


Existing Southern Street Elevation



Proposed Southern Street Elevation

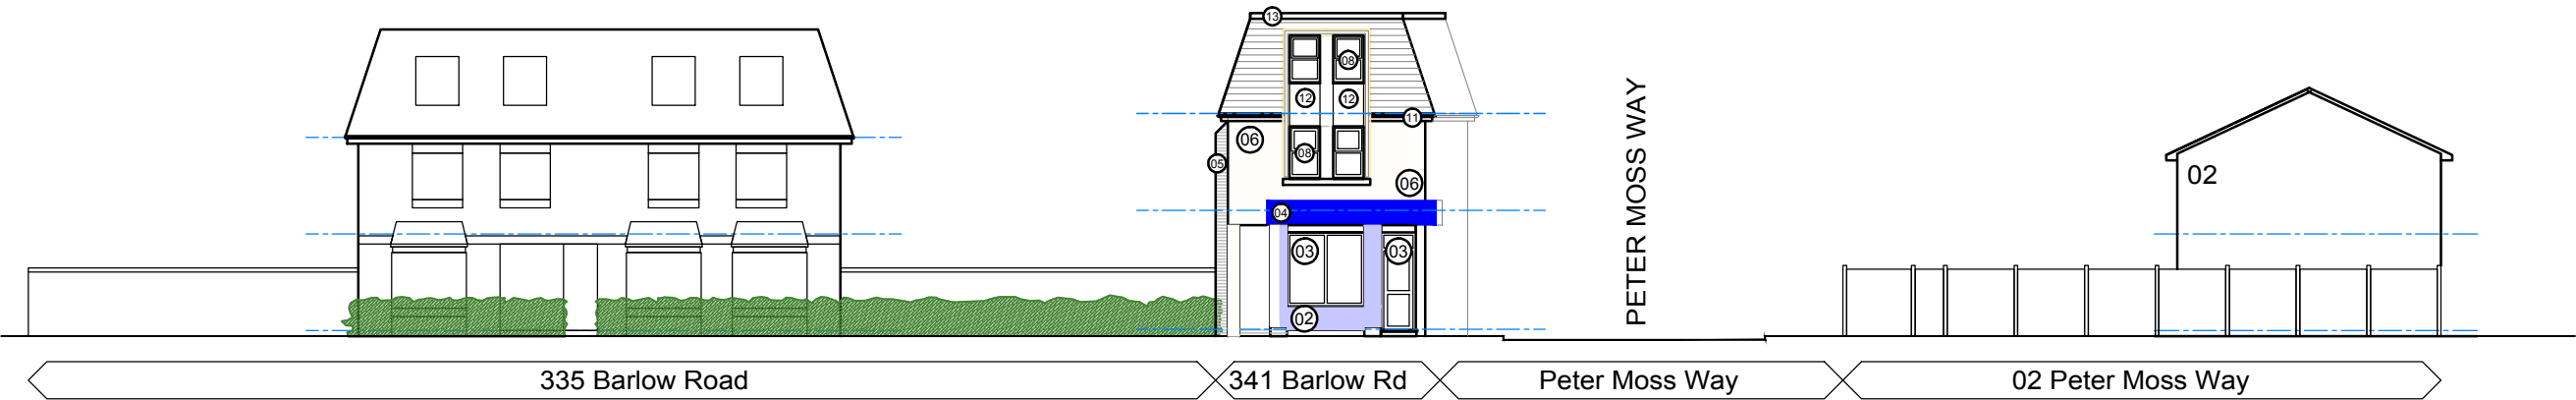

FOB Design (UK) Ltd  
72A Water Lane,  
Wilmslow, Cheshire. SK9 5BB  
01625 251644  
office@fob-design.com www.fob-design.com

|   |          |                |
|---|----------|----------------|
| REV   | DATE     | DRAWN BY       |
| Copyright of fob design (UK) Ltd, all rights reserved.<br><small>All information contained within this drawing remains the property of fob design. The information should not be reproduced in whole or part or modified without written consent of fob design. No information within this drawing should be modified or discarded or passed onto third parties without written consent of fob design. Do not scale from drawing.</small> |          |                |
| Mr Malik Hanif   |          |                |
| Proposed Redevelopment   |          |                |
| 341 Barlow Road, Levenshulme   |          |                |
| Proposed Street Elevation   |          |                |
| Drawn   | NP       | Status PL      |
| Checked   | DPP      | Original A3    |
| Date   | 07.06.21 | Scale 1:200@A3 |
| 14519-PL10   |          | B              |