



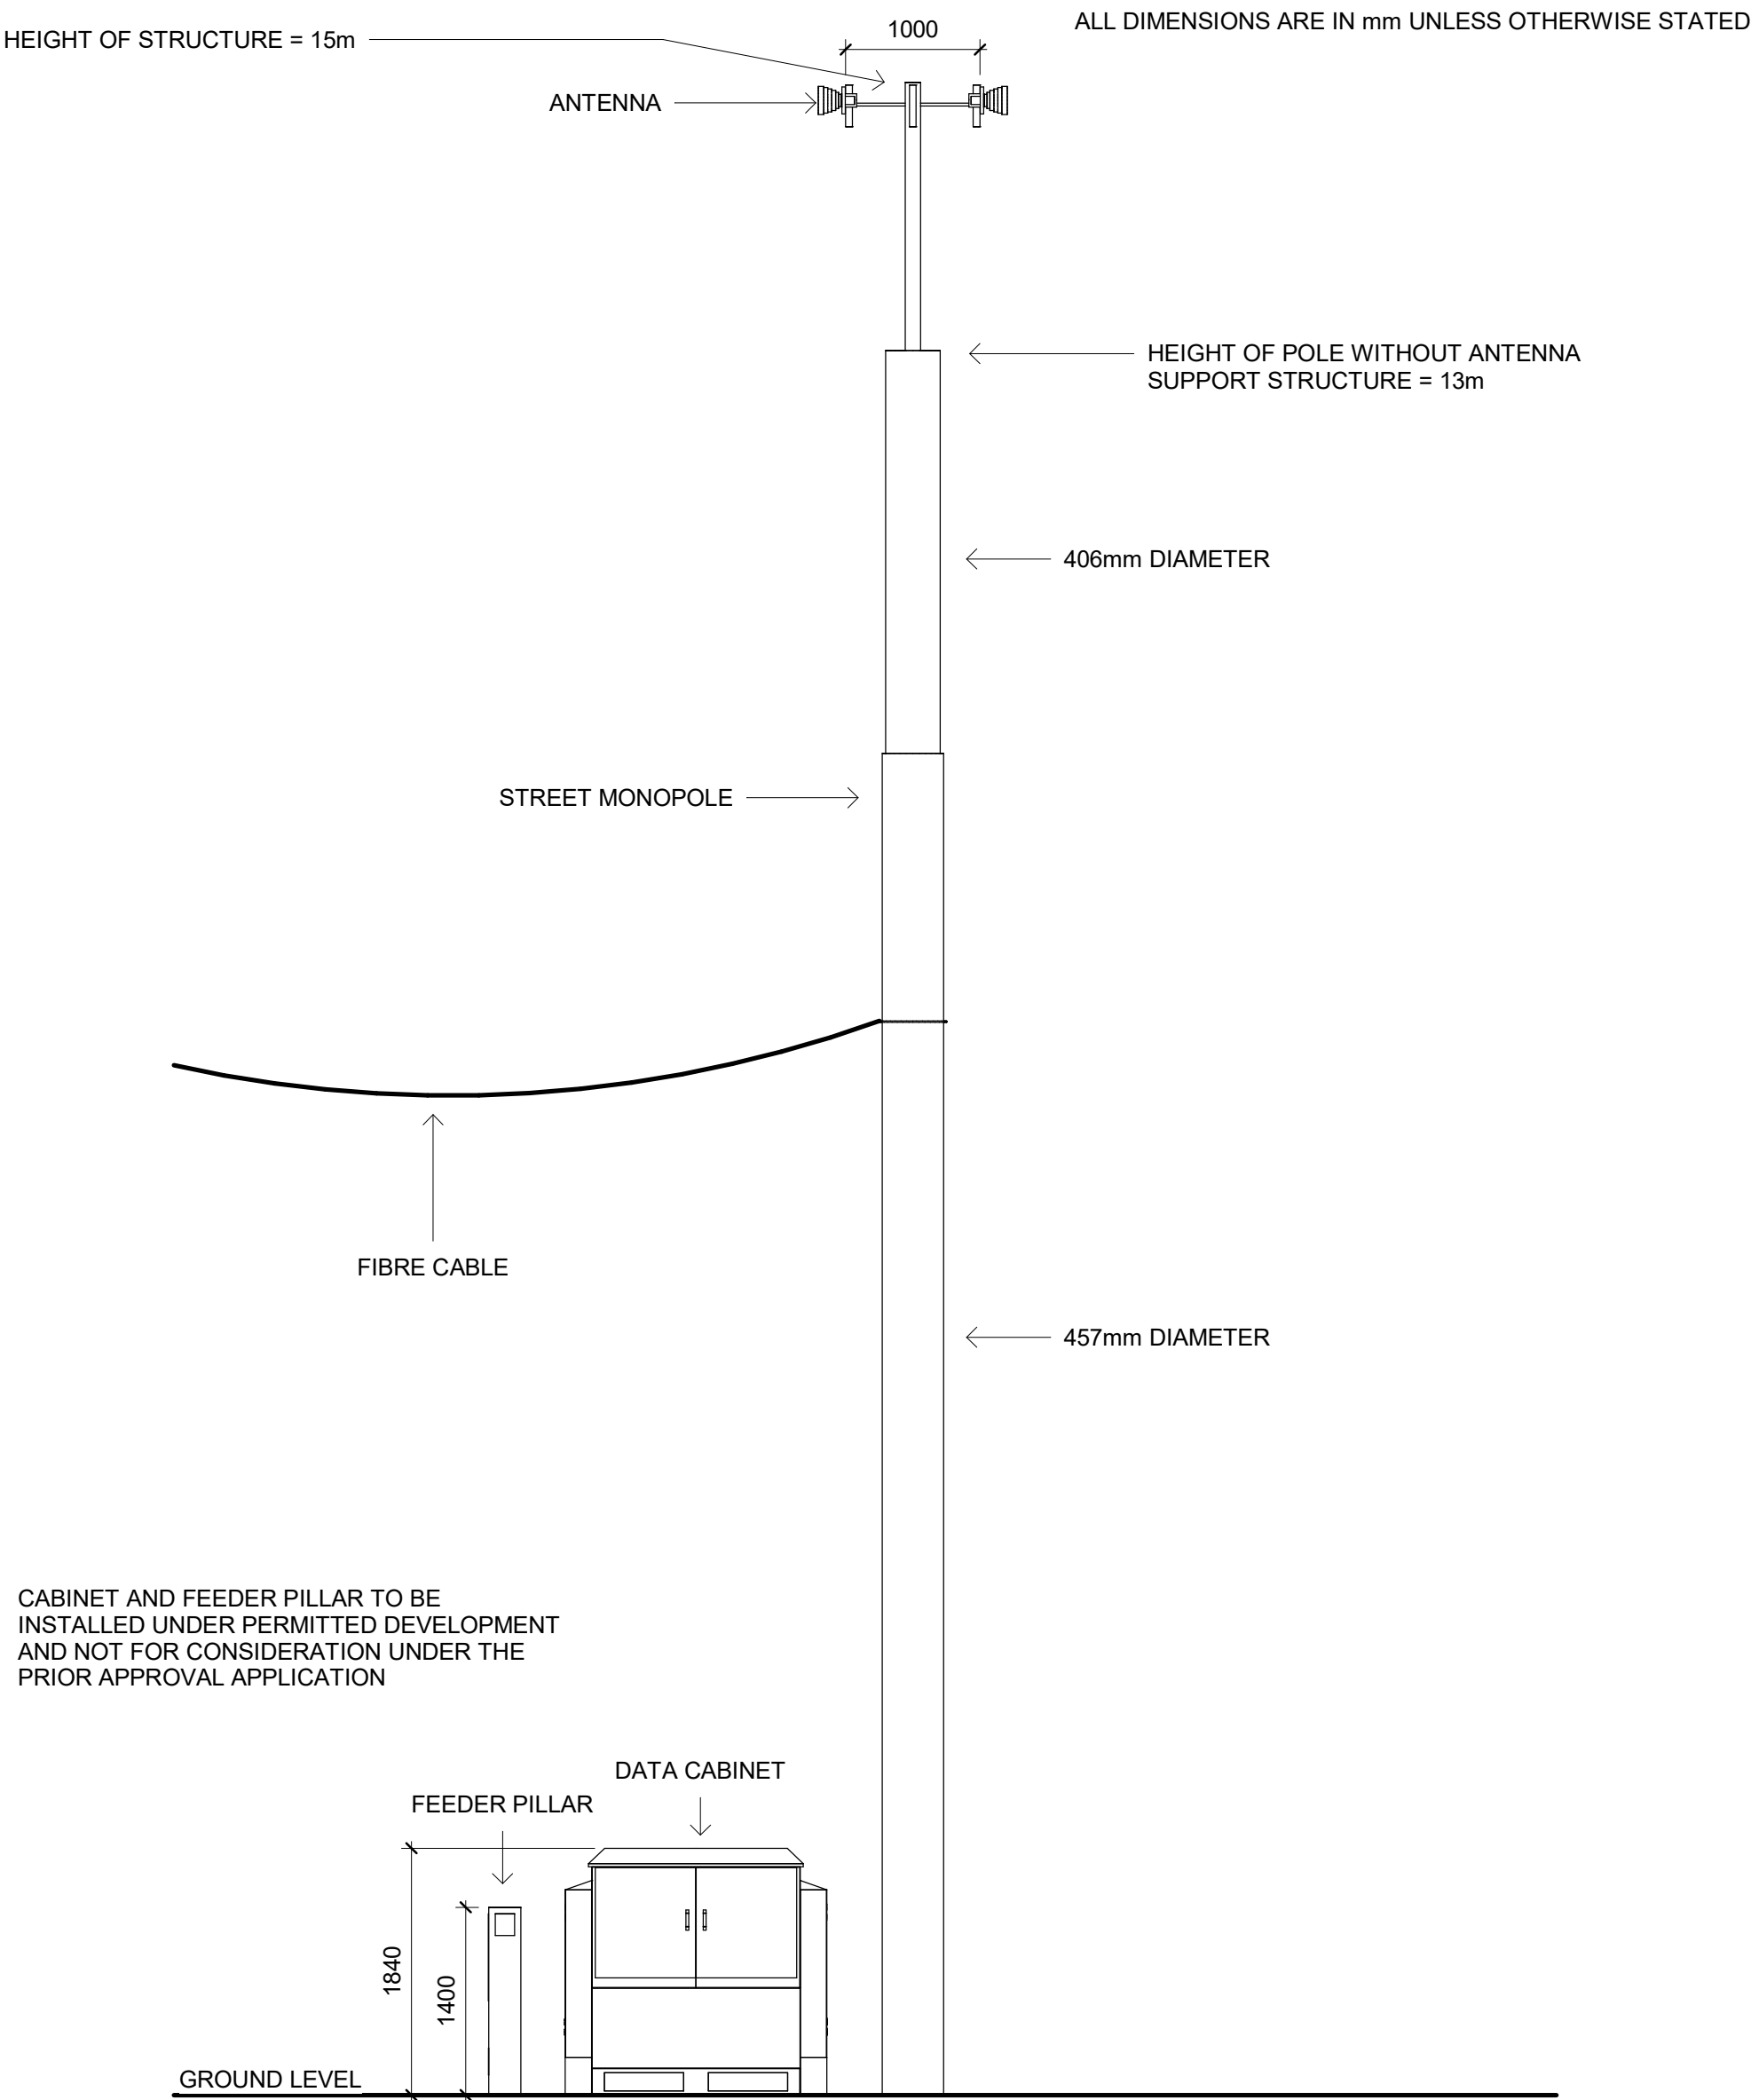

SIDE ELEVATION

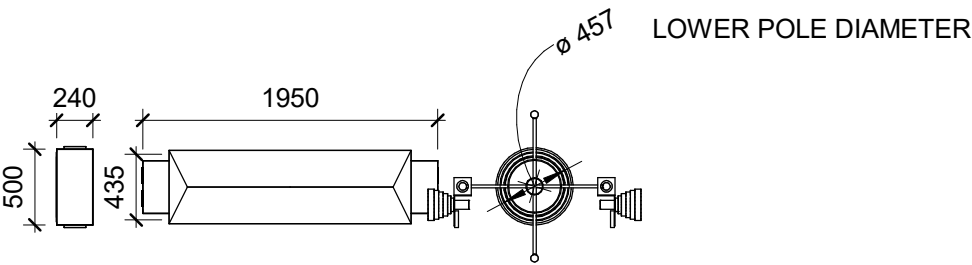

PLAN VIEW

PROJECT	15m STREETPOLE	SHEET	PLANNING DRAWING	CLIENT	IX WIRELESS LTD	DRAWING NUMBER	IXW-DRG-O36-02	Date	11/08/2021
---------	----------------	-------	------------------	--------	-----------------	----------------	----------------	------	------------