






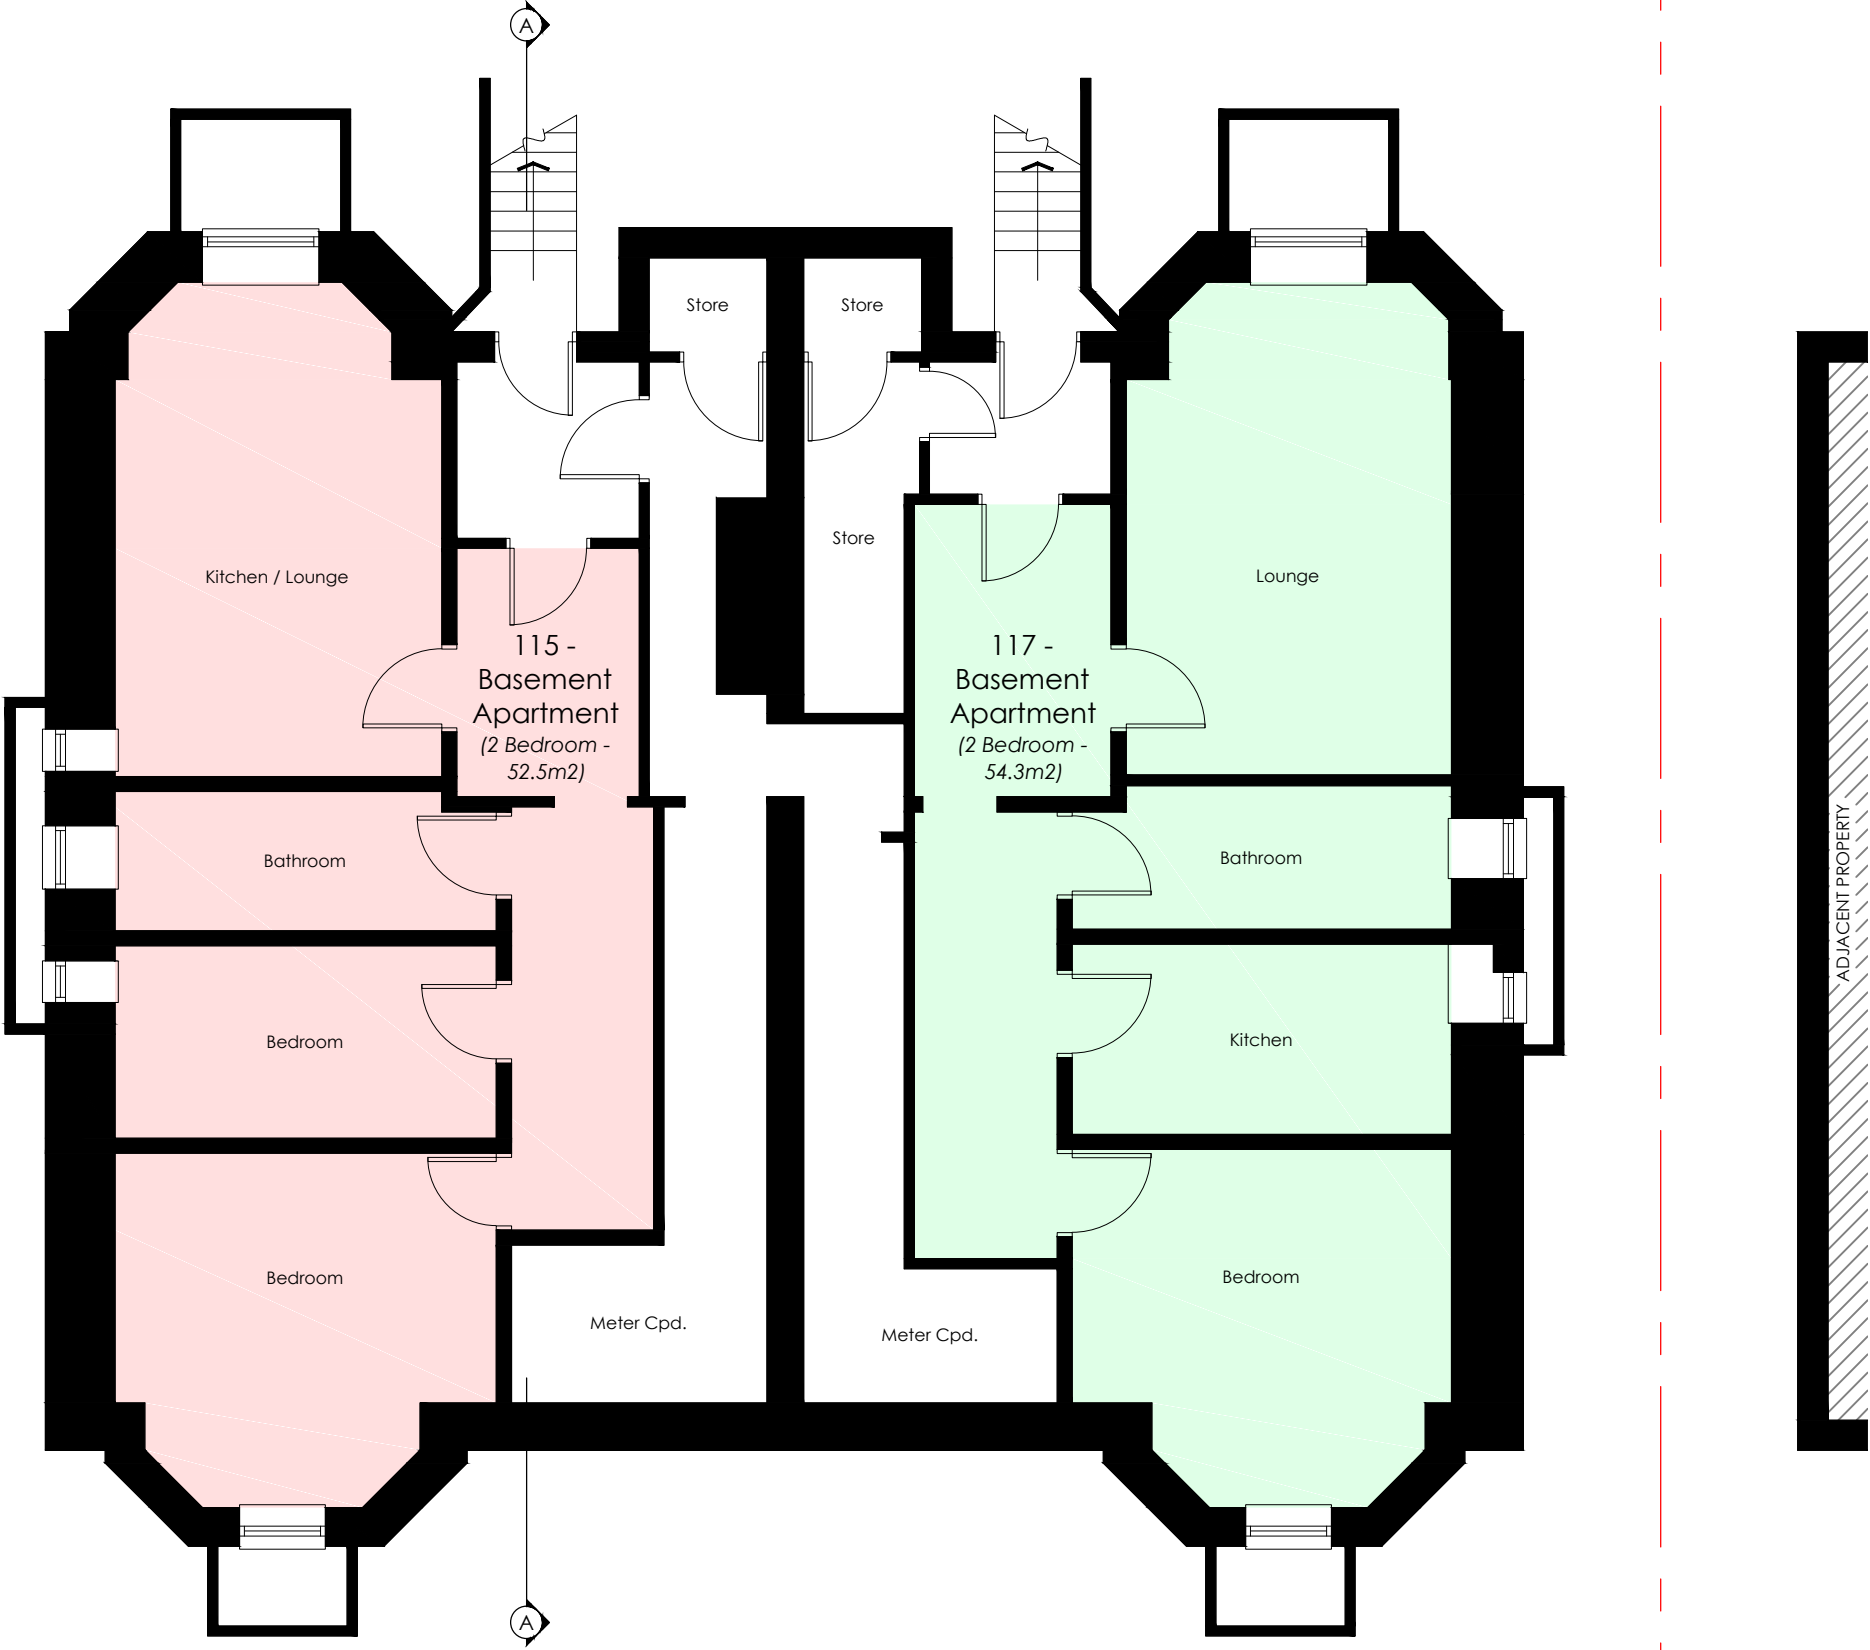

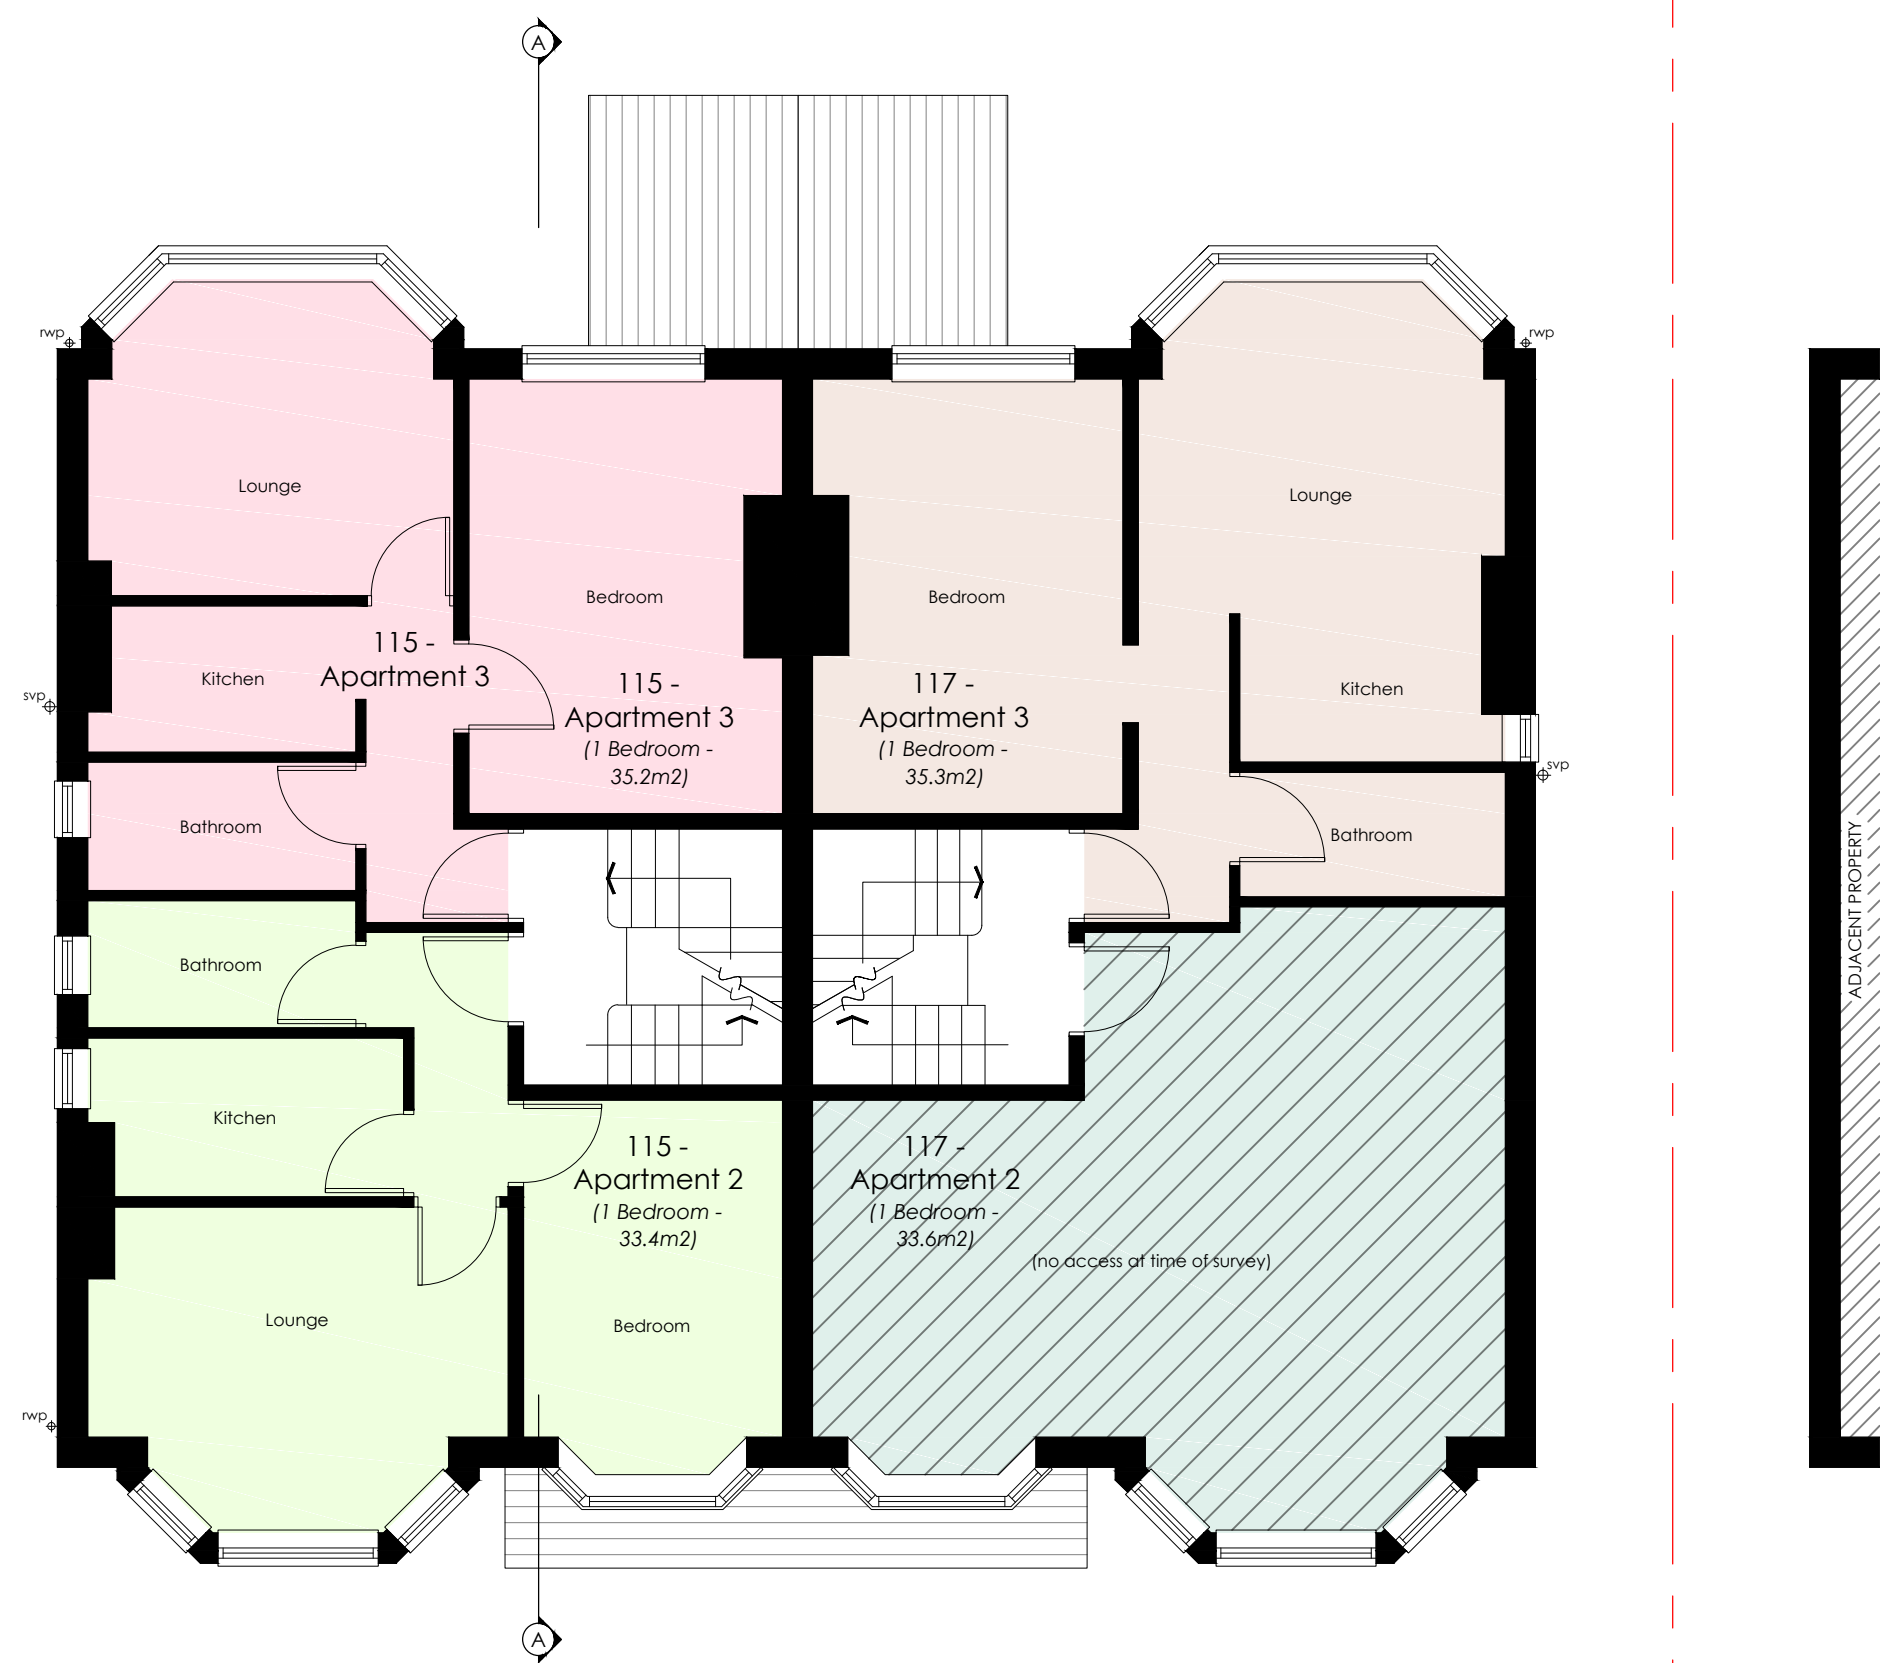



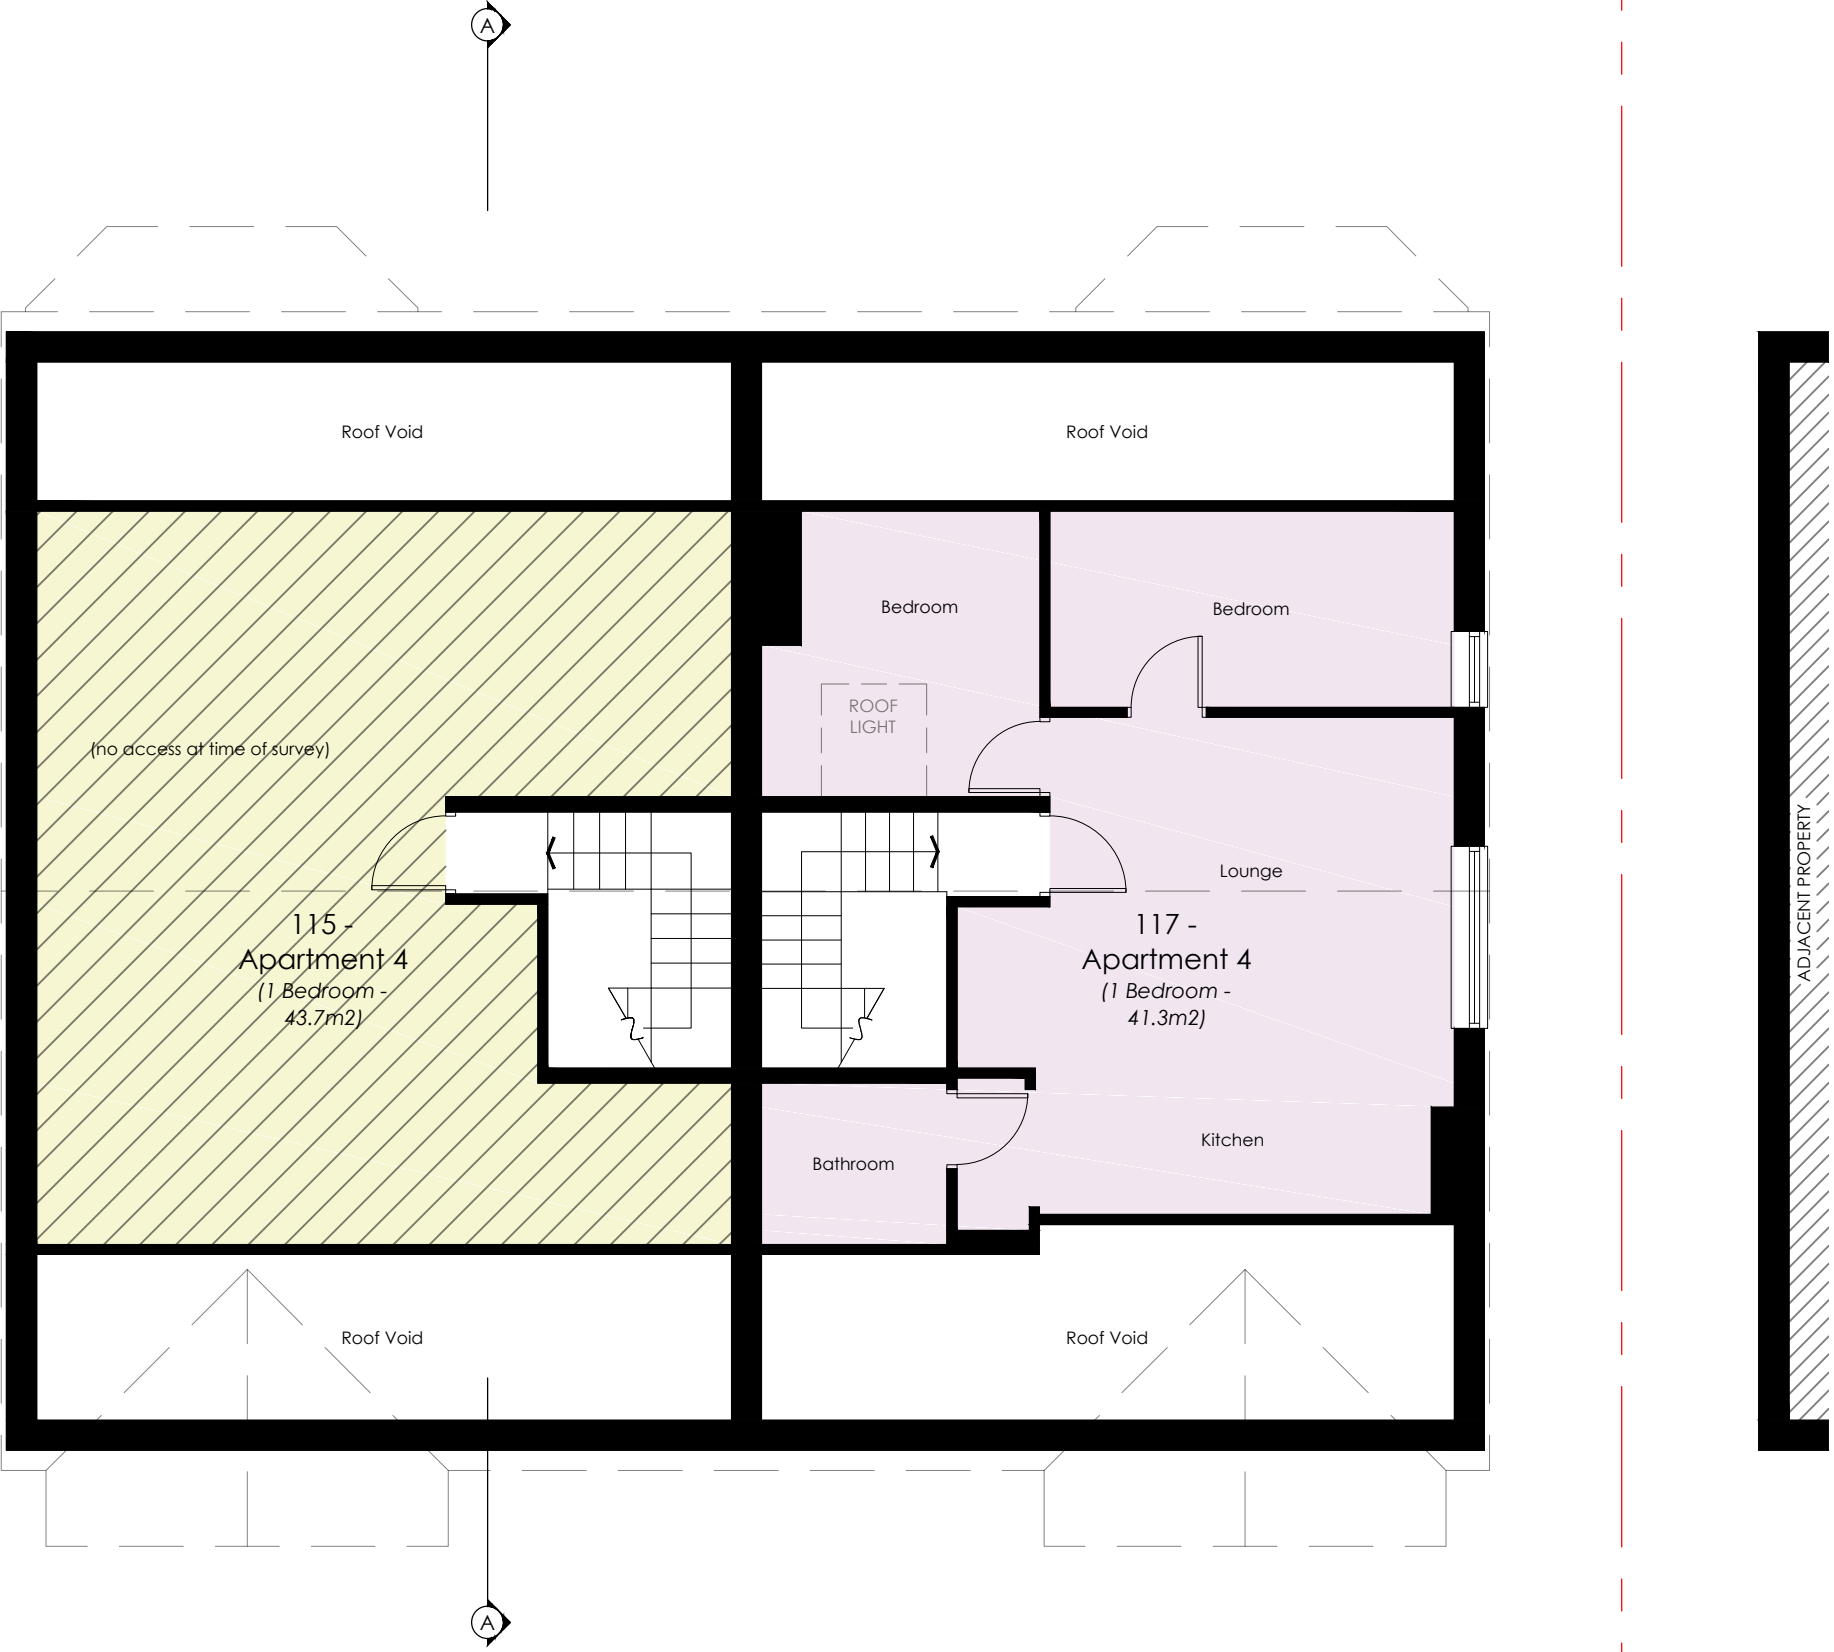

06. Existing Second Floor Plan

21002 0m 1 2 3 4 5m

1:75 @A3

re-development

115-117 Carlton Road Whalley Range Manchester M16 8BE



P4B ARCHITECTURE
P4BA.COM
INFO@P4BA.COM
0800 731 4707

15 MEMORIAL ROAD
WORSLEY
MANCHESTER
M28 3AQ



Front Elevation




Side Elevation



Side Elevation



Rear Elevation

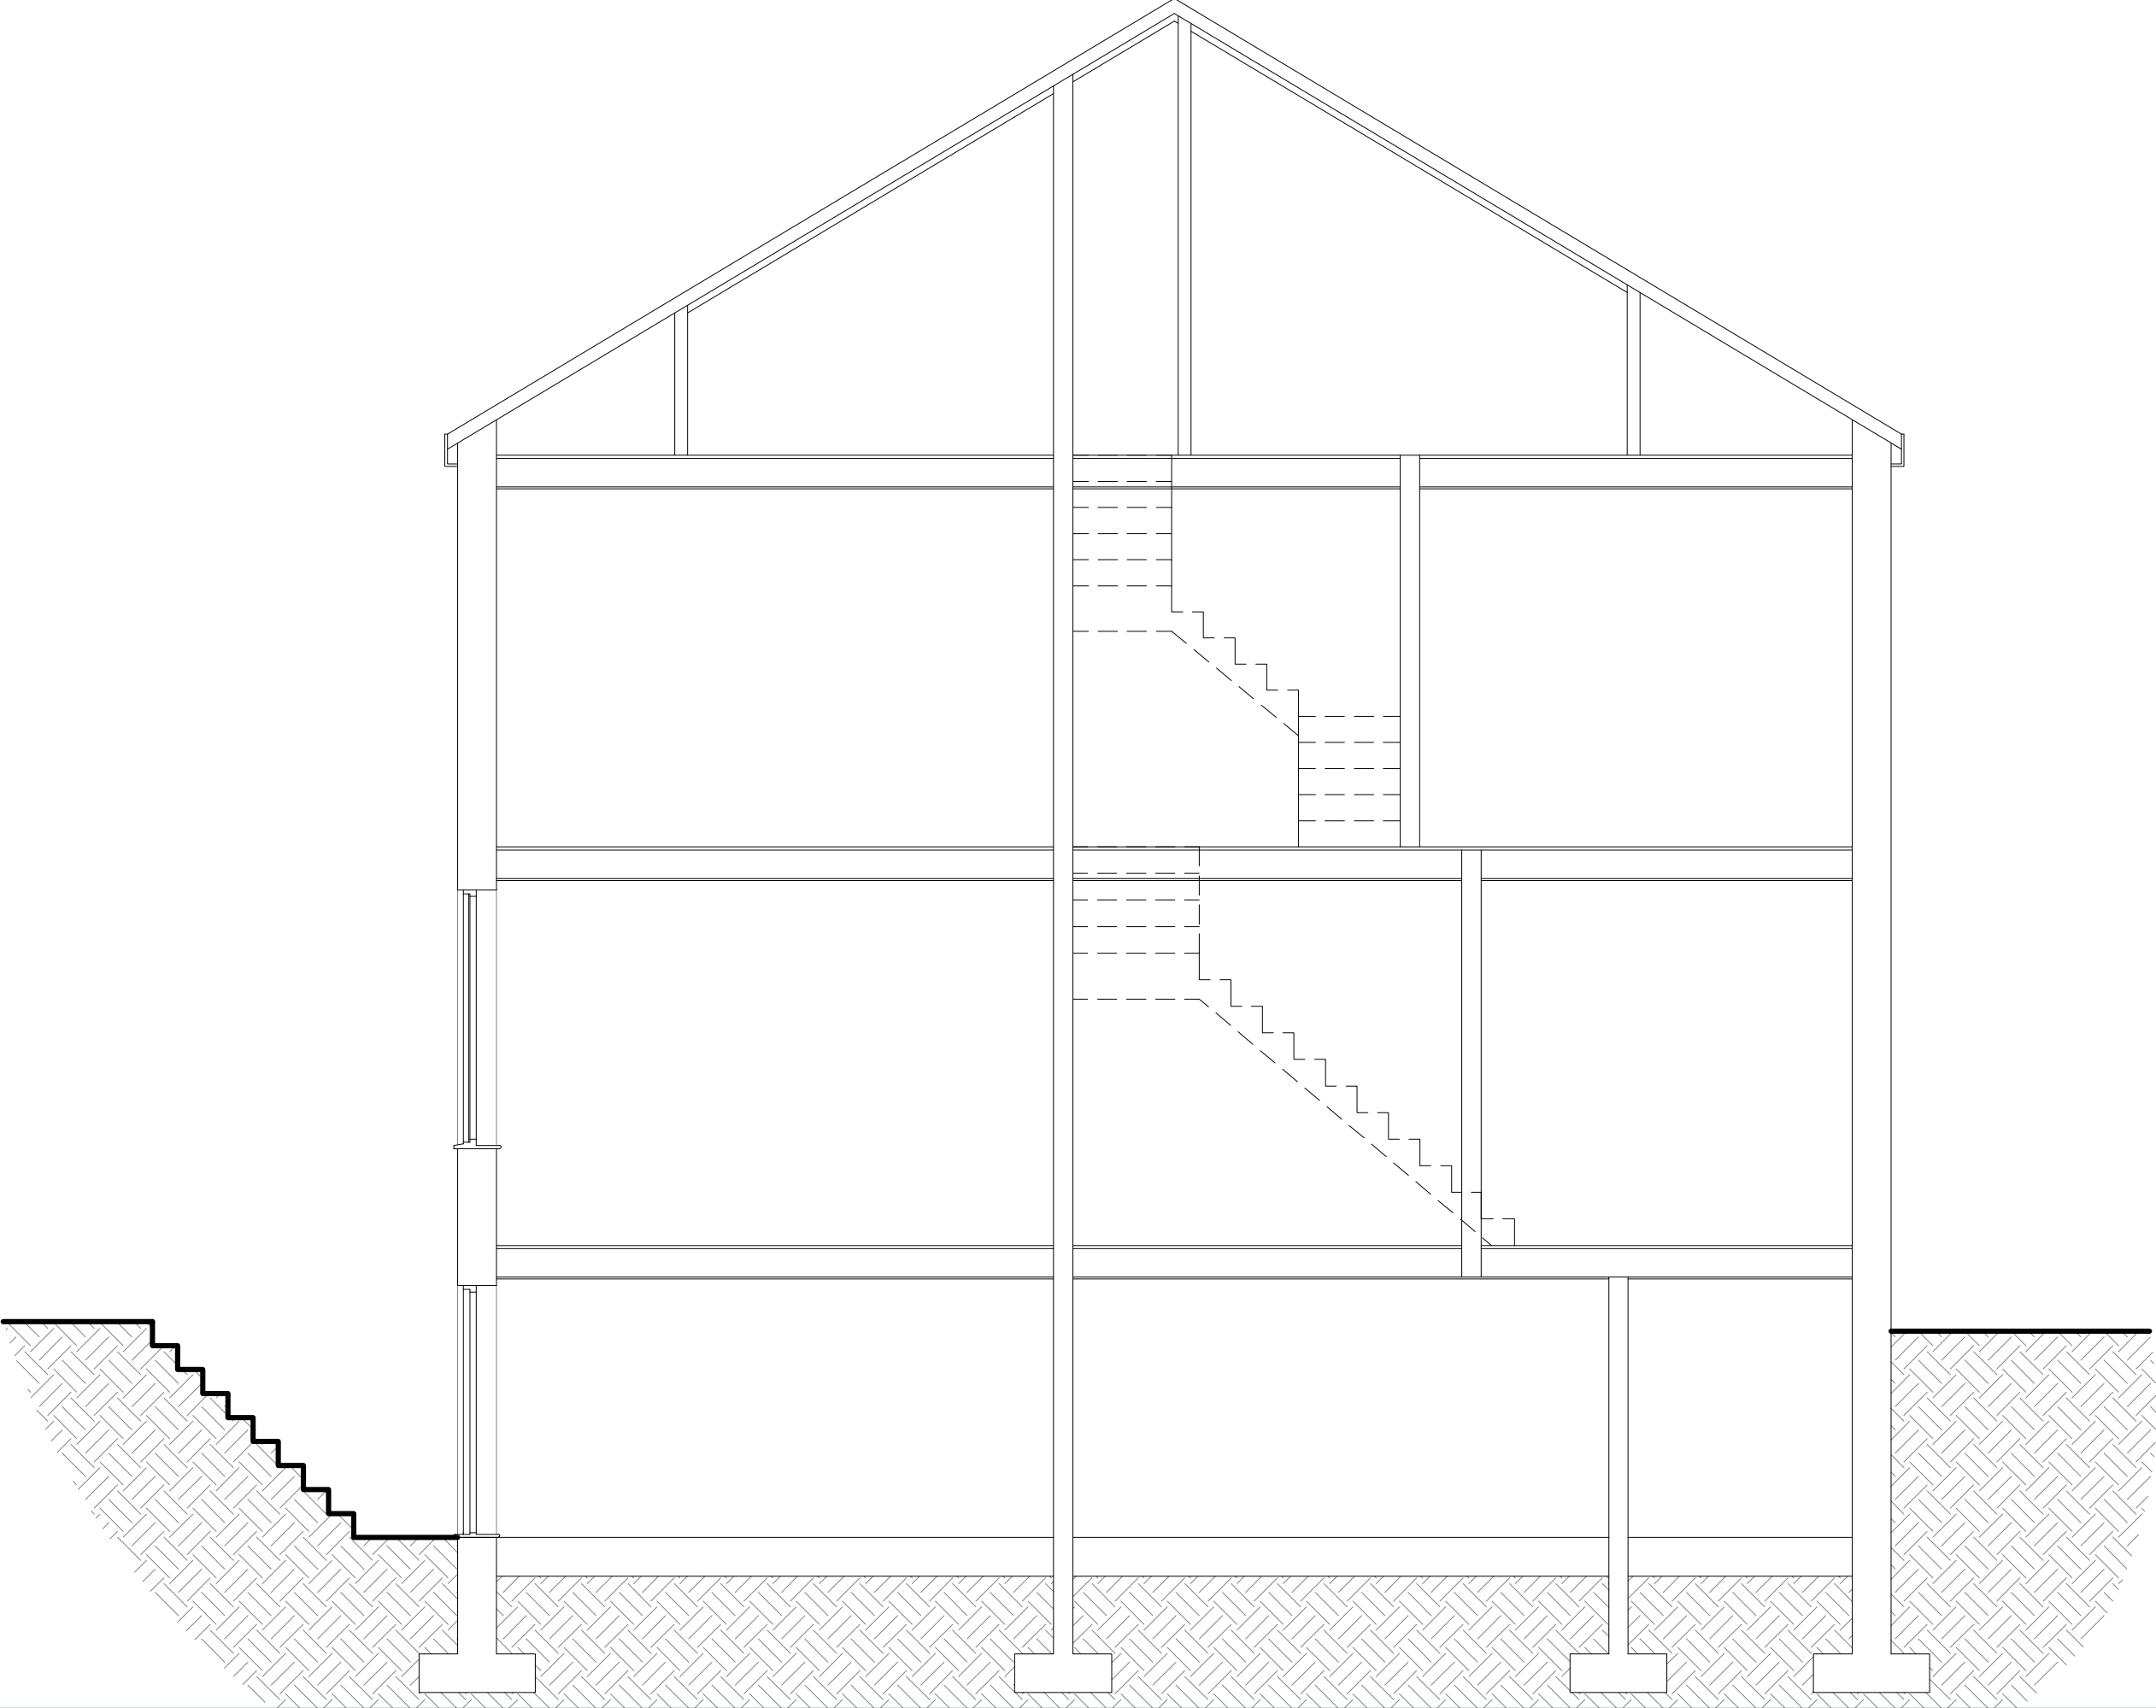

08. | Existing Section A-A

21002 | 0m 1 2 3m

1:50 @A3


re-development

115-117 Carlton Road Whalley Range Manchester M16 8BE

P4bA


P4B ARCHITECTURE
P4BA.COM
INFO@P4BA.COM
0800 731 4707


15 MEMORIAL ROAD
WORSLEY
MANCHESTER
M28 3AQ

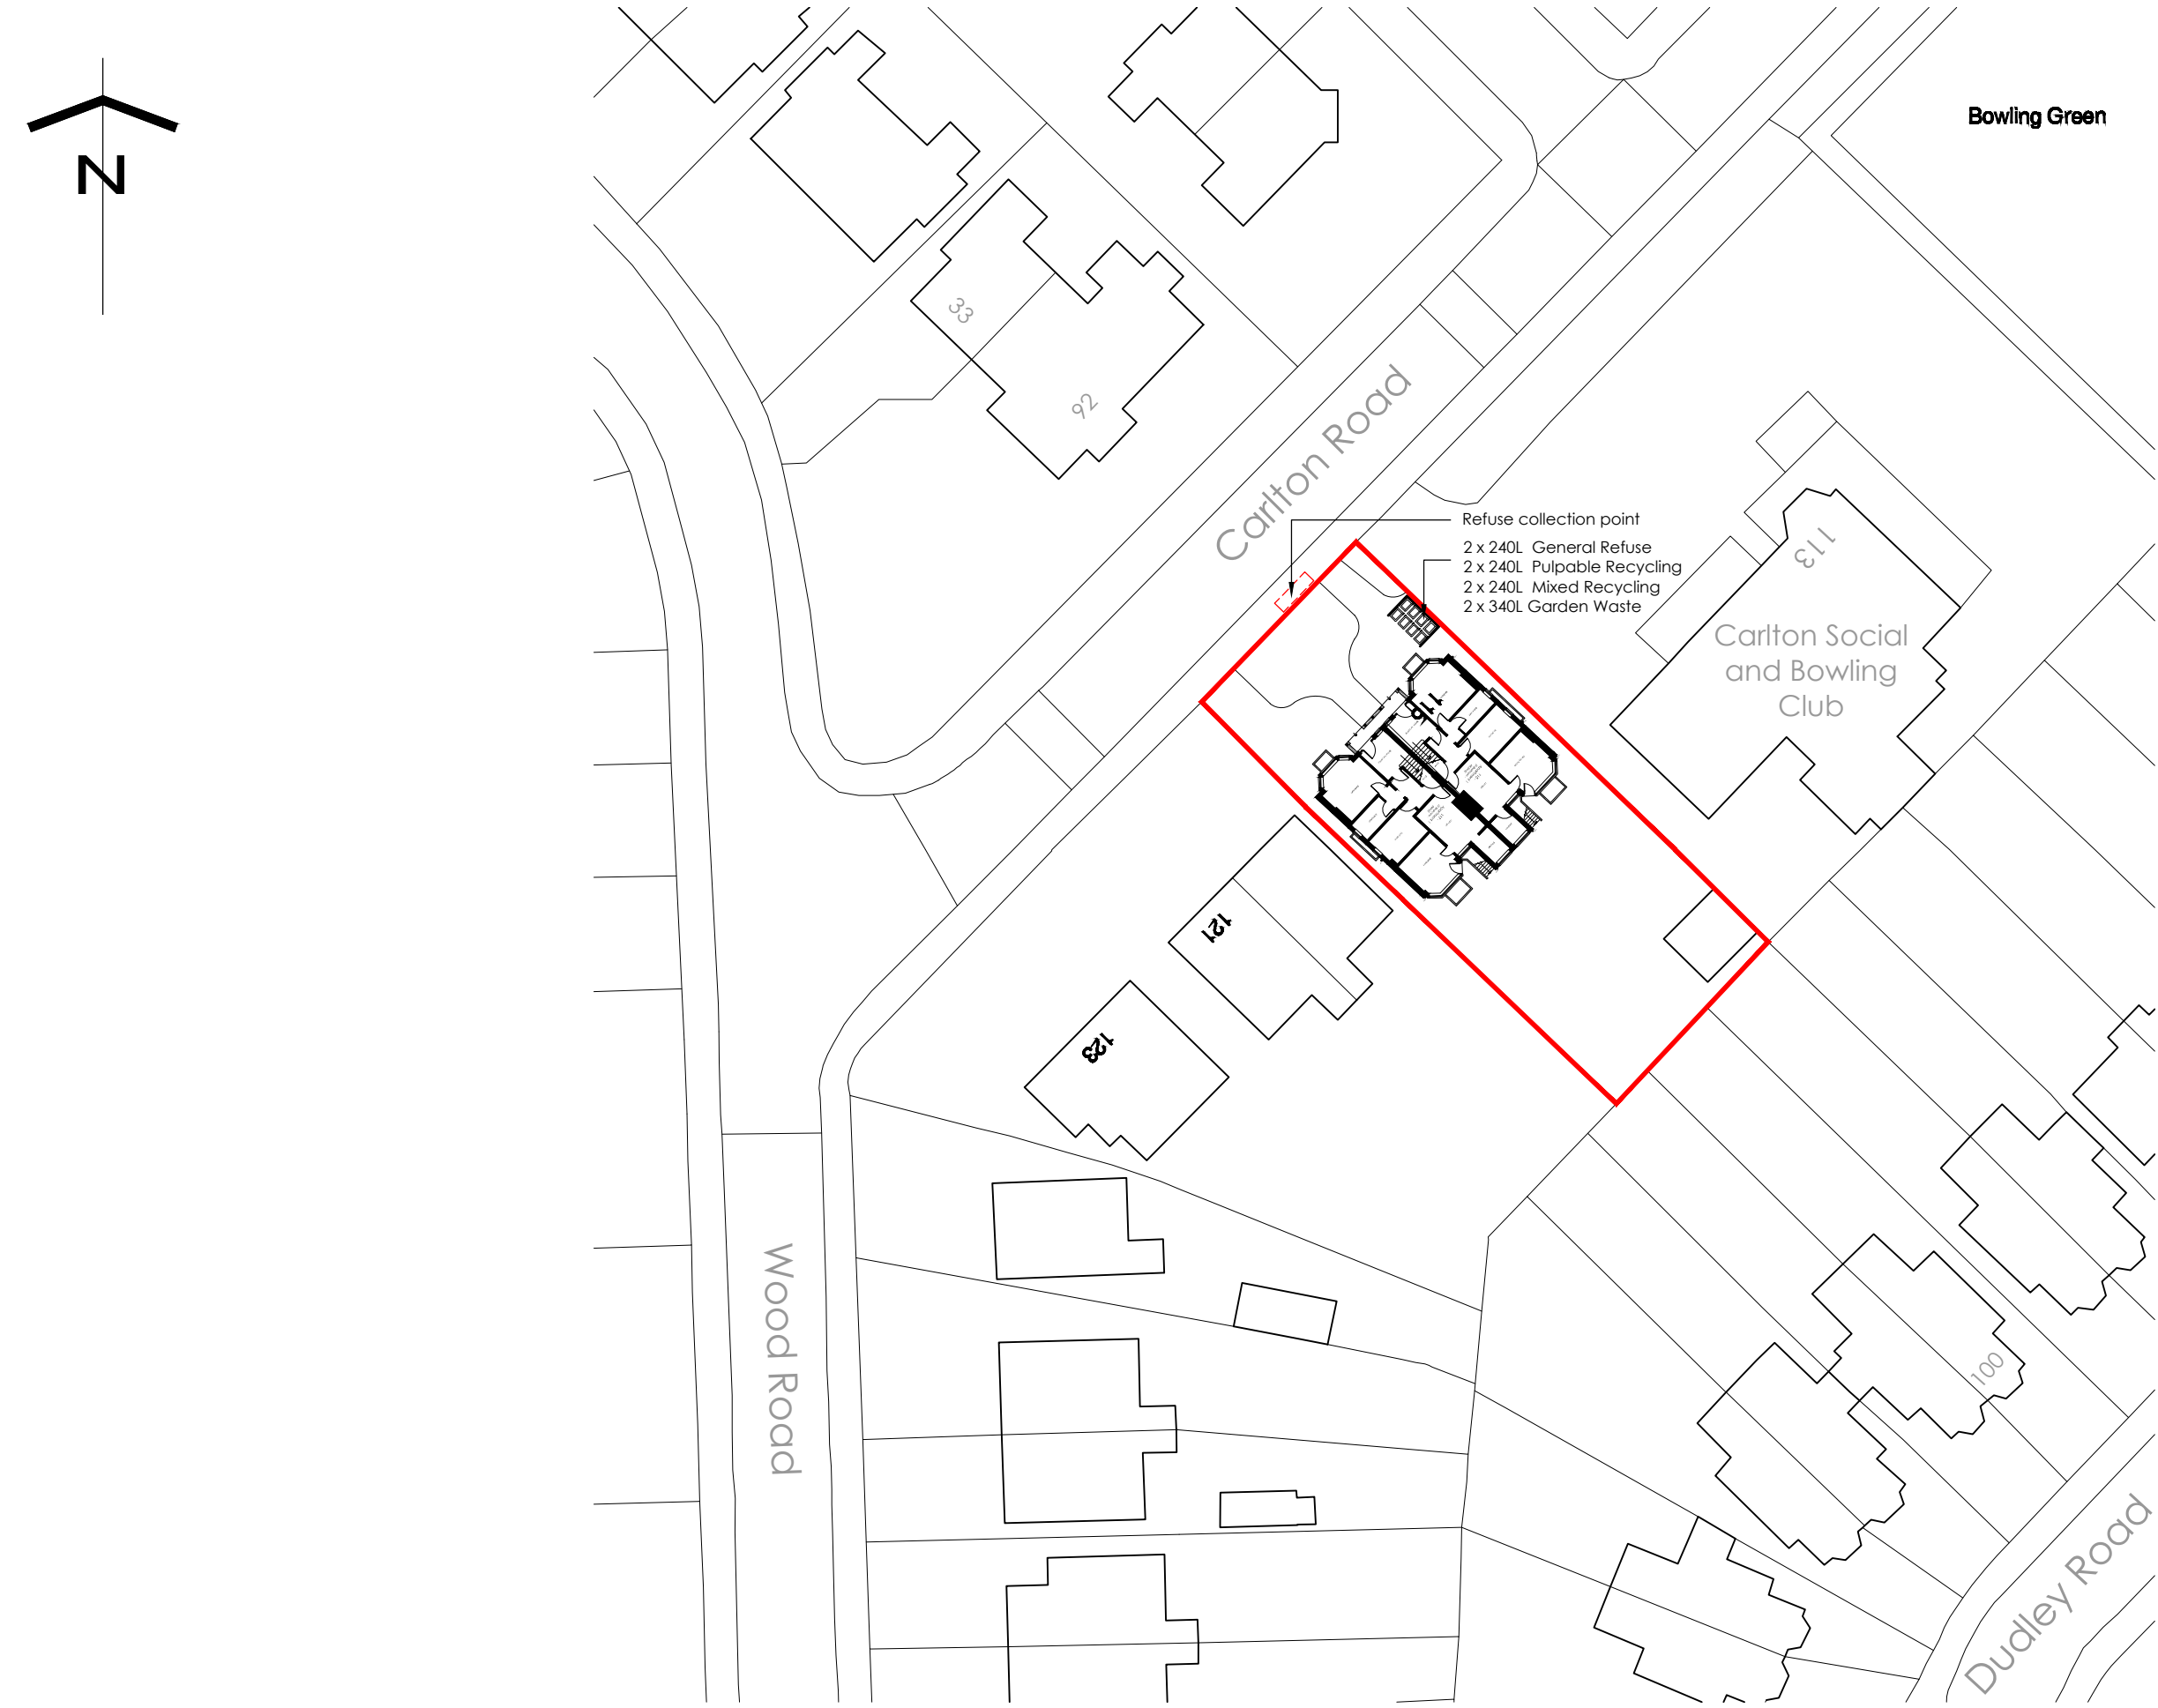





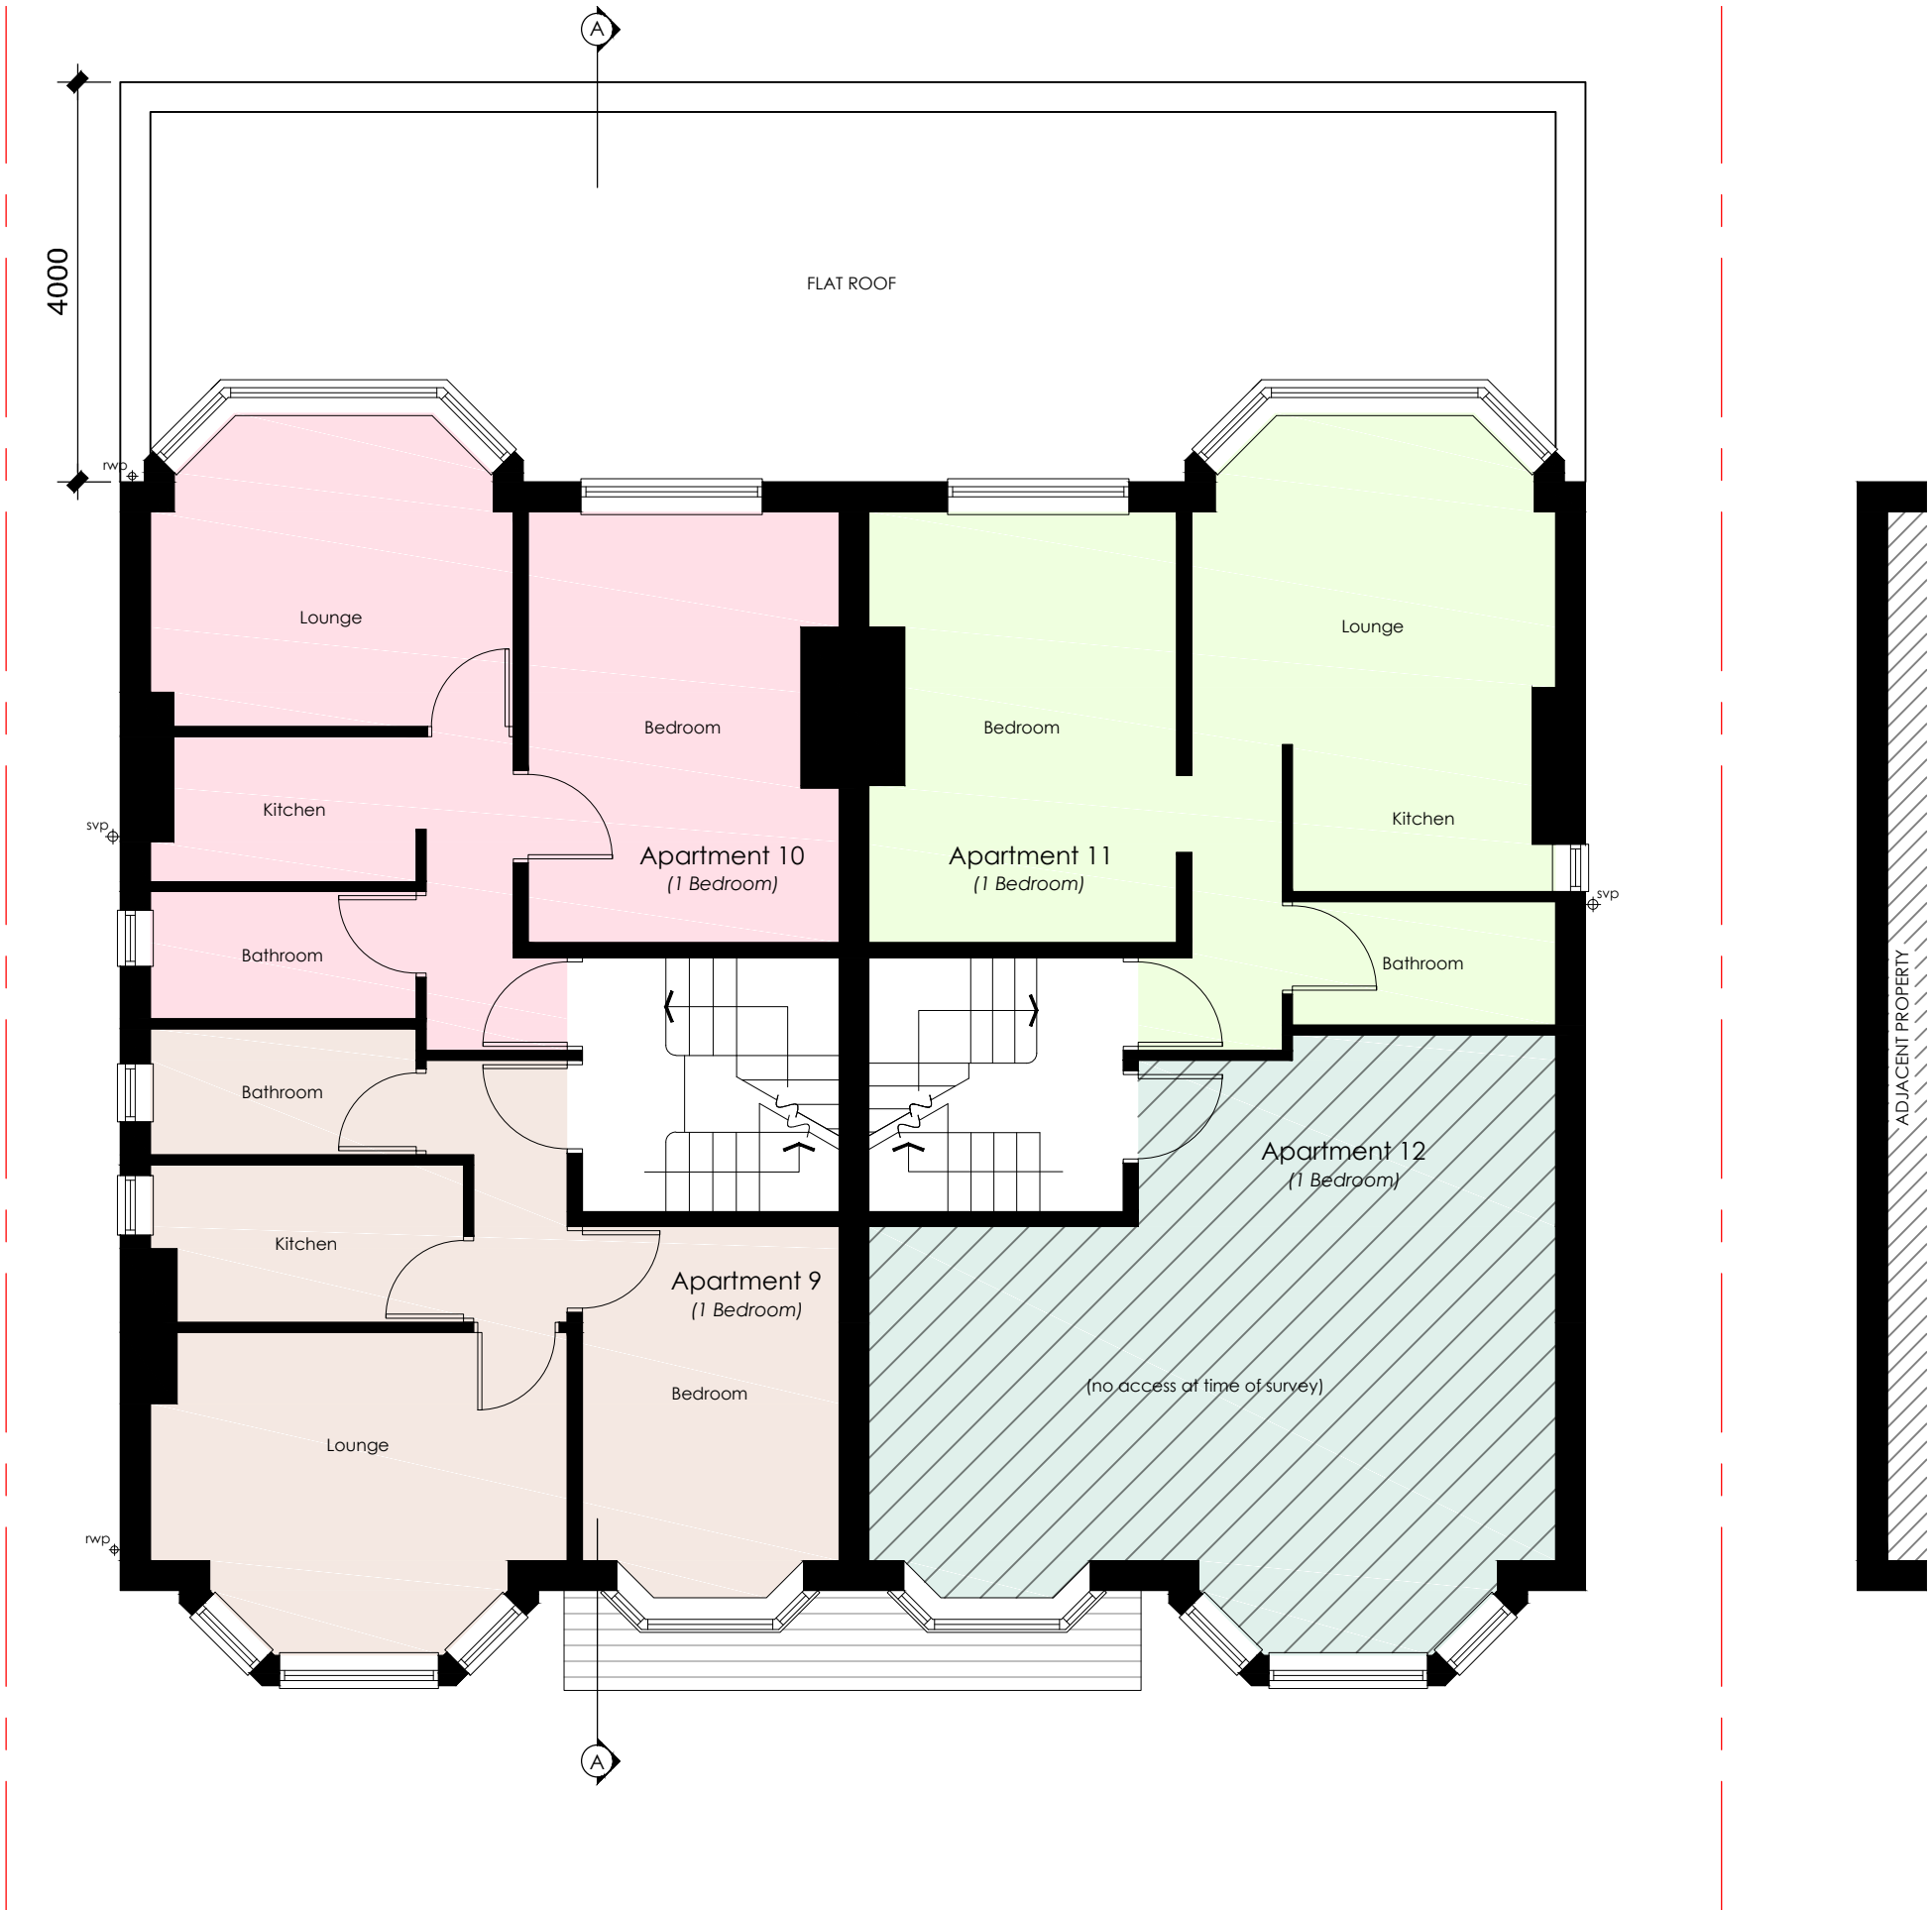

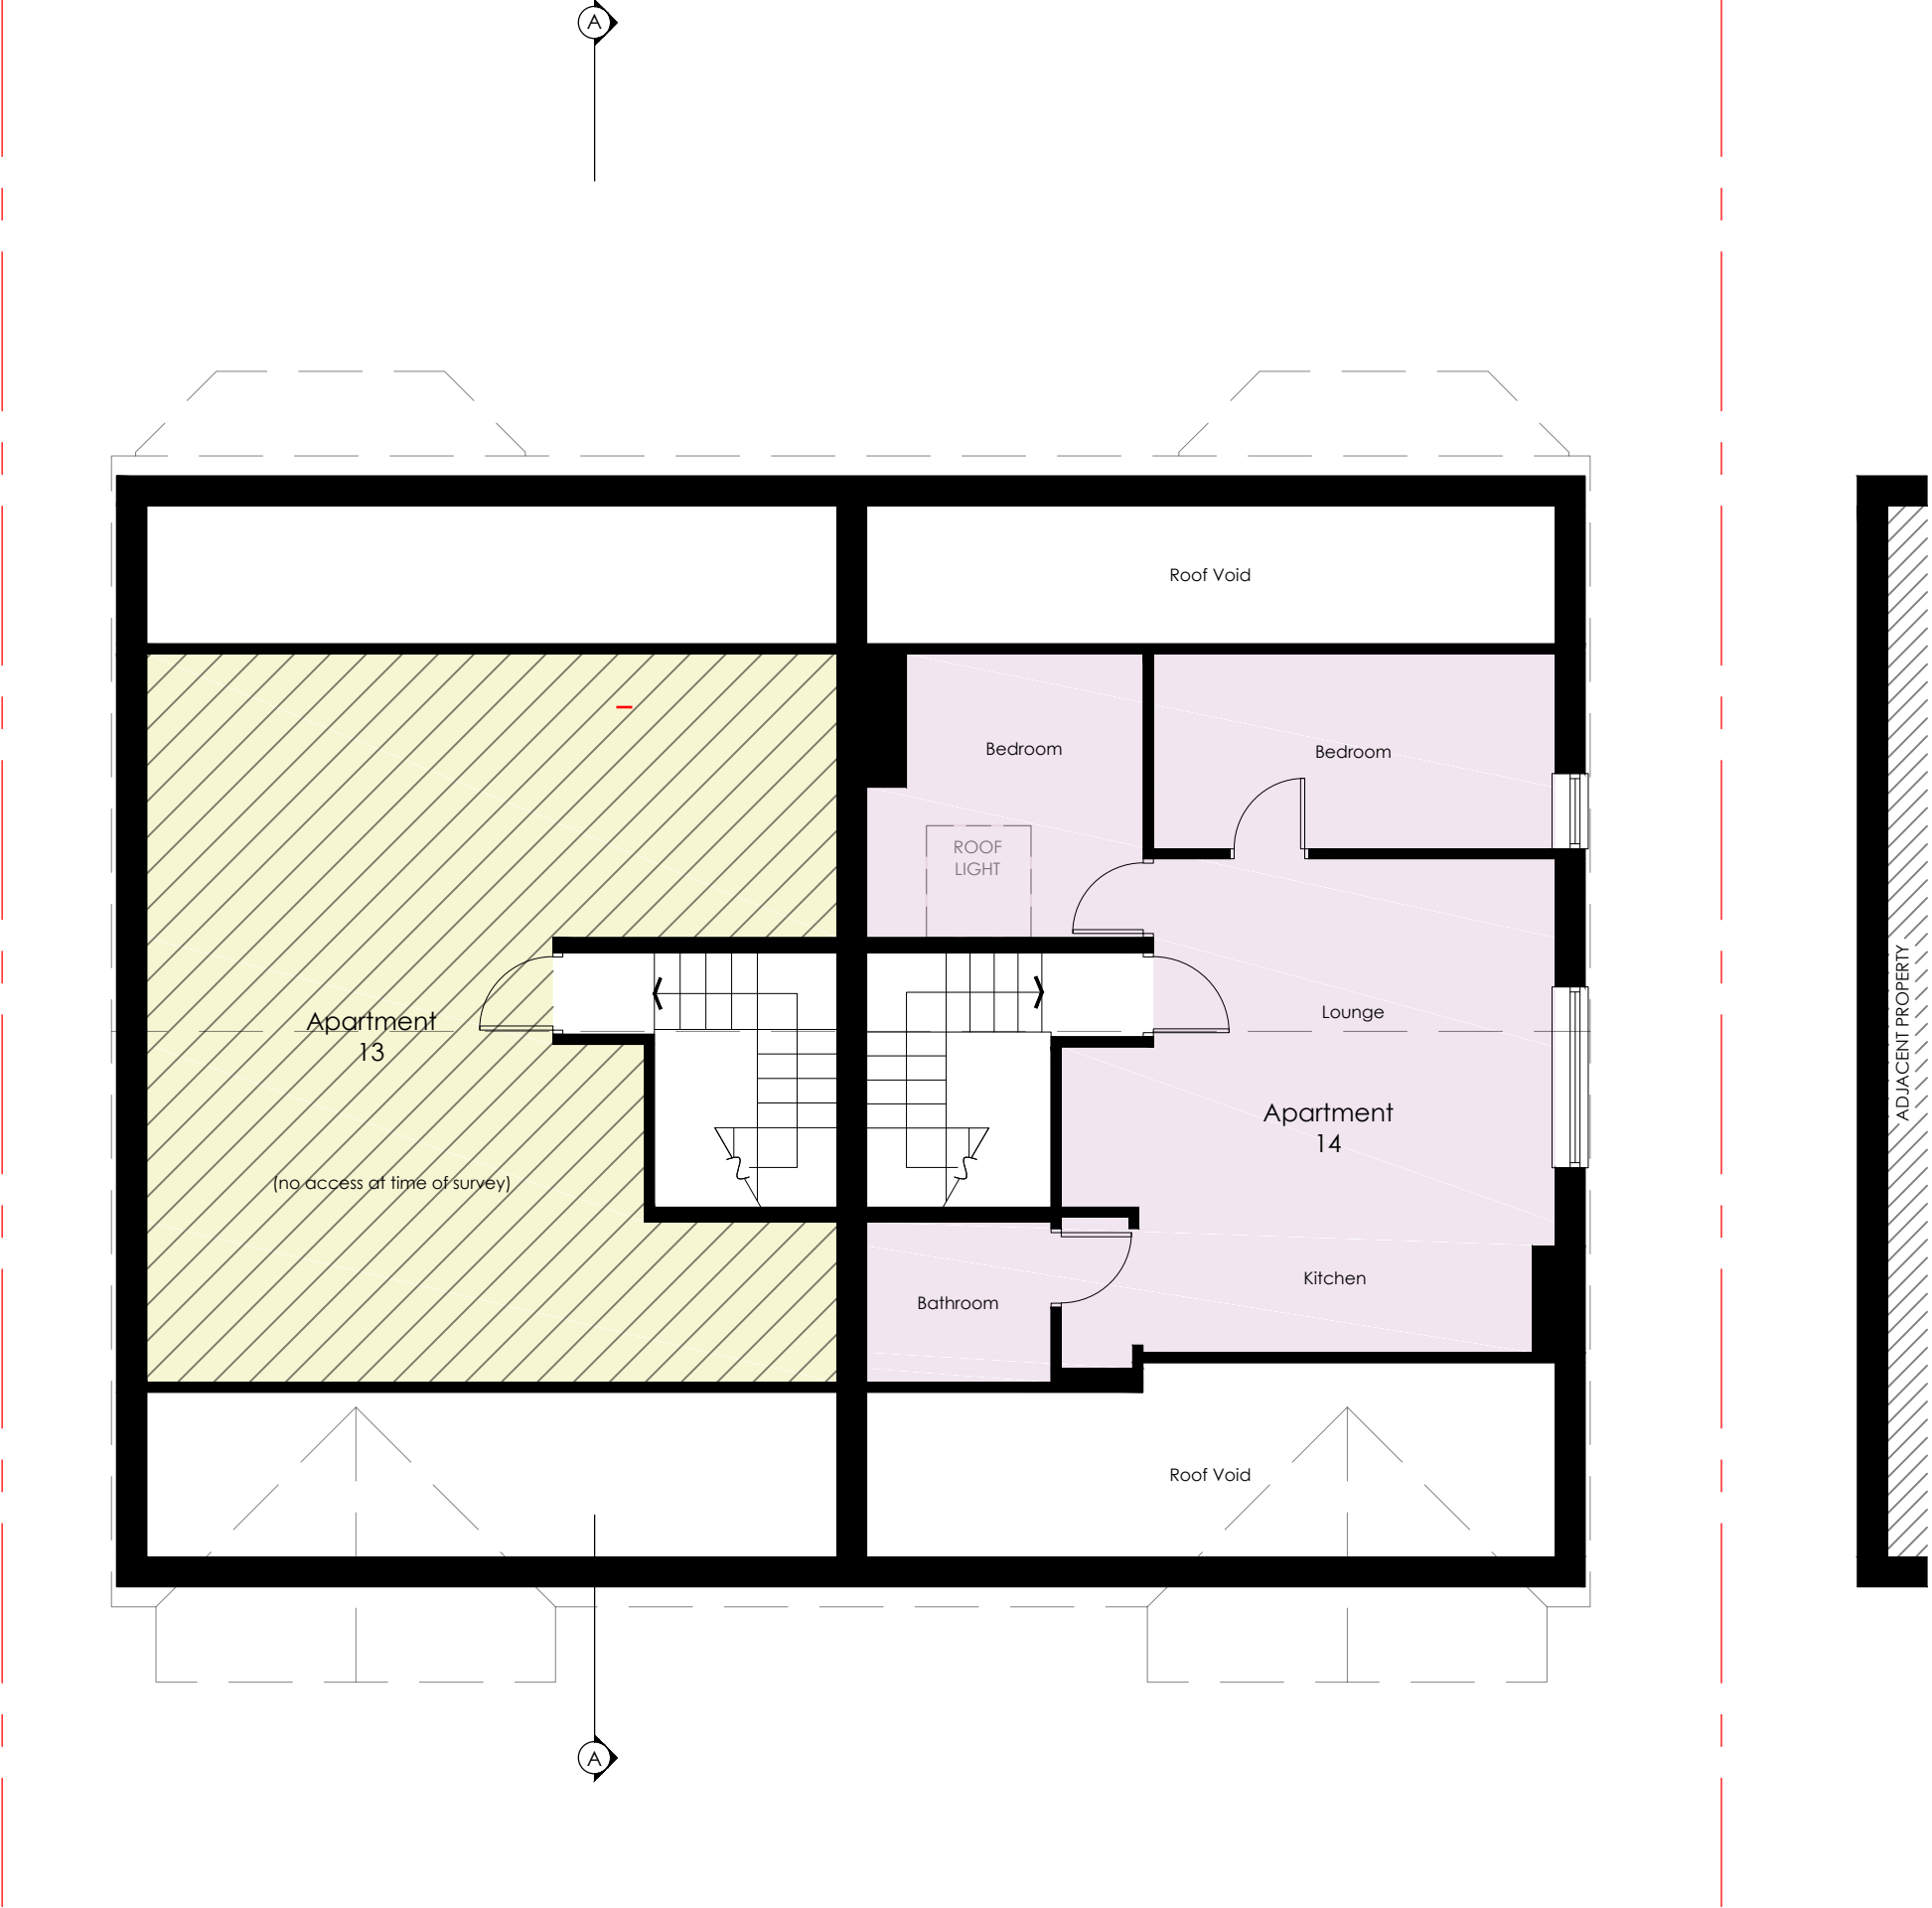



Front Elevation



Side Elevation



Side Elevation



Rear Elevation

