



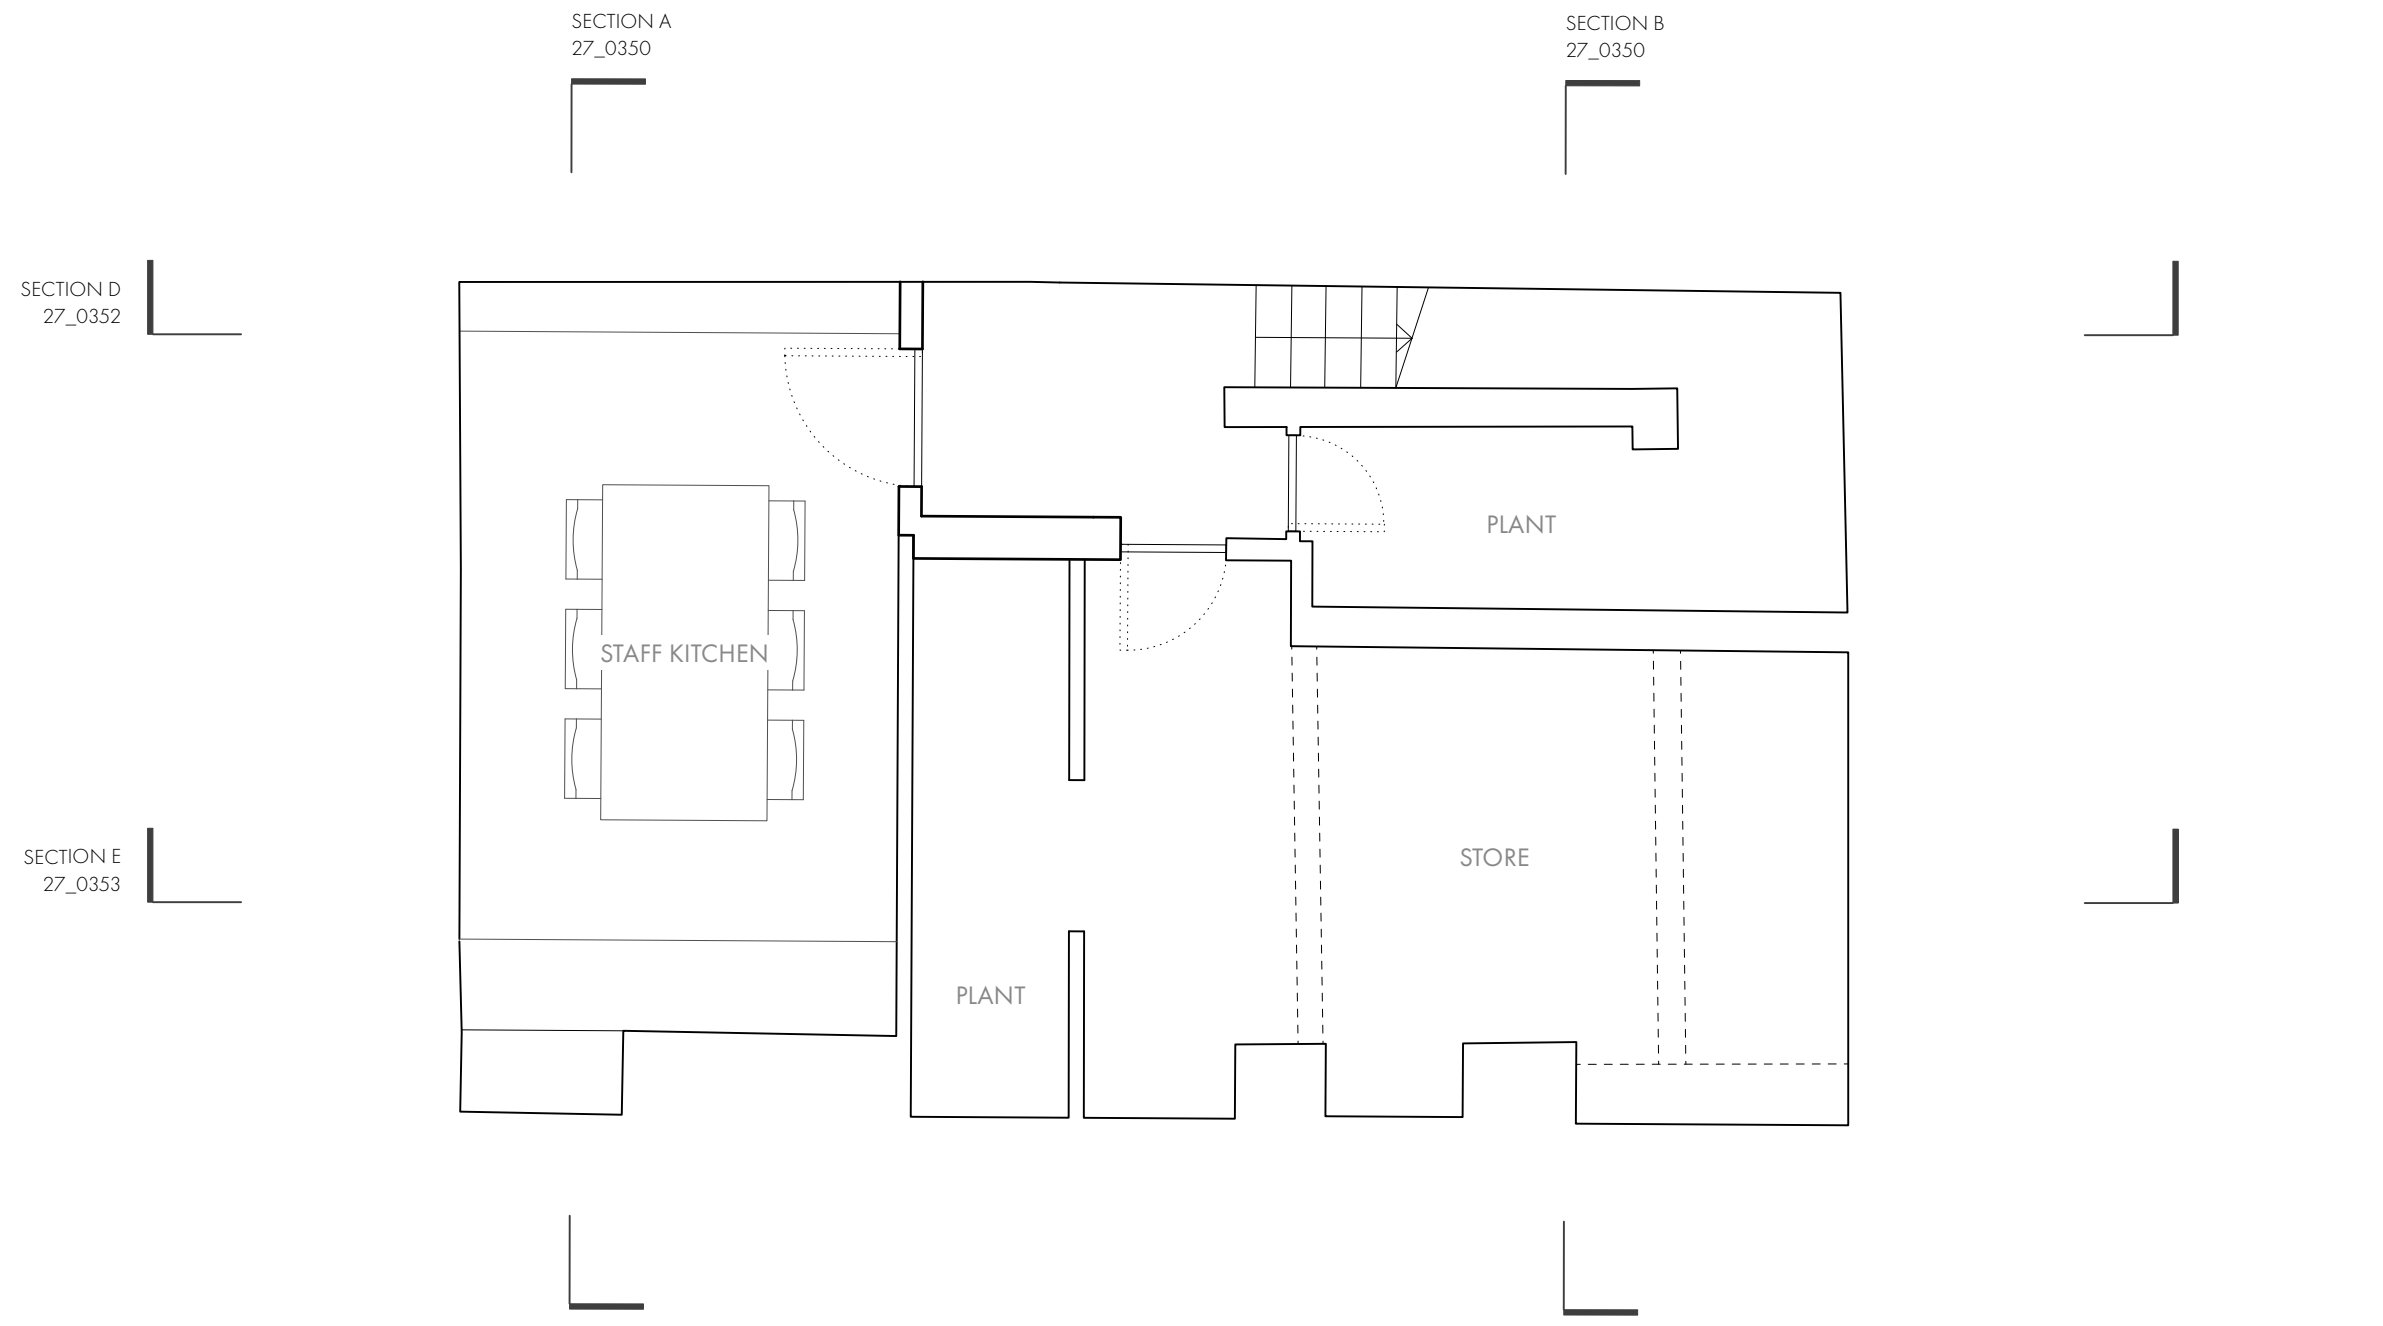

PROJECT : 27 BYROM STREET

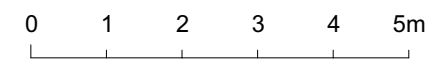

DWG NO : 27_0100
P L A N N I N G
PROPOSED BASEMENT PLAN
SCALE : 1:100