
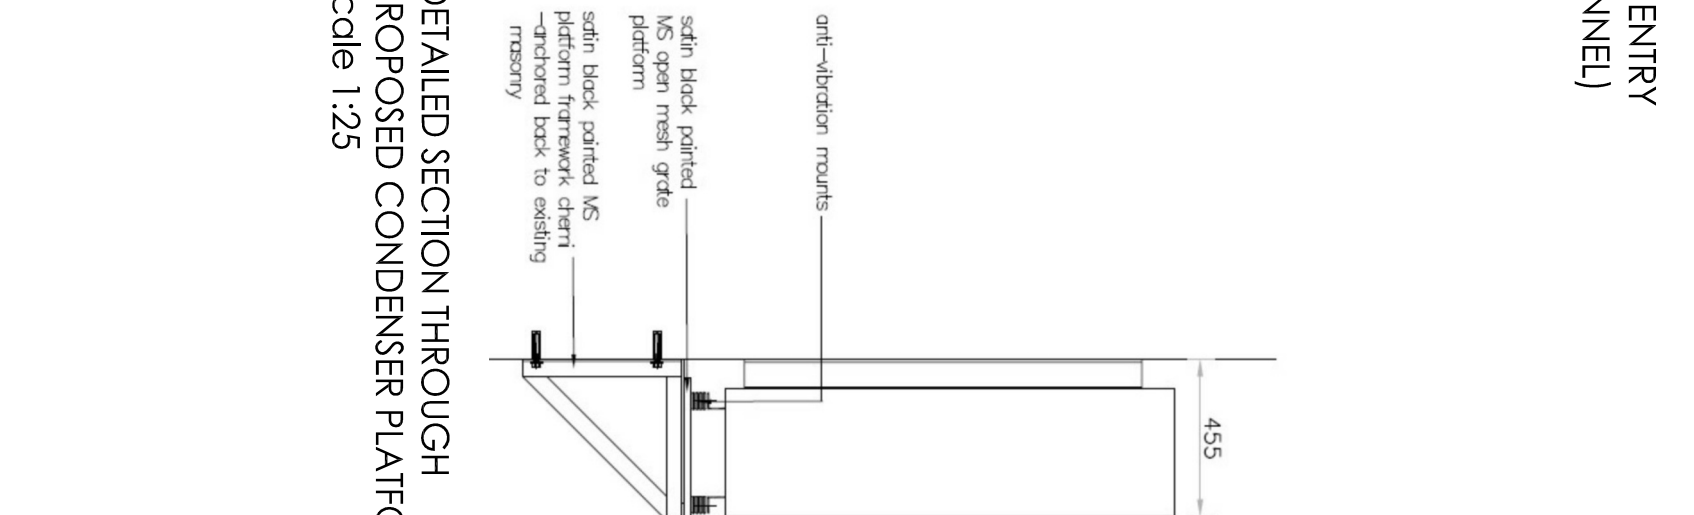
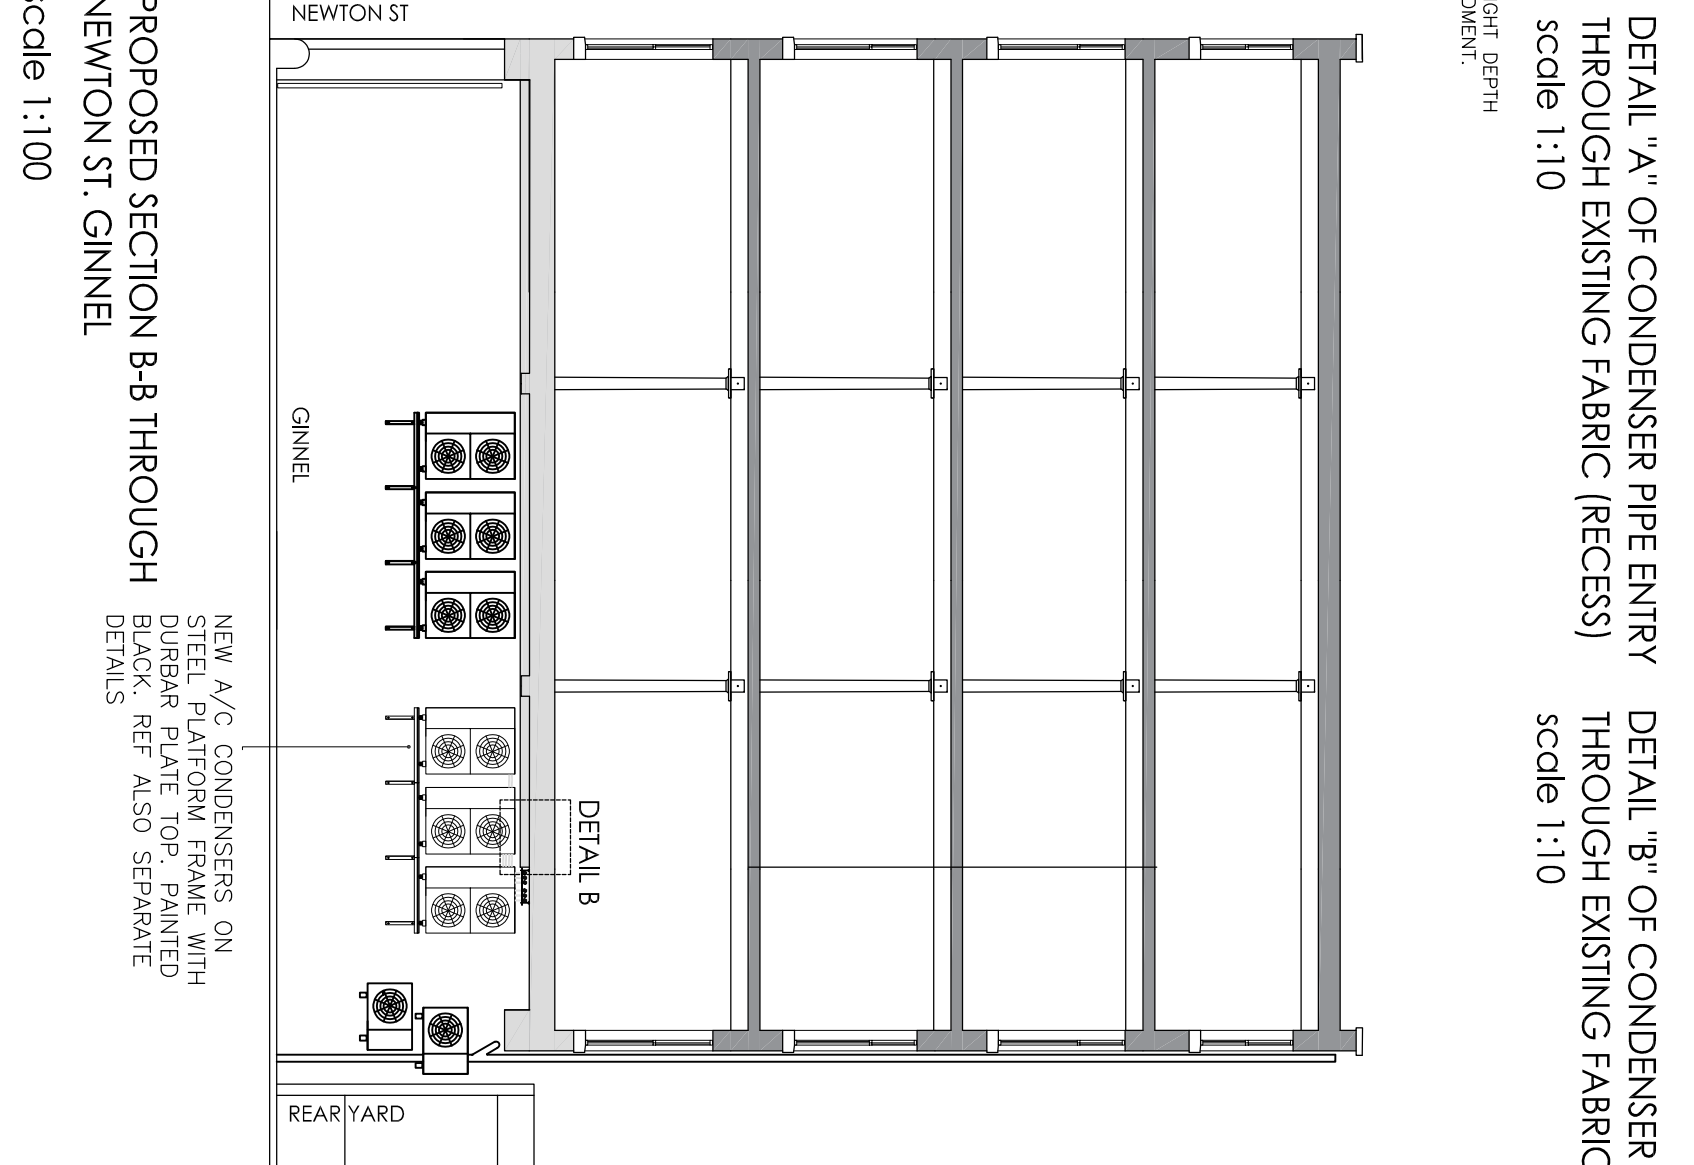
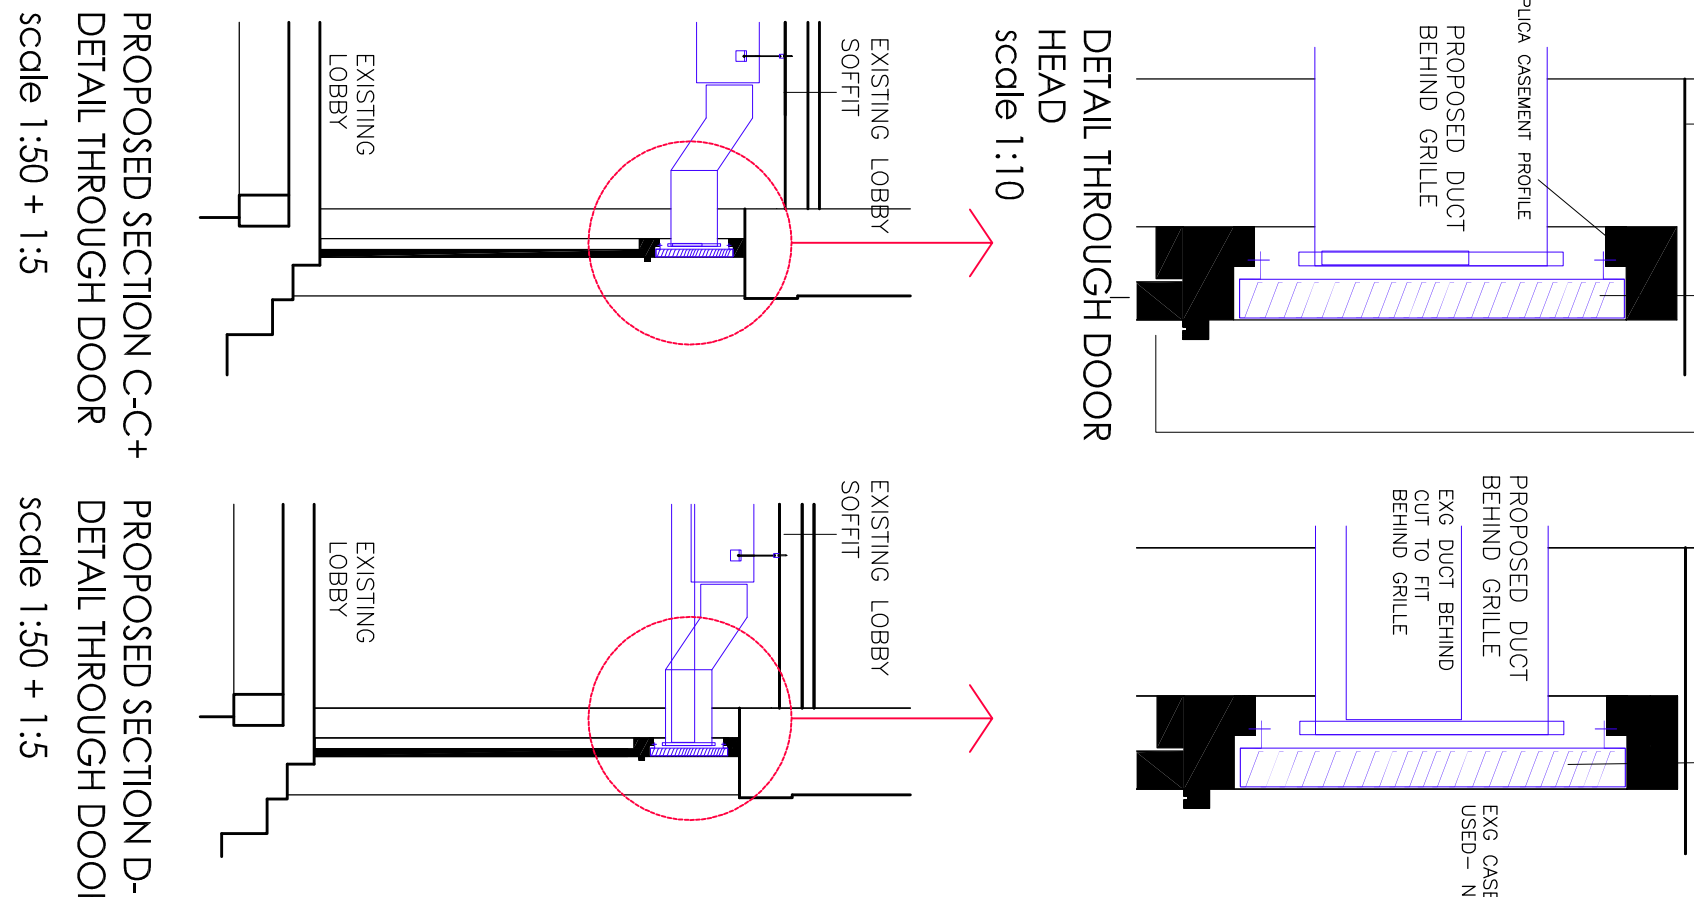
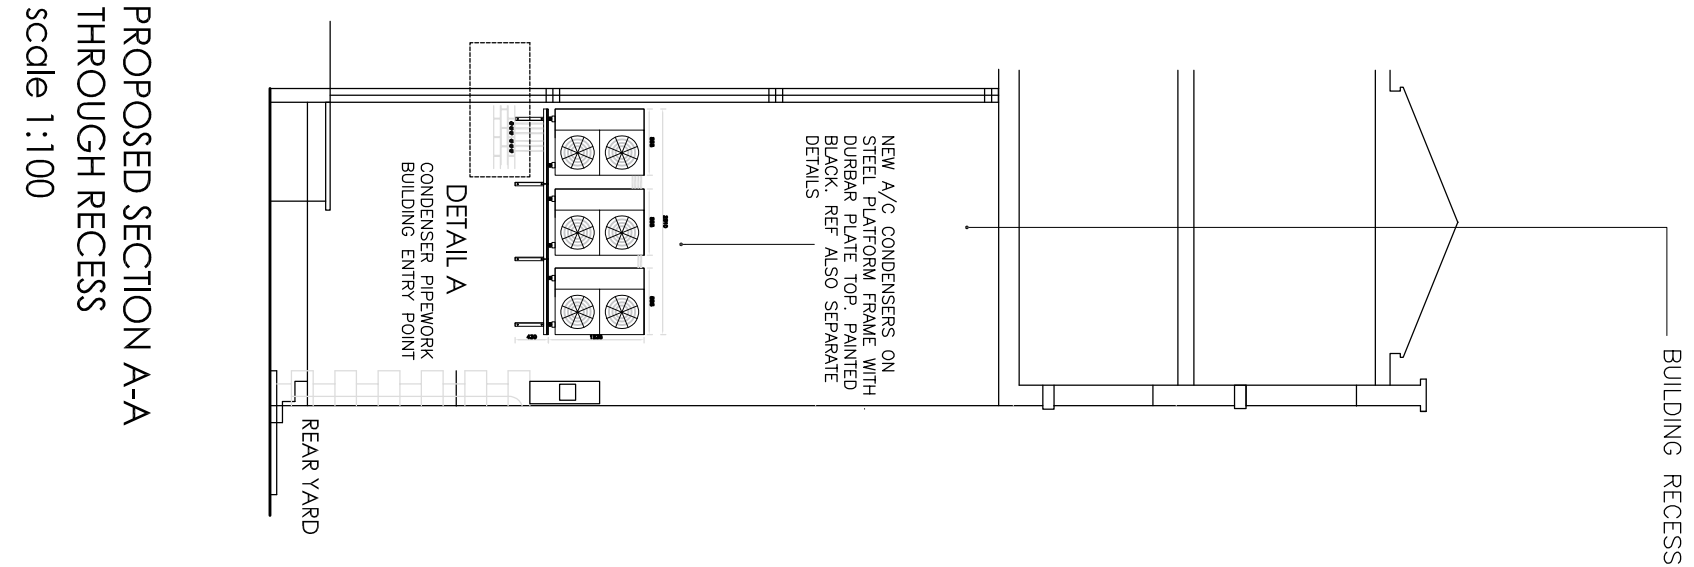


NOTES

1. On no account may this drawing be scaled.
2. Any discrepancy to be reported to the Contract Administrator immediately
3. The Contractor must check all dimensions on site prior to placing work in hand and/or ordering any materials or work.
4. This drawing is copyright of property&sign ltd
It may not be reproduced, or part reproduced without the express consent of property&sign

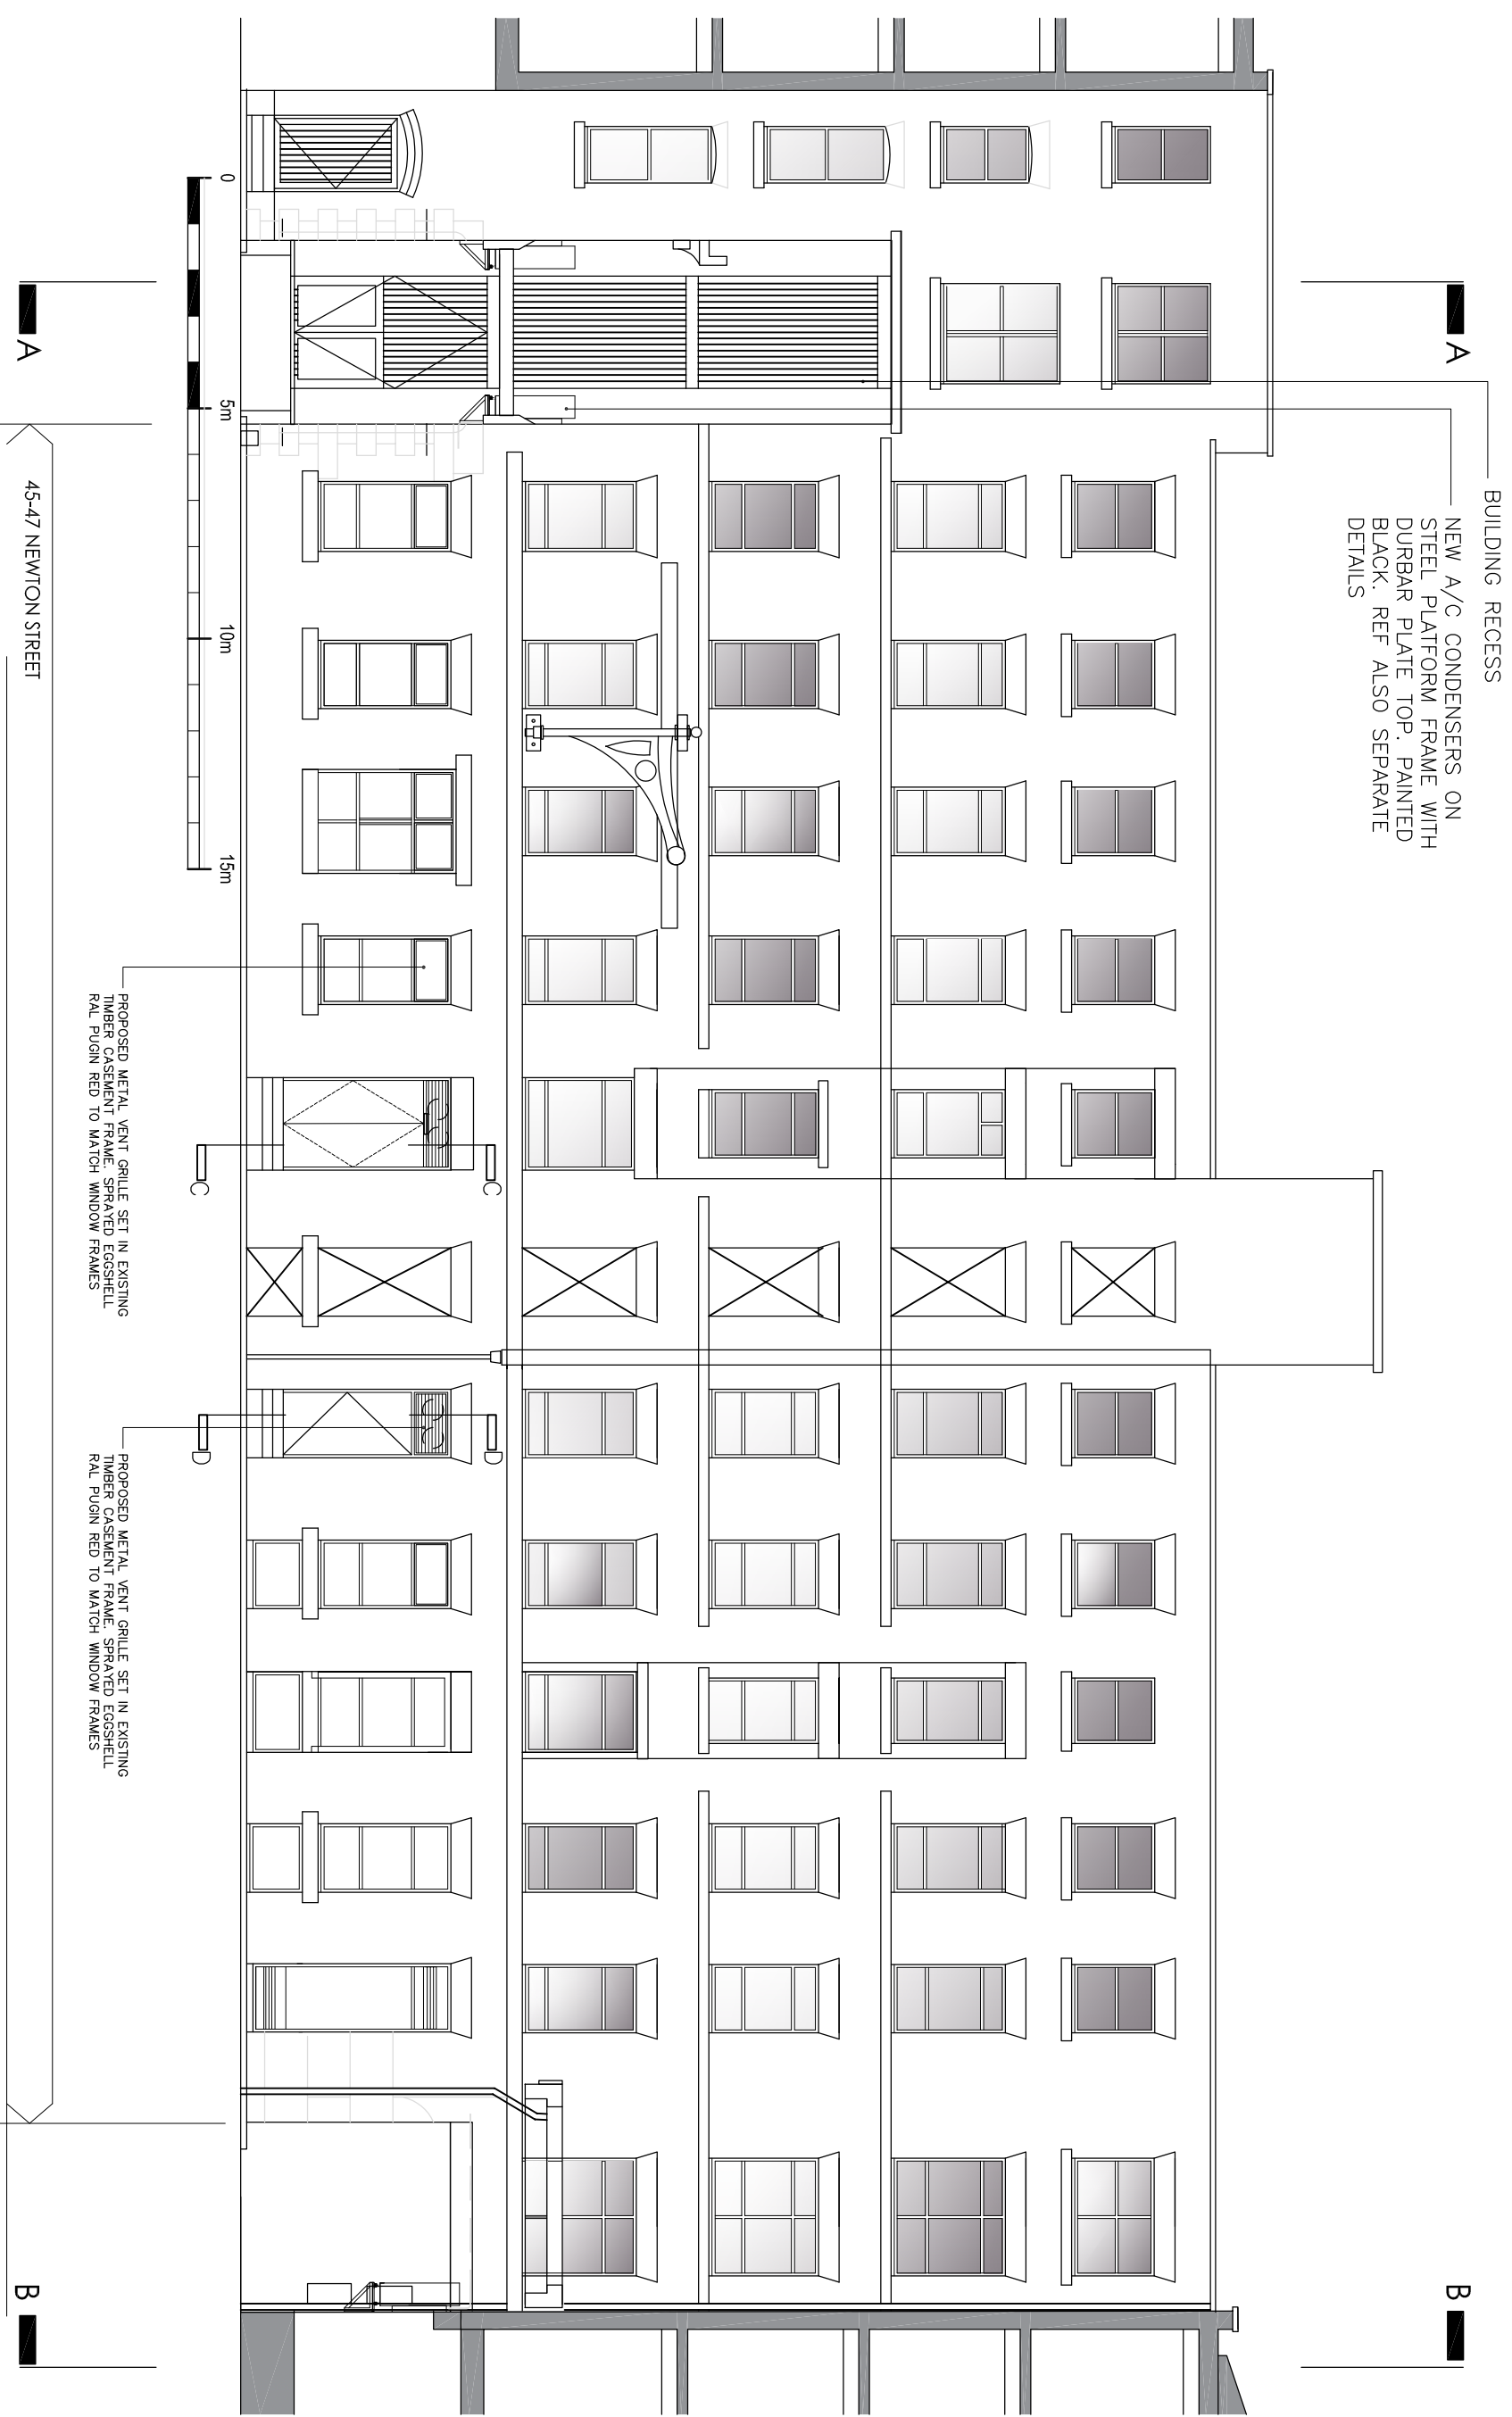

PROPOSED REAR YARD ELEVATION
scale 1:100






PROPOSED SECTION A-A
THROUGH RECESS
scale 1:100

PROPOSED SECTION C-C+
DETAIL THROUGH DOOR
scale 1:50 + 1:5

PROPOSED SECTION D-D+
DETAIL THROUGH DOOR
scale 1:50 + 1:5

PROPOSED SECTION B-B THROUGH
NEWTON ST. GINNEL
scale 1:100

DETAILED SECTION THROUGH
PROPOSED CONDENSER PLATFORMS
scale 1:25

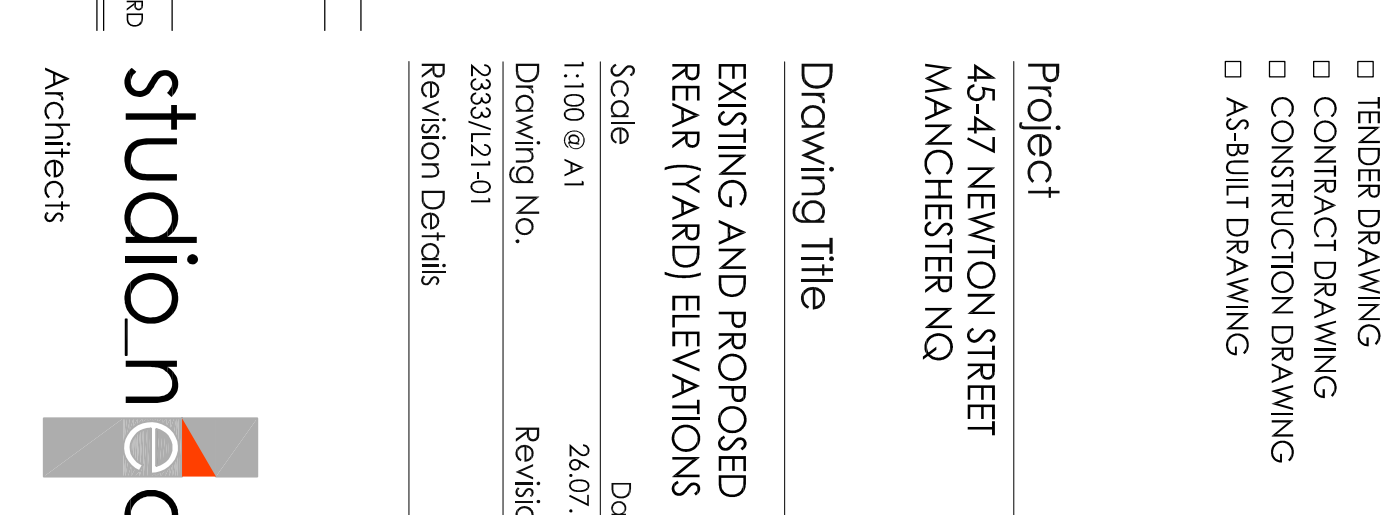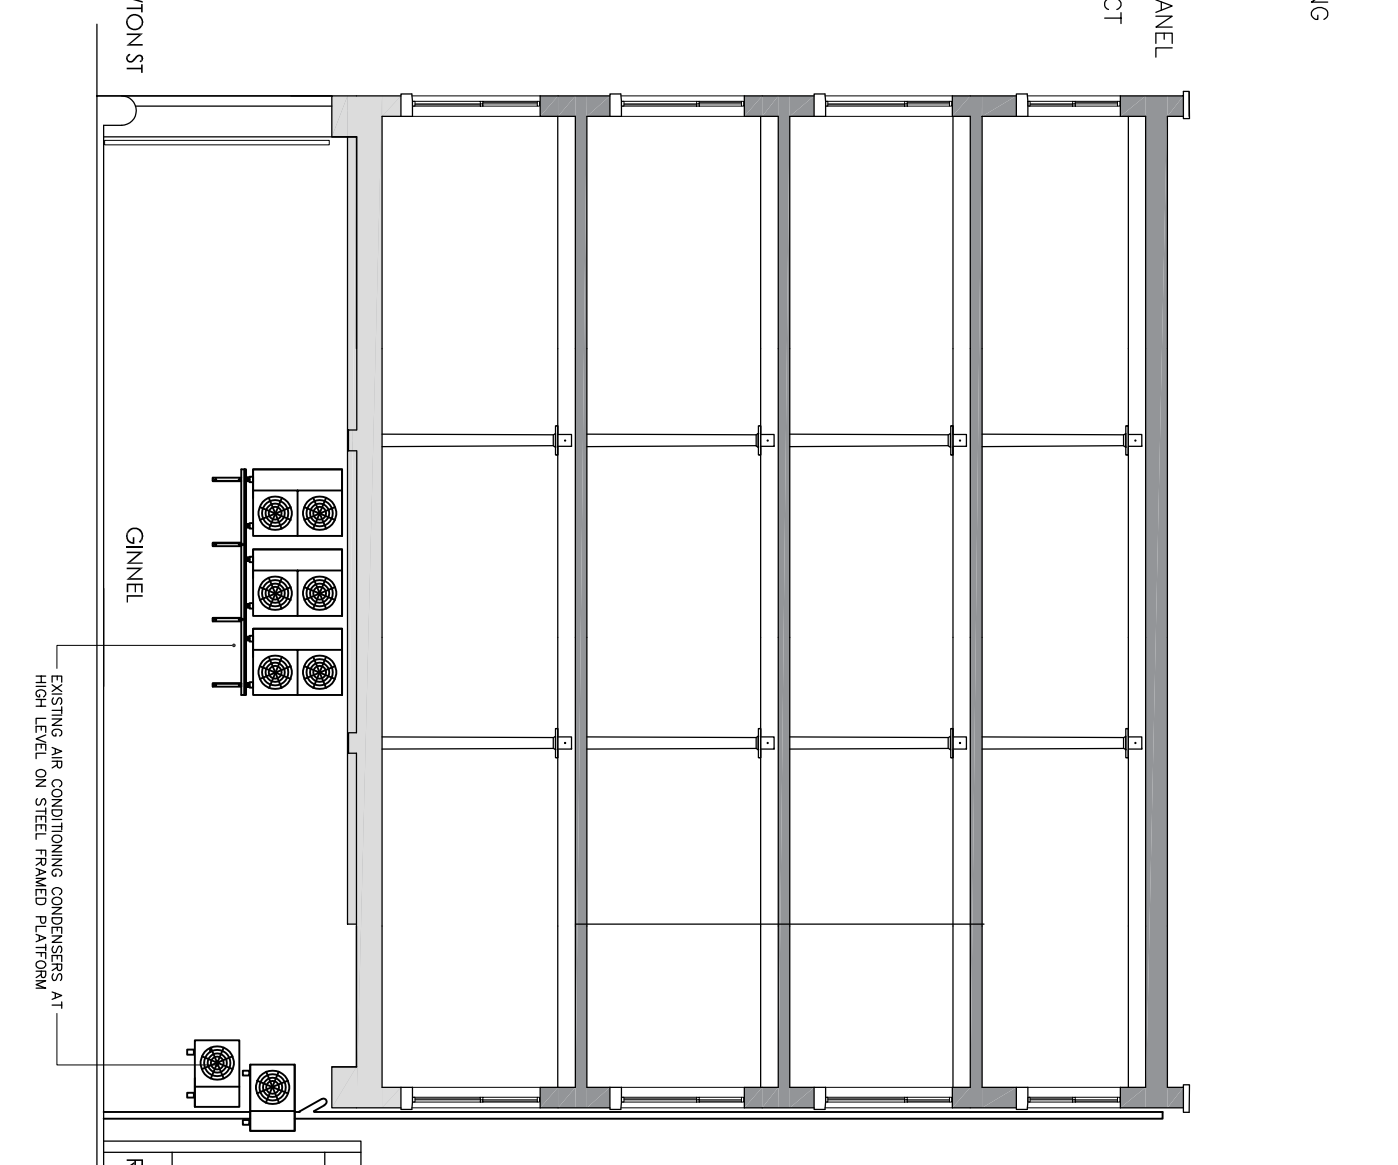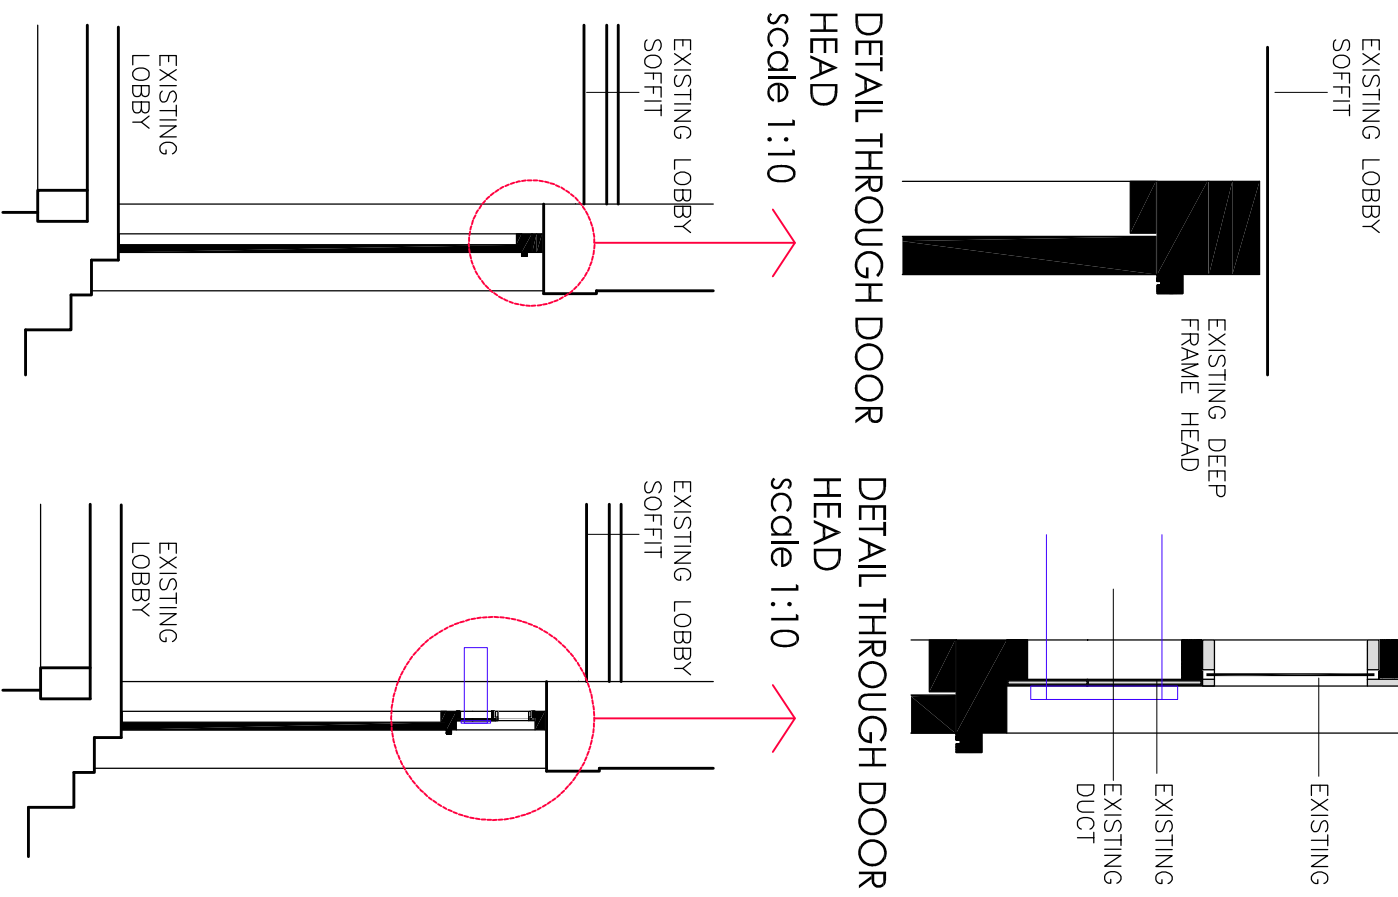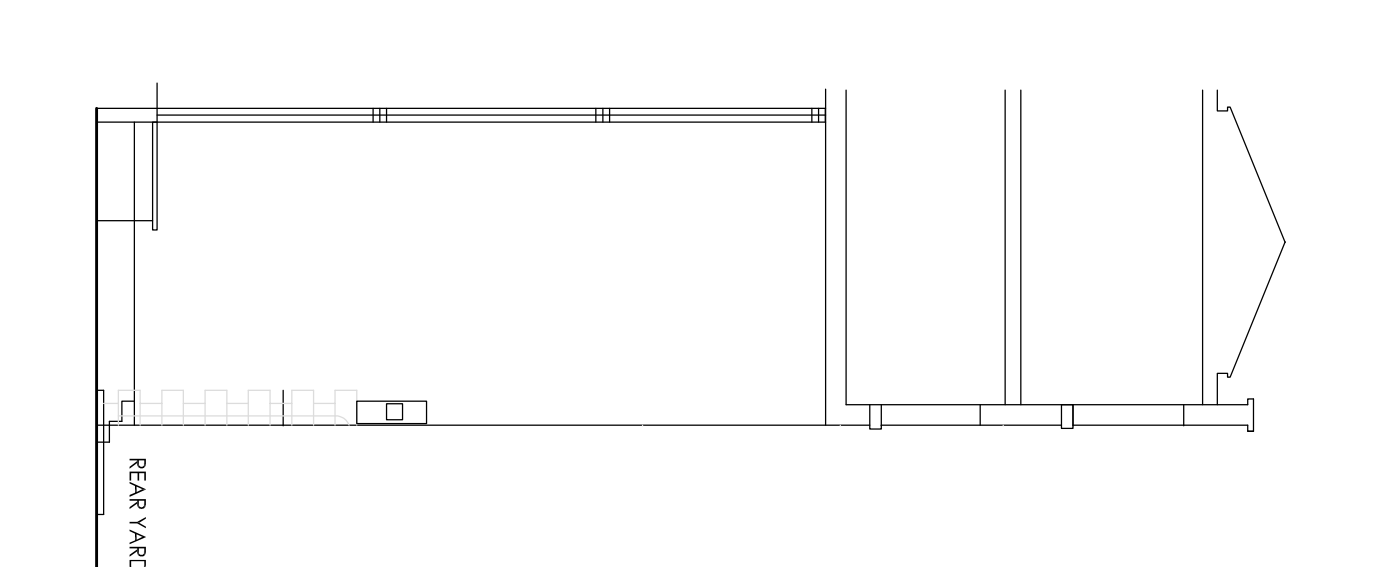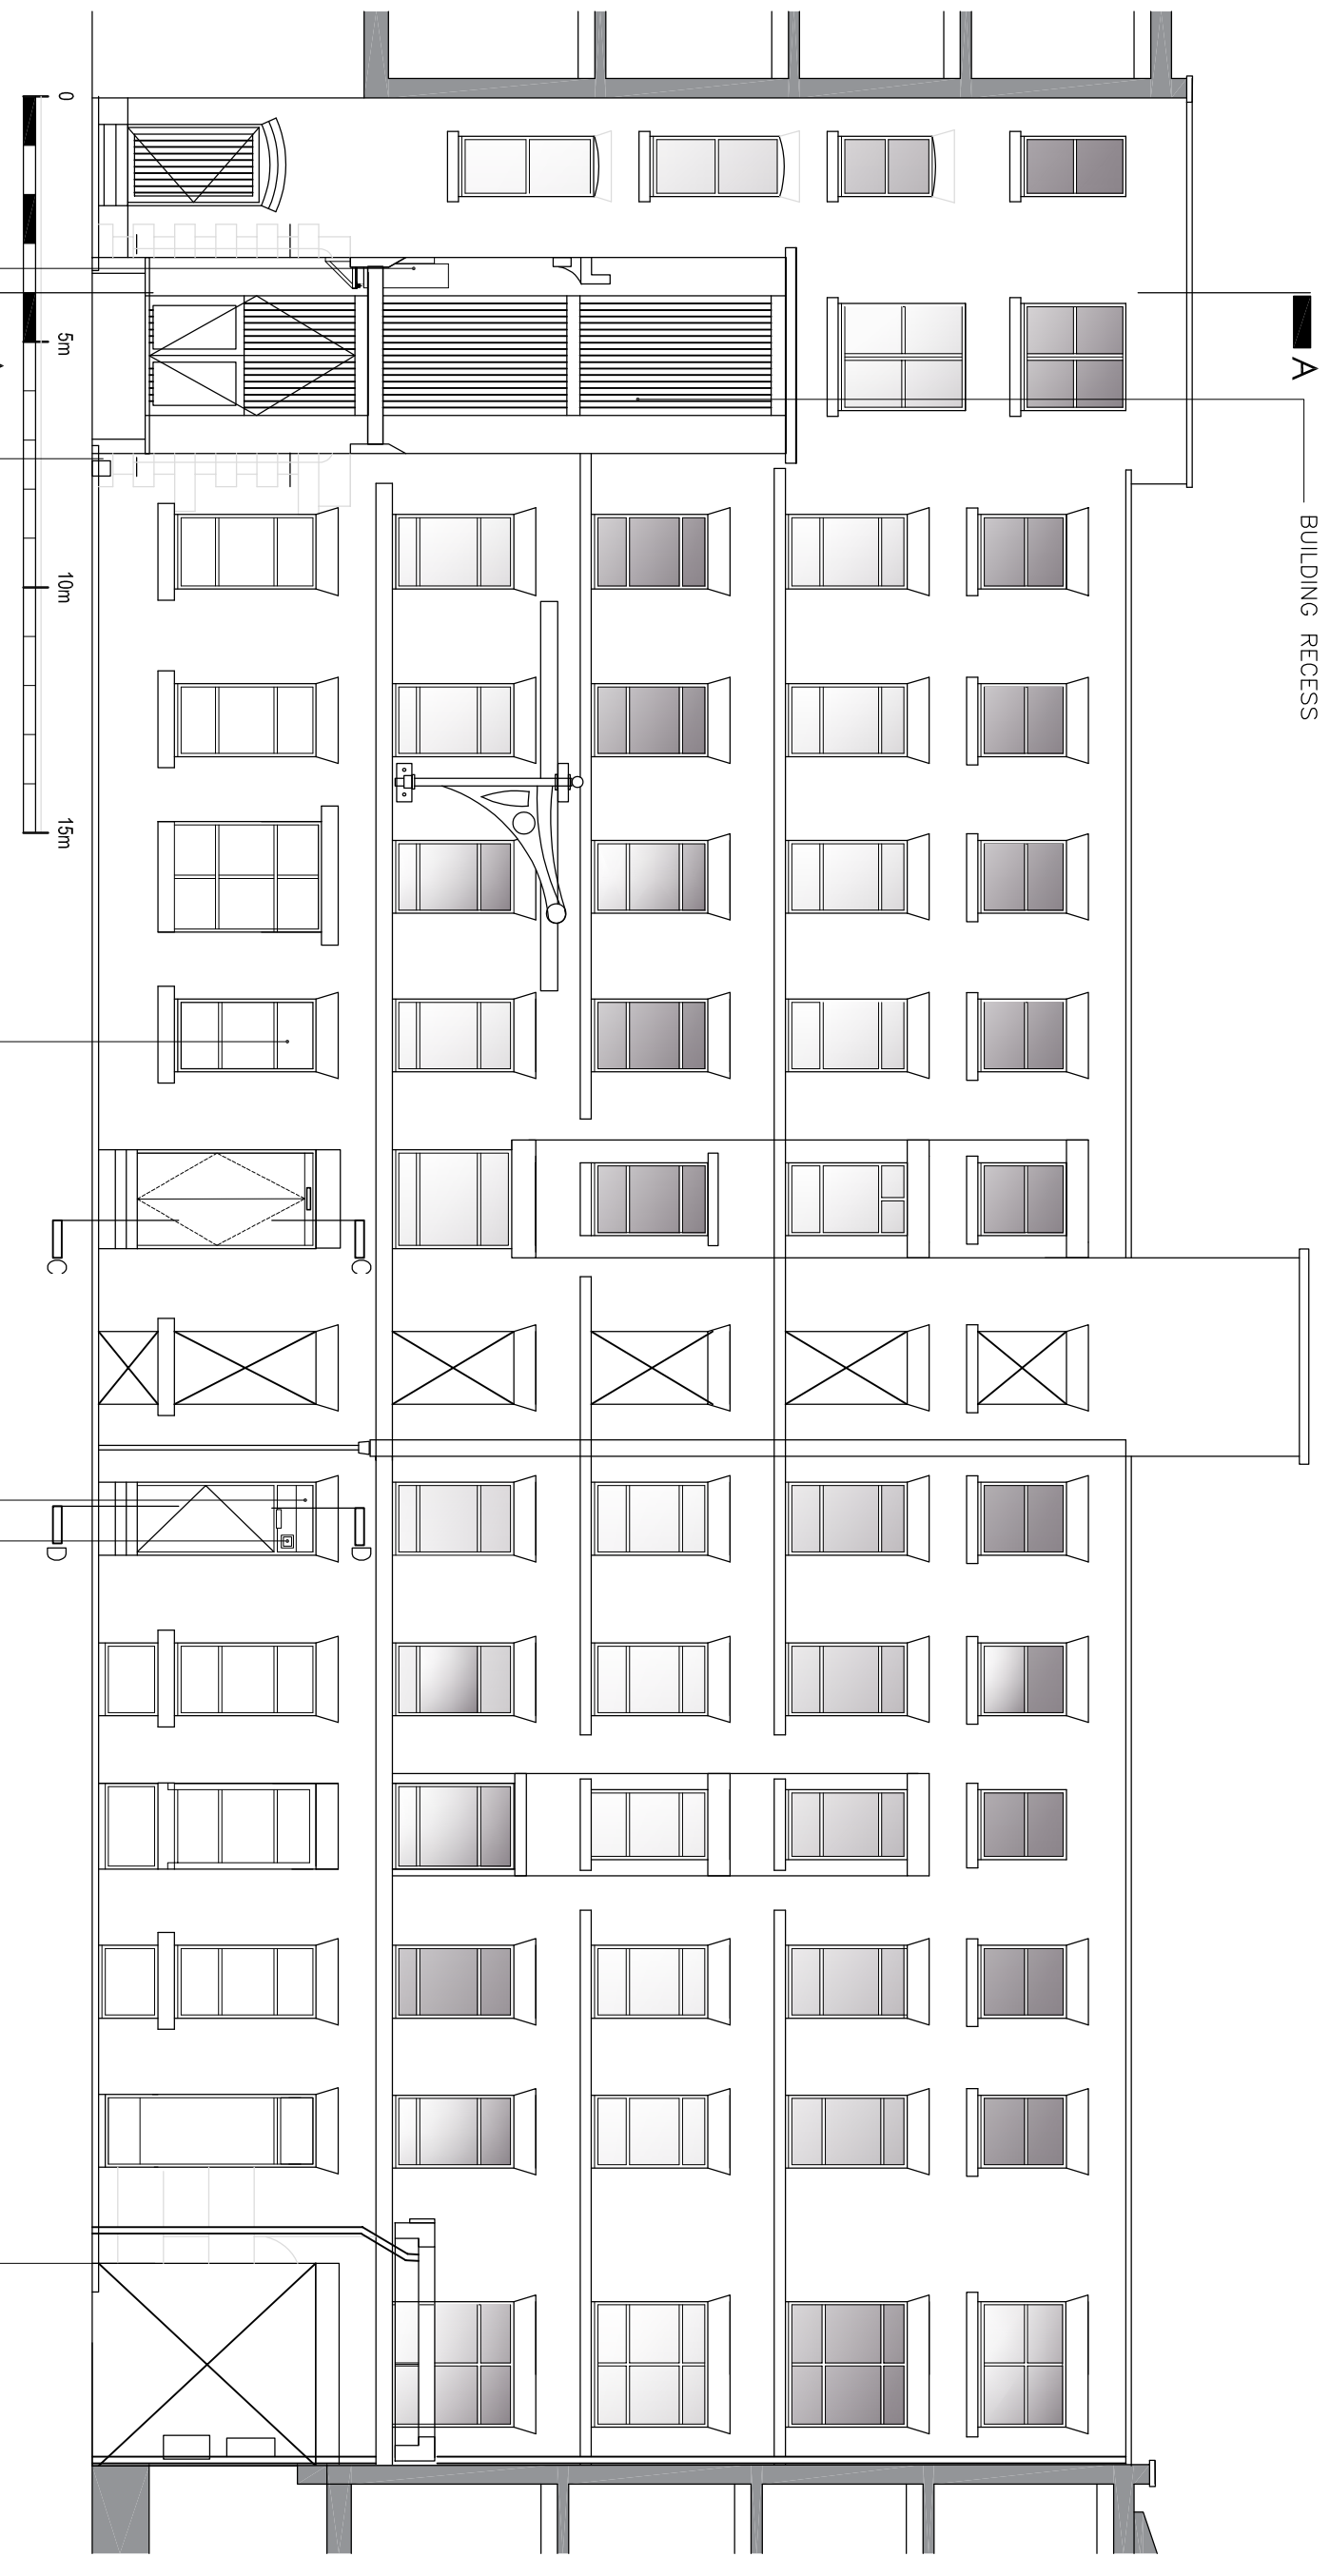

EXISTING REAR YARD ELEVATION

EXISTING SECTION A-A
THROUGH RECESS
scale 1:100

EXISTING SECTION C-C
scale 1:50

EXISTING SECTION D-D
scale 1:50

EXISTING SECTION B-B THROUGH NEWTON ST. GINNEL
scale 1:100

Drawing Status

- ☐ PRELIMINARY FOR APPROVAL
- ☐ AGREED LAYOUT - SIGNED OFF
- ☒ PLANNING DRAWING
- ☐ BUILDING CONTROL DRAWING
- ☐ TENDER DRAWING
- ☐ CONTRACT DRAWING
- ☐ CONSTRUCTION DRAWING
- ☐ AS-BUILT DRAWING

Project

45-47 NEWTON STREET
MANCHESTER M4

Drawing Title

EXISTING AND PROPOSED
REAR (YARD) ELEVATIONS

Scale	1:100 @ A1	Date	26/07/21
Drawing No.	2339/12/1-01	Revision	
Revision Details			



3 Bridgewater Street
Lymm
Cheshire
WA13 0AB
1. +44(0)1925 752225
e. @studio_neo.co.uk
www.studio_neo.co.uk