
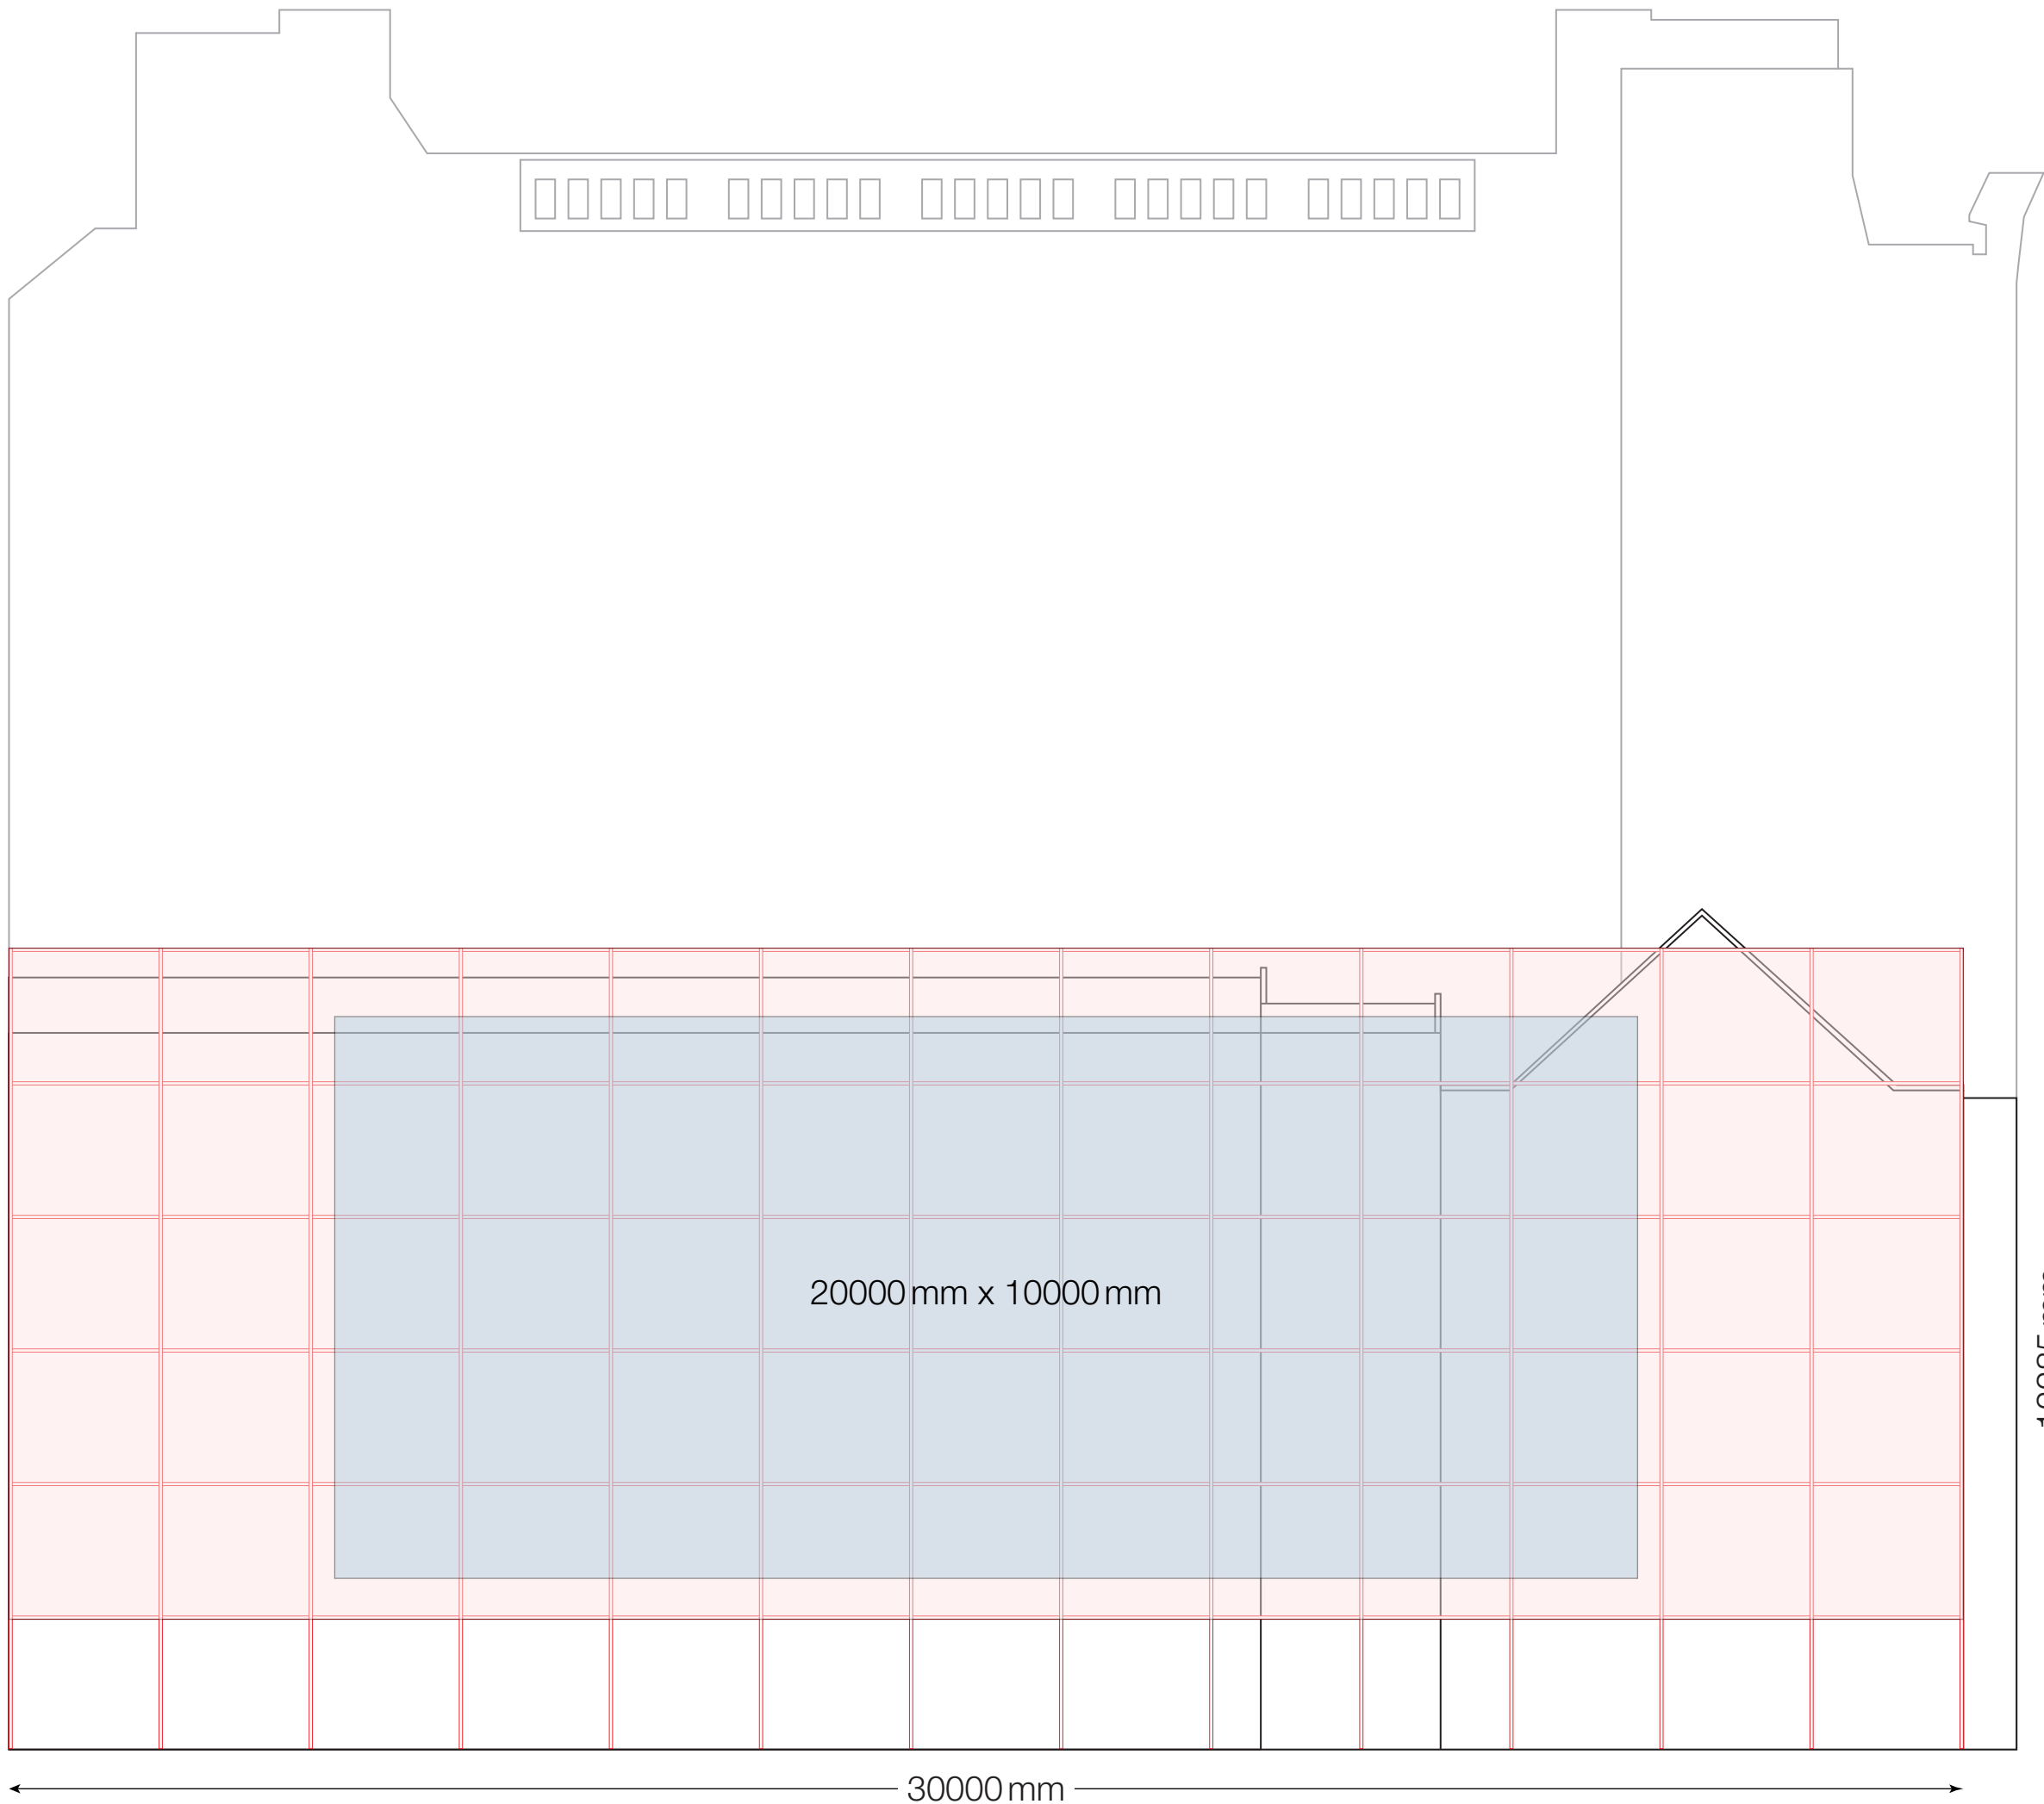


 

Contact: Gerry O'Brien
Contact Number: 07785 337714
www.blowup-media.co.uk

Project name: 43-45 Piccadilly Gardens
Drawing Name: Proposed Elevation
Drawing Number: BU-TRAF-004/B
Scale at B3: 1:100

KEY

-  Scaffold shroud
-  Advertising banner
-  Scaffold