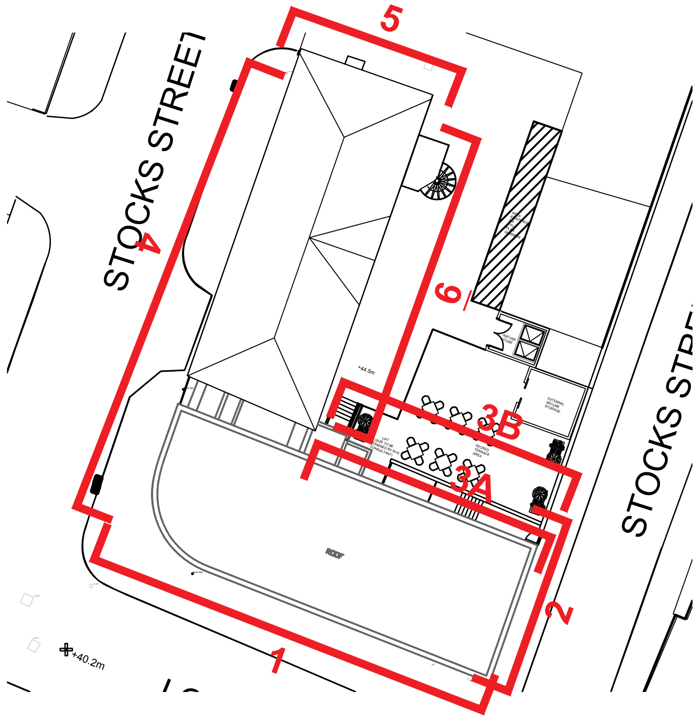

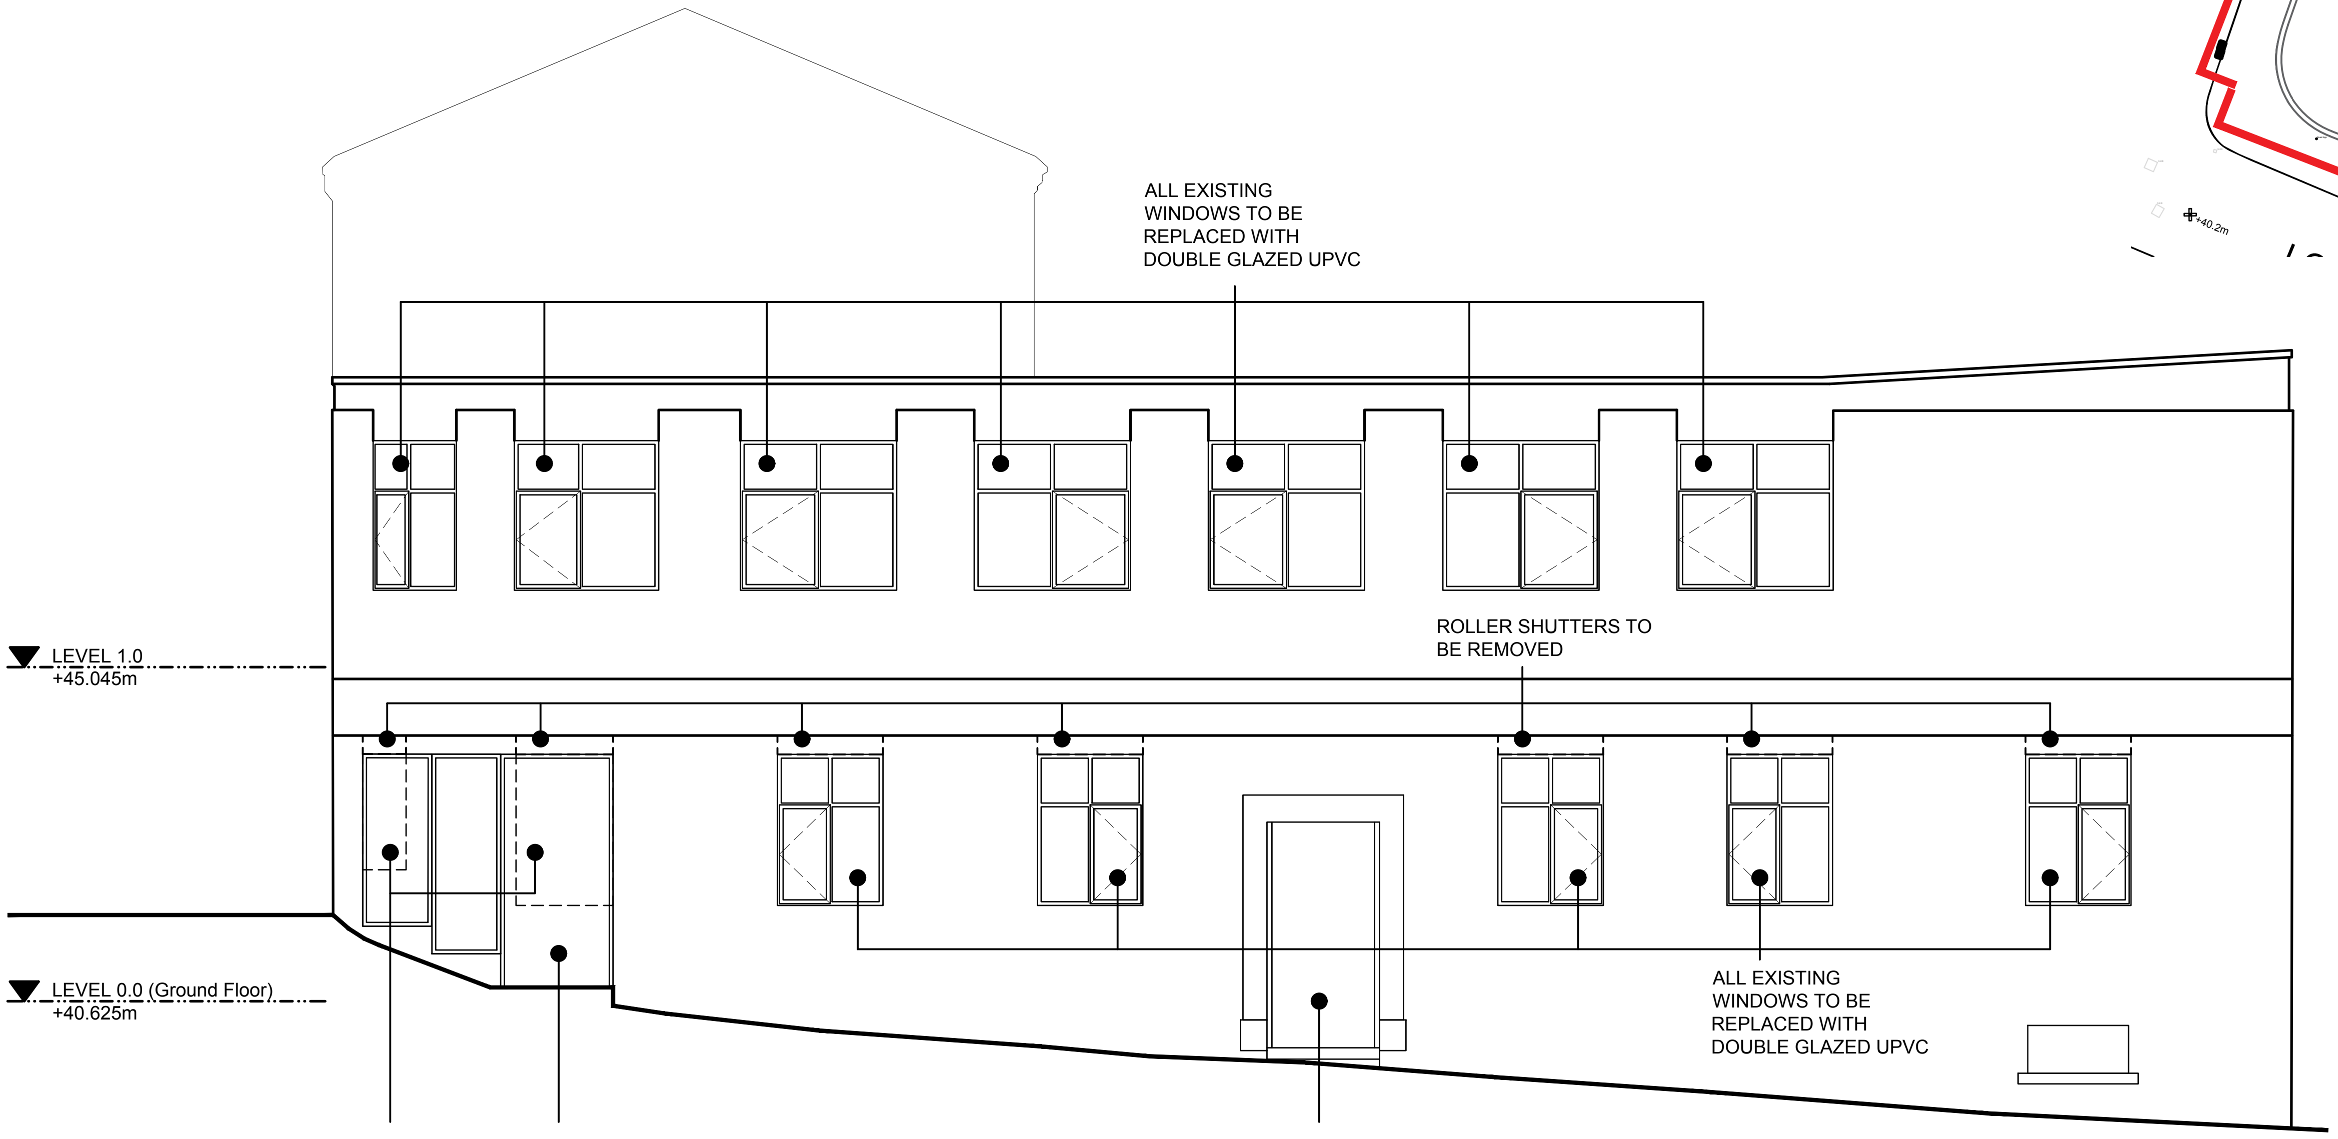

ALL EXISTING
WINDOWS TO BE
REPLACED WITH
DOUBLE GLAZED UPVC

ROLLER SHUTTERS TO
BE REMOVED

ALL EXISTING
WINDOWS TO BE
REPLACED WITH
DOUBLE GLAZED UPVC

2 NUMBER OF EXISTING
WINDOWS REMOVED AND
REPLACED WITH NEW
GLAZED ENTRANCE

NEW DOORWAY POSITION
SUBJECT TO
CONFIRMATION OF
LEVELS ON ELEVATIONS

EXISTING ENTRANCE
OFF LORD STREET TO
BE BRICKED UP AND
MADE REDUNDANT

ELEVATION 1

N

rev	description	drwn	auth	date

DO NOT SCALE OFF THIS DRAWING

© LEACH RHODES WALKER 2001

LeachRhodesWalker
Architects

info@lrw.co.uk | www.lrw.co.uk
50 Dearmans Place Manchester M3 5LH

Manchester +44 (0)161 833 0211
London +44 (0)207 993 1363
Bucharest +40 (21)650 4026

client
MCR

project
20 LORD STREET, MANCHESTER

project no
7970

drawing no
L(00)38

rev
C

description -
PROPOSED ELEVATION 1
TO LORD STREET
(LIFT OPTION)

scale
1:100@ A3

date drawn
24.08.20

drawn by
DL

authorised by
CJG

File loc: L:\7970 20 Lord St\Drawings\archive\LRW_7970_L(00)38C Proposed Elevation 1 to Lord Street - Lift Option
Printed By: Kwok (Andy) Wan

purpose of issue
planning ● building regs ○ tender ○ comment ○ approval ○ construction ○