

NOTE ON EXISTING WALL FINISHES


ALL INTERNAL WALLS ARE FINISHED WITH EITHER LIME OR GYPSUM PLASTER

SECTION A
27_0300

SECTION B
27_0300

SECTION D
27_0302

SECTION E
27_0303

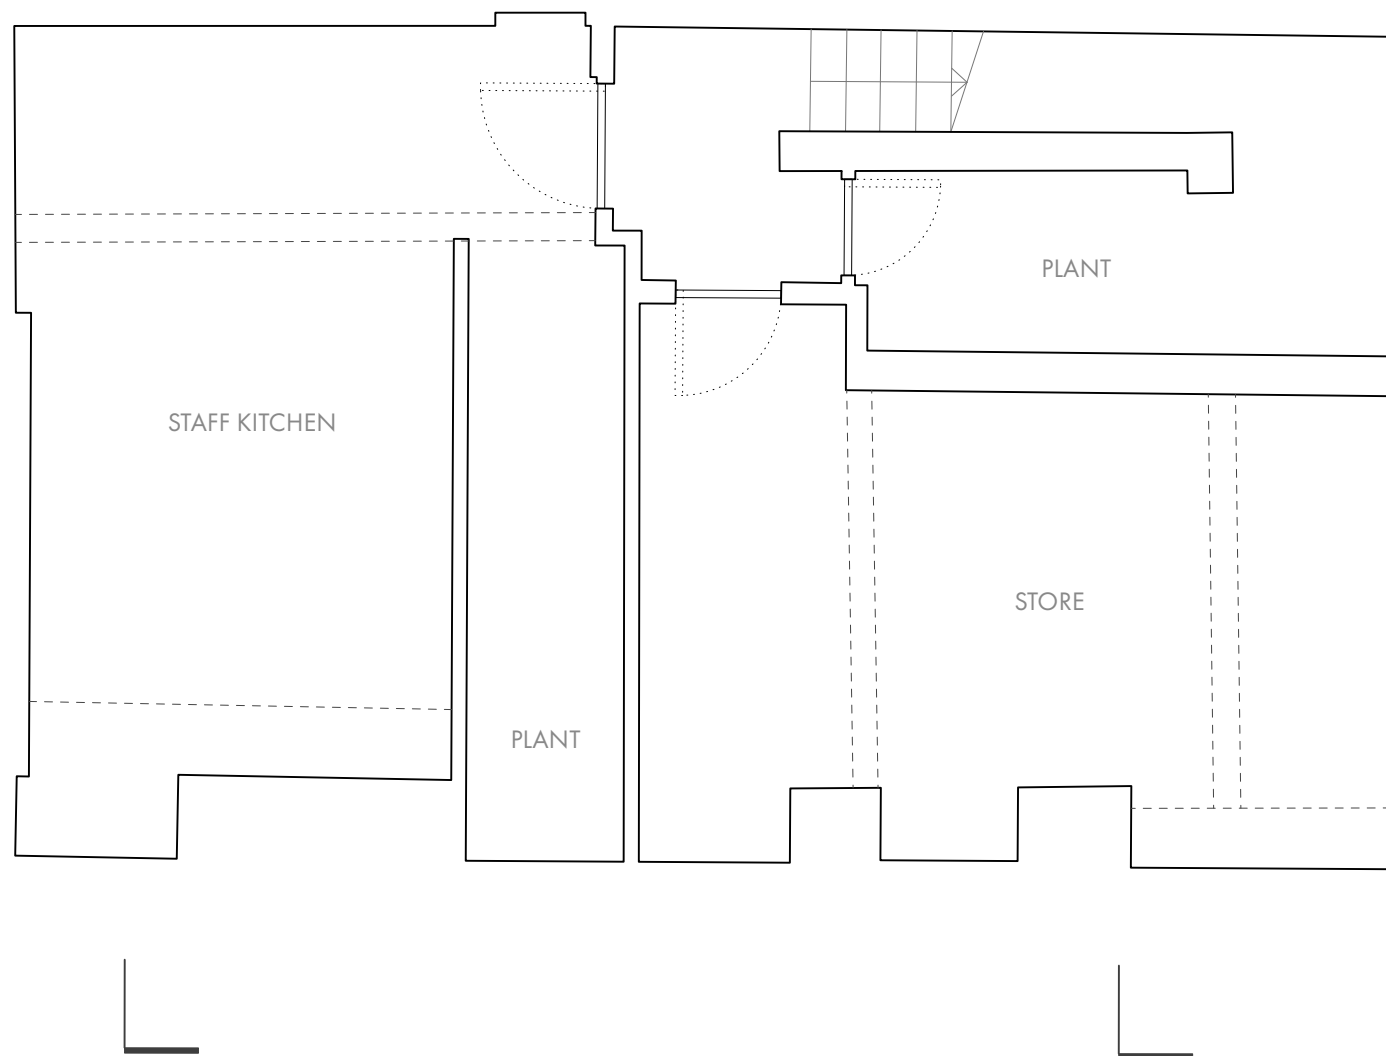

DWG NO : 27_0010

P L A N N I N G

EXISTING BASEMENT PLAN

PROJECT : 27 BYROM STREET

0 1 2 3 4 5m



SCALE : 1:100