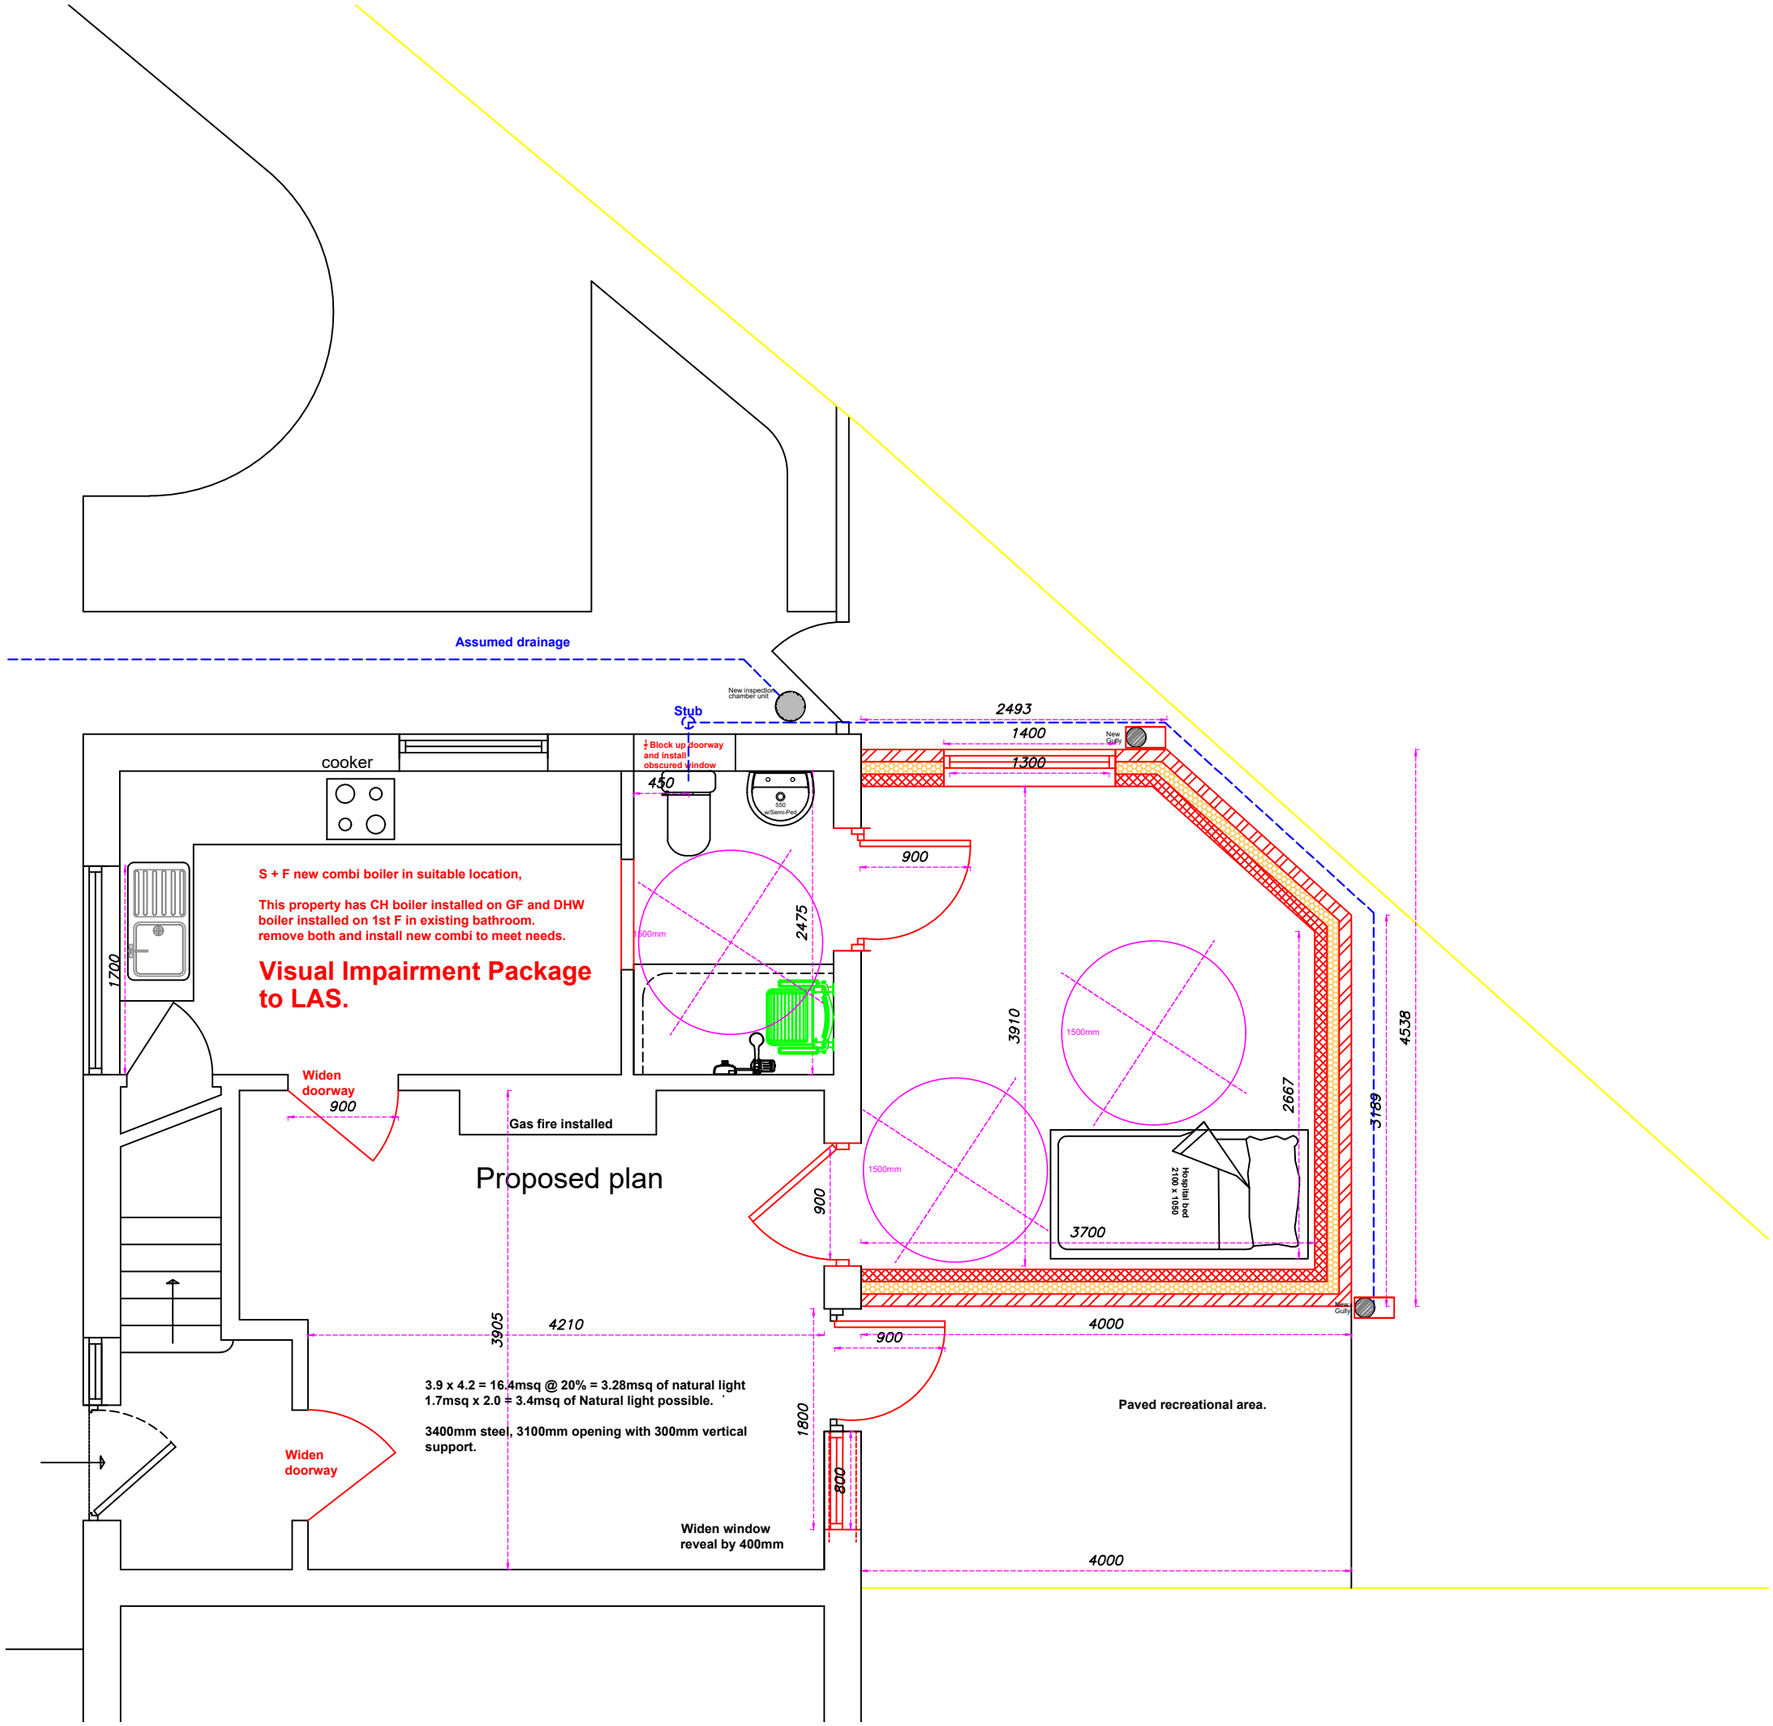

Date:	Revisions / Options		
06/05/2021	No.	Date.	Sig.
	Opt#3	28/06/2021	NB
Scale / Paper:	Opt: 3v1	06/09/2021	NB
1 : 50 @ A3			

Neil Brickles - Technical Officer.
Manchester Local Care Organisation.
Directorate for Children and Families.
Unit 1, 29 Poland St. Ancoats.
Manchester. M4 6AZ
neil.brickles@manchester.gov.uk
Tel No : 0161 277 1704 - 07903 244482

Project - GF Bedroom and bathing Facilities.

Rosaleen Gibbons
1 Woodcroft Avenue
Manchester
M19 1SF

I agree to M.L.C.O.`s proposed plans

Signed .....

Date .....

MEAP Manchester Equipment & Adaptations Partnership

Manchester Local Care Organisation

Leading local care, improving lives in Manchester, with you