


MATERIALS

LOCATION



2. RIVER IRWELL ELEVATION
EXISTING TYPICAL
ACM, TERRACOTTA AND TIMBER CLADDING

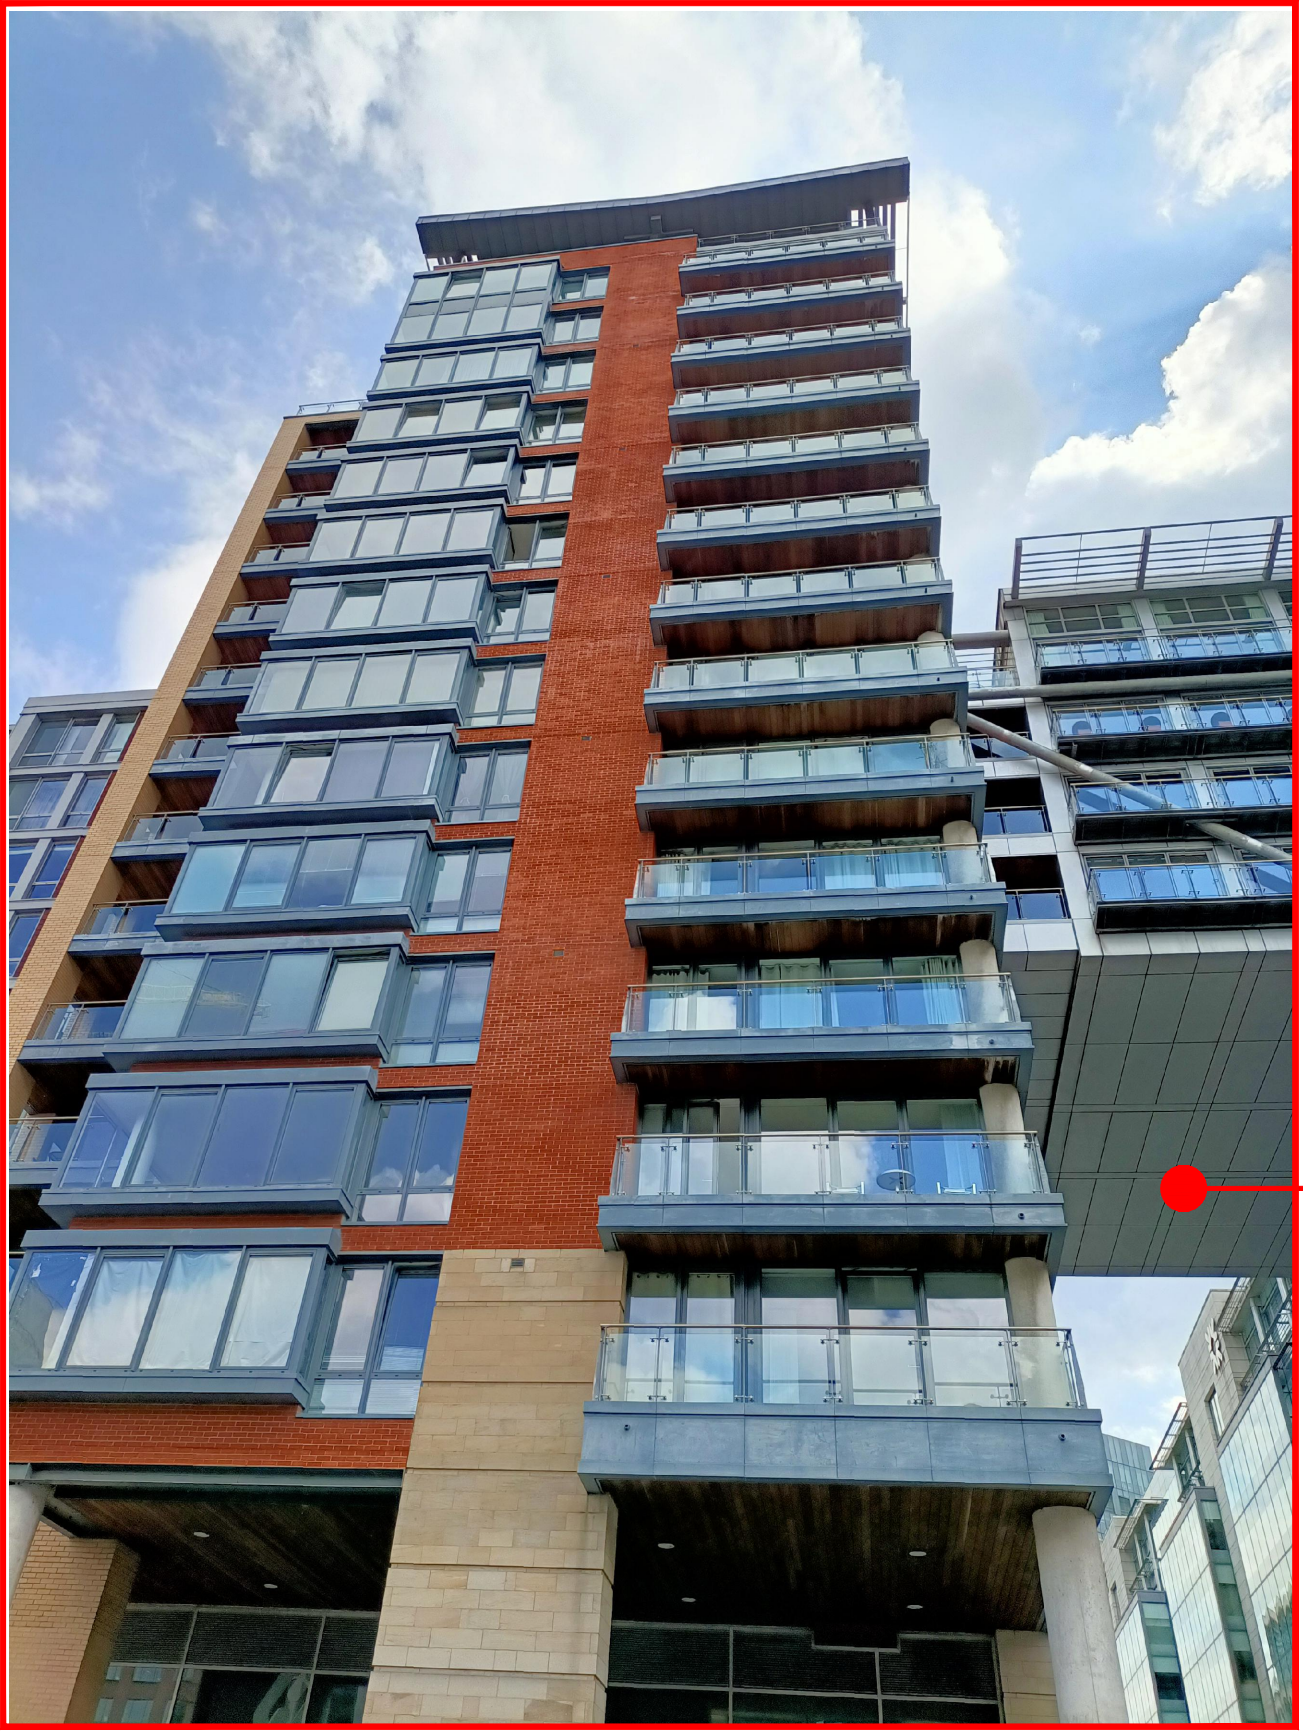


1. RIVER IRWELL ELEVATION
TYPICAL EXTERNAL BALCONIES





DESCRIPTION: PROPOSED ACM CLADDING MATCH -
SUPPLIER: TBC
COLOR: MATT SIGNAL GREY / RAL 7004



DESCRIPTION: PROPOSED TERRACOTTA CLADDING
SUPPLIER: TONALITY
COLOR: 70004 - CREAM

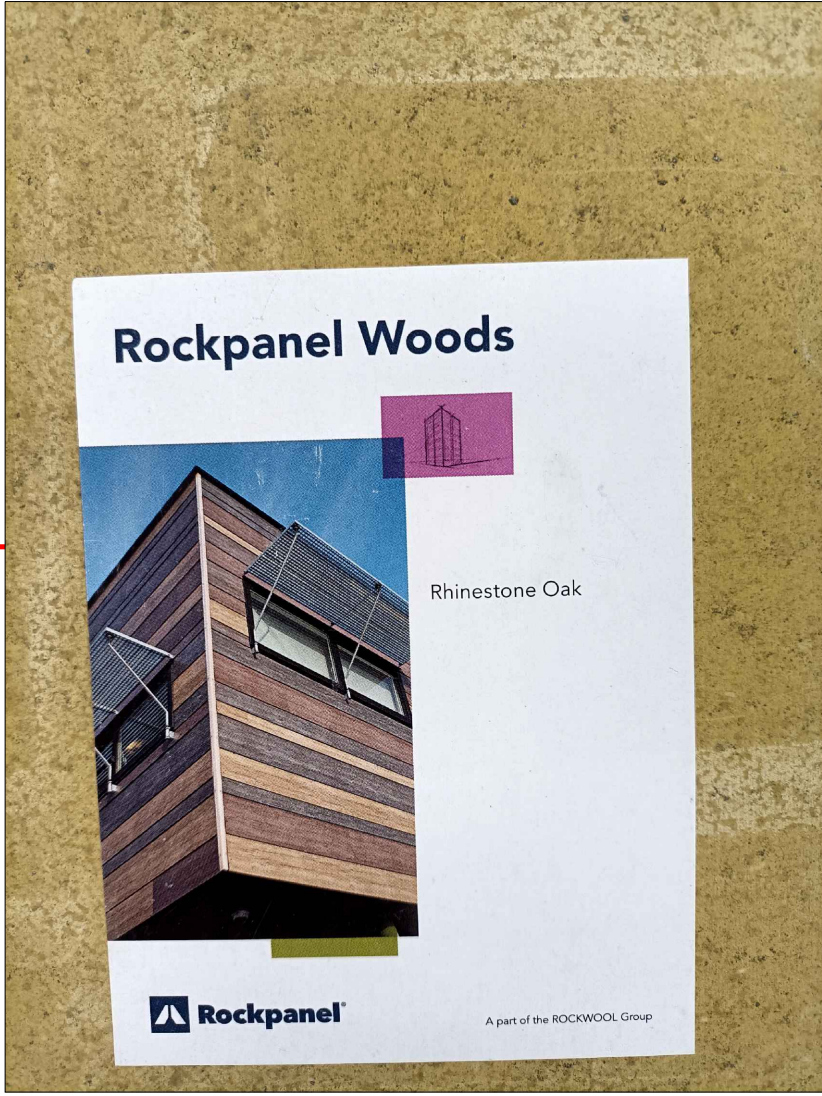

DISRIPTION: PROPOSED TIMBER CLADDING
SUPPLIER: ROCKPANEL WOODS
COLOR: RHINESTONE OAK

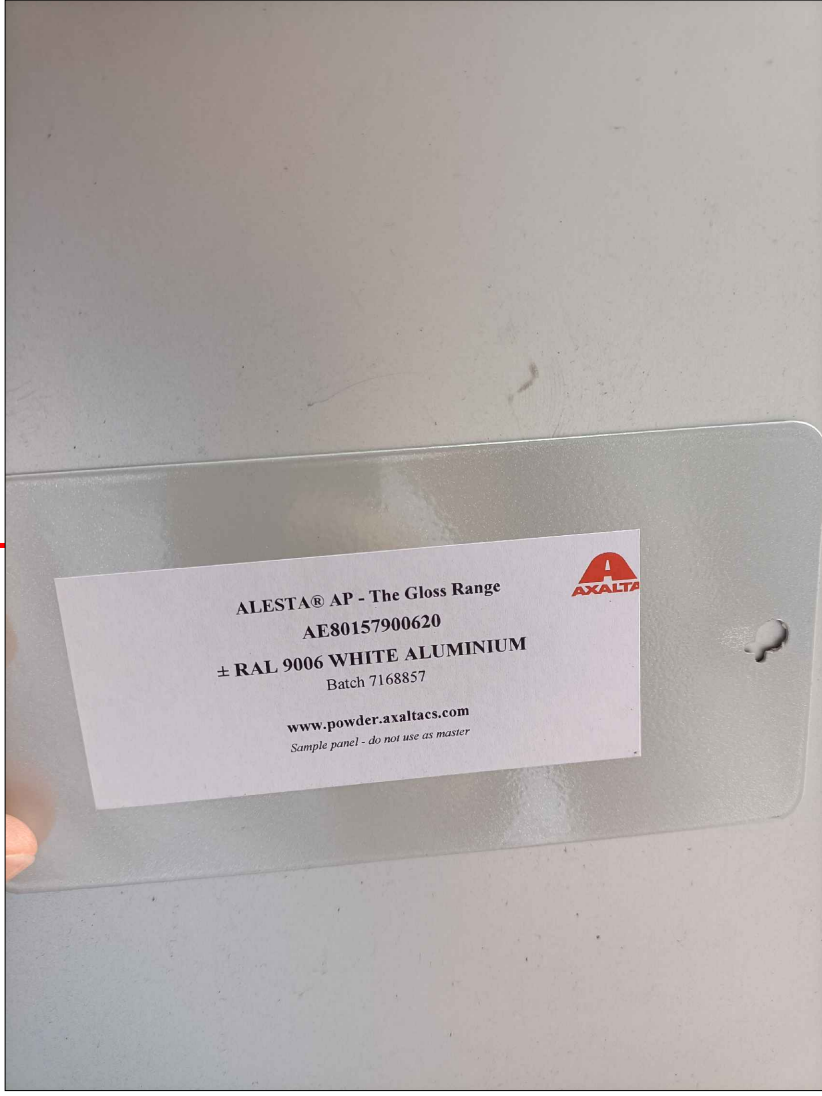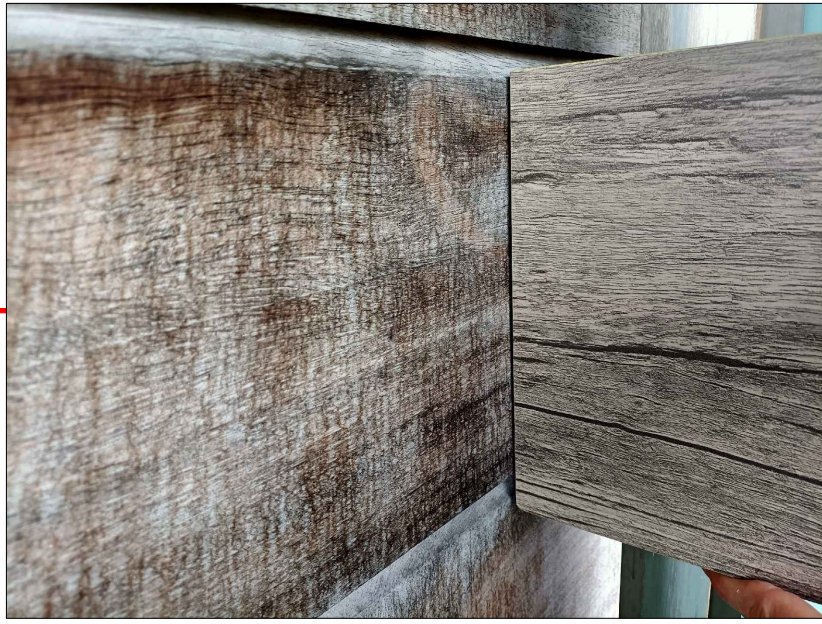

DISRIPTION: PROPOSED ALUMINUM CLADDING
SUPPLIER: TBC
COLOR: ANODISED SILVER

