


Rev4 - 86.73kWp - 177 no. 490Wp panels

Standing Seam - 37 panels

Flat Roof Ballasted - 140 panels

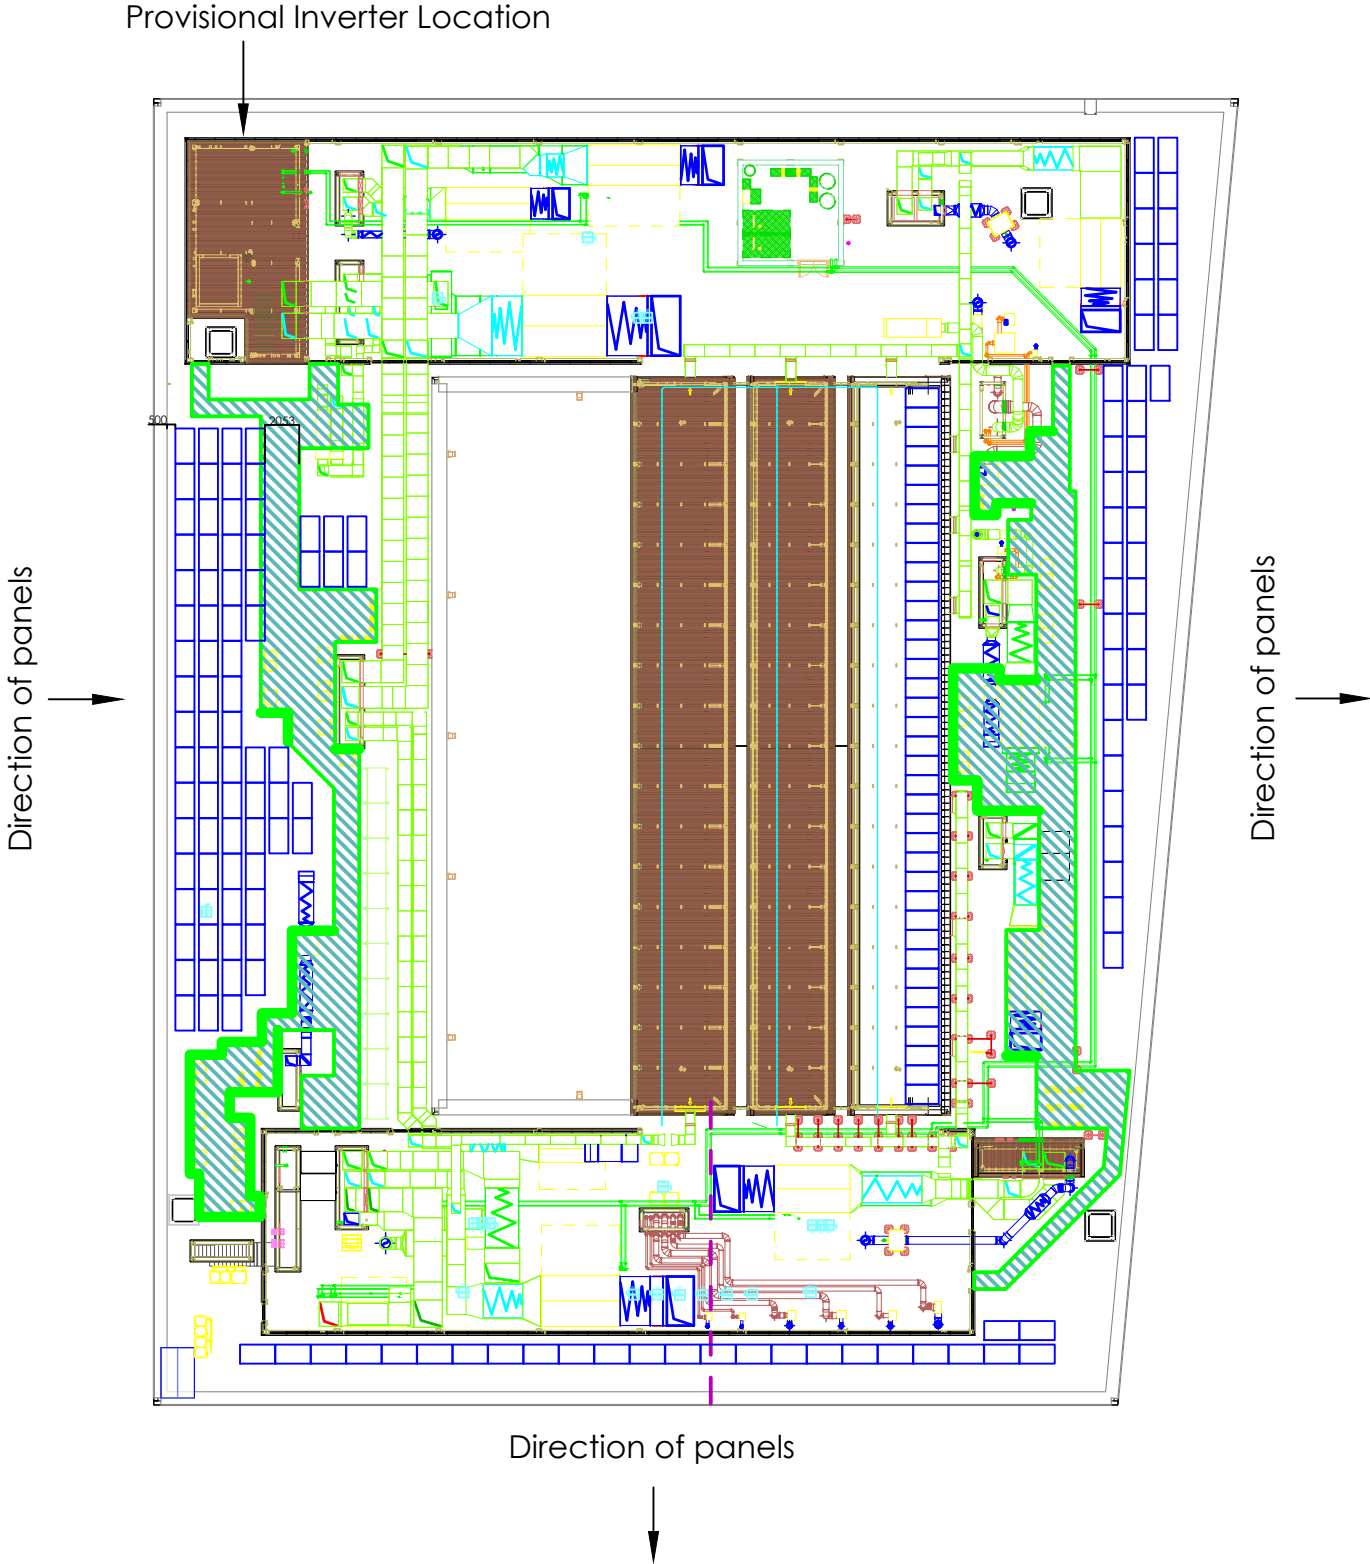


- DO NOT SCALE THIS DRAWING
- USE MARKED DIMENSIONS
- DO NOT ALTER BY HAND
- THIS DRAWING IS TO BE READ IN CONJUNCTION WITH ALL OTHER RELEVANT DRAWINGS AND SPECIFICATIONS
- ALL DIMENSIONS ARE IN MILLIMETERS UNLESS STATED OTHERWISE

SYSTEM DETAIL

177 no. 490WP MODULES
2094mm x 1134mm x 35mm

PROJECT MANCHESTER CITY COLLEGE		DRG NO. C640-MANCHESTERCC-MECH-REV4	
ADDRESS MANCHESTER	SIZE	SCALE NTS	SHEET 1/1
	DRAWN LJ	ISSUED PRELIMINARY	
TITLE PV LAYOUT - CONSTRUCTION ISSUE	CHCKD XX	APPRVD XX	DATE 27/05/21

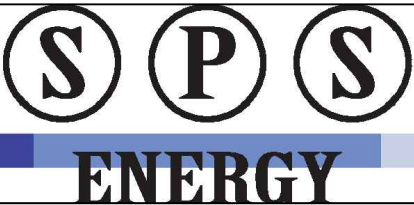

SPS ENERGY
Unit 20-22
The Grove
Dorchester
DT1 1ST
Tel: 01202 735094
info@spsener.gy