



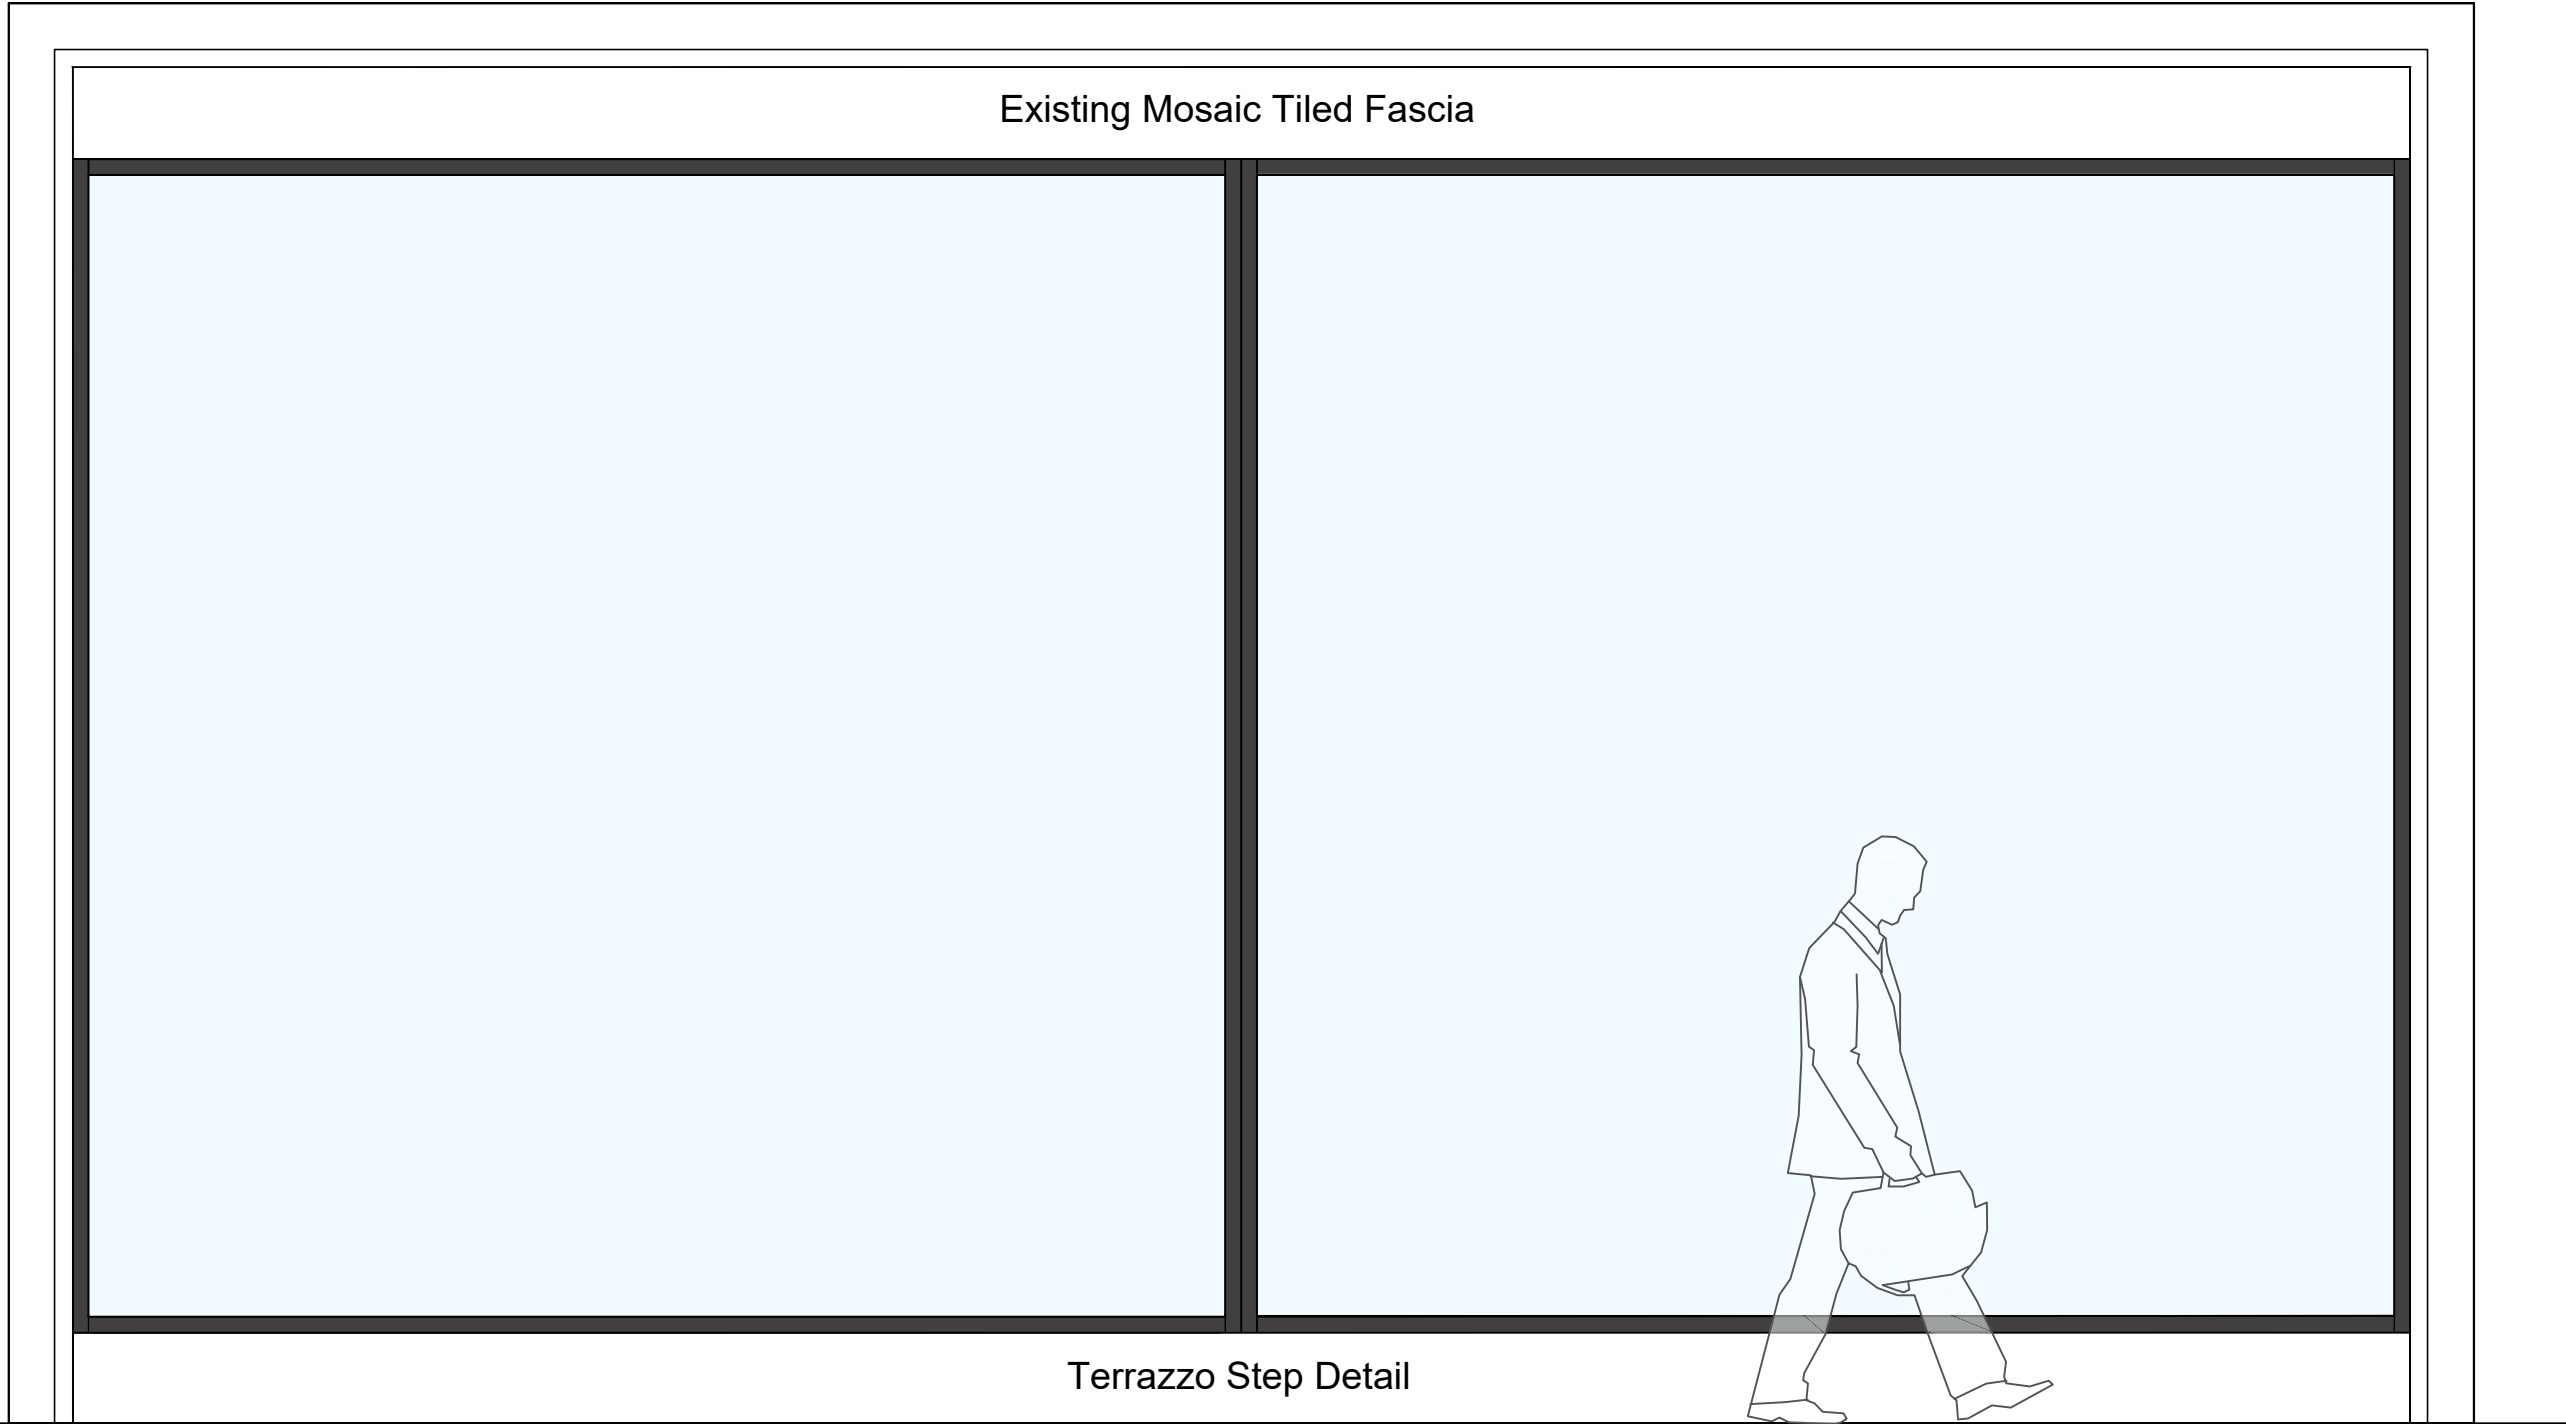

EXTERNAL ELEVATION
GROUND FLOOR WINDOW - W.05.

PROPOSED WINDOW DETAILS - W.05.

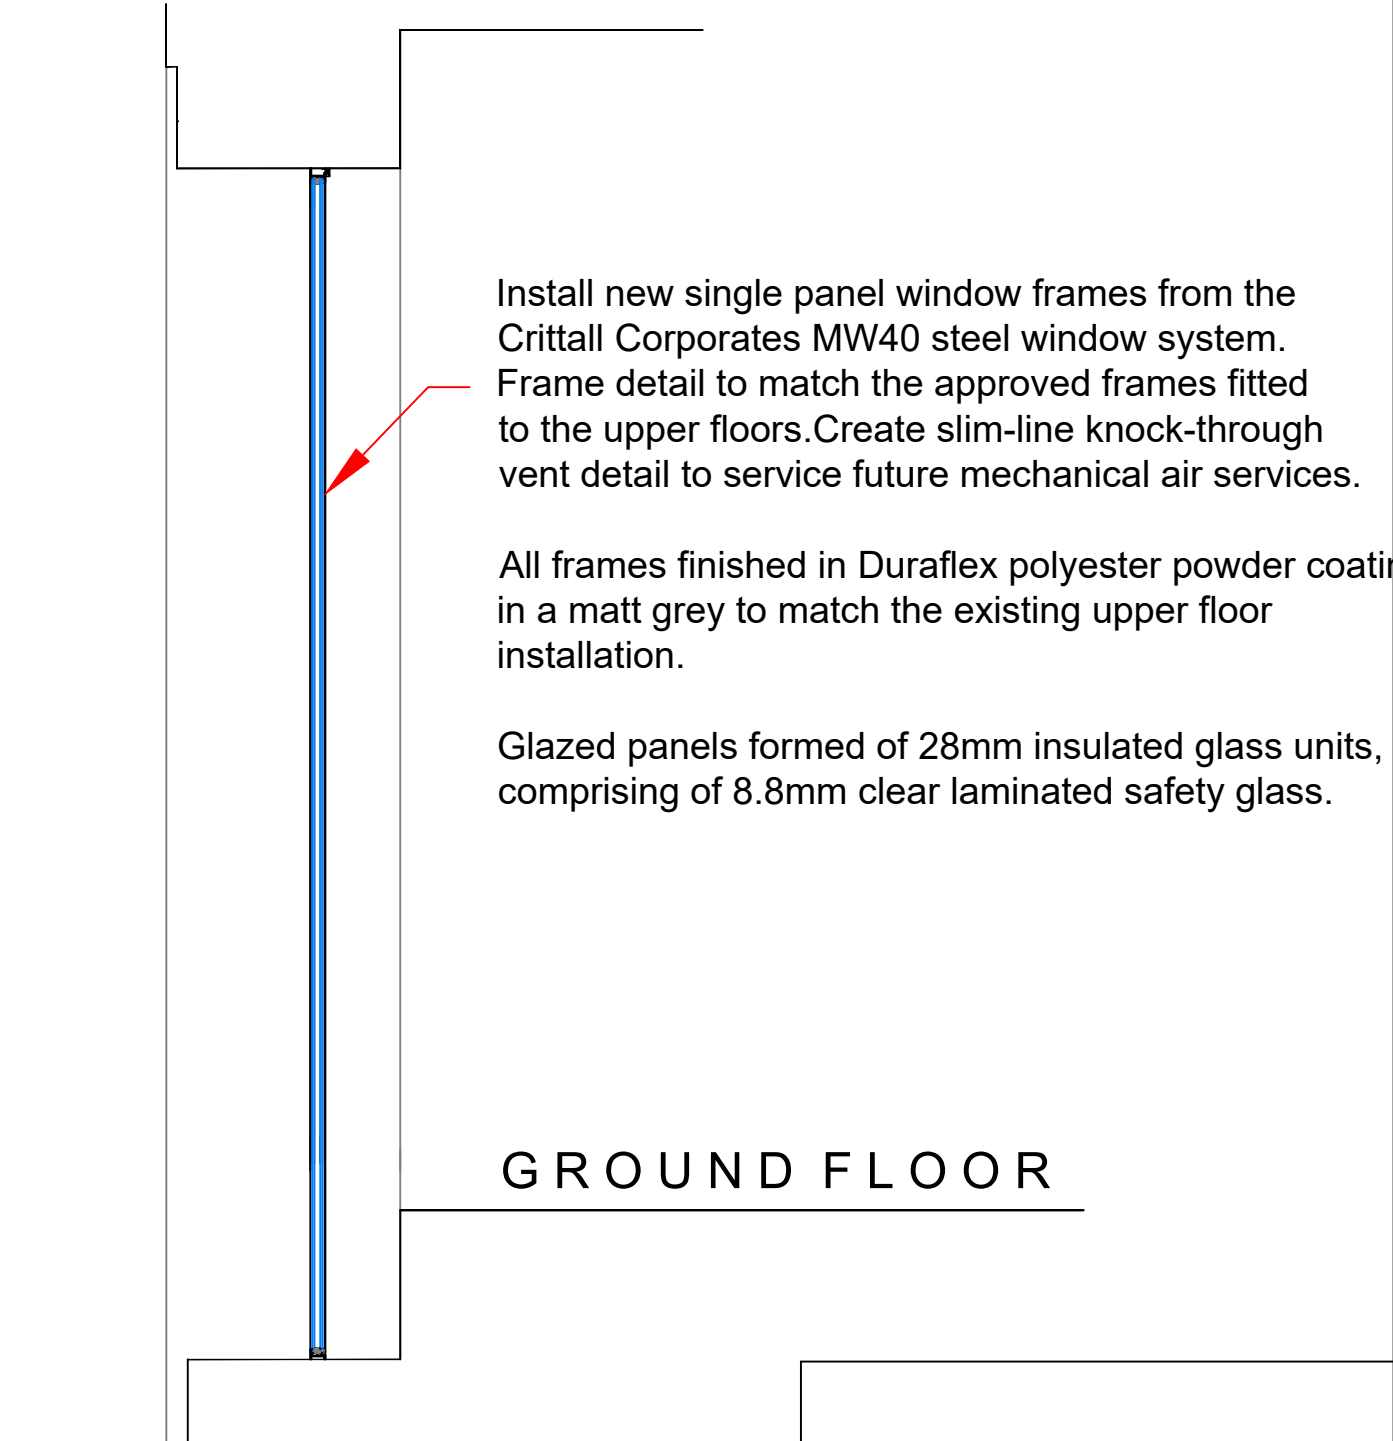

SECTION - GROUND
FLOOR WINDOW - W.05.

Revisions:	
Project Name:	
9 Stevenson Square, Manchester.	
DWG Name:	
Proposed Window Section Details W.05	
Project Number:	Date:
J.502	14.07.21
DWG No.:	REV:
502.07	
Scale:	Checked:
1:20 @ A2	SS.
SIMONSPARROWDESIGN	
The Studio, Stocks House Farm, 392 Blackburn Road, Higher Wheelton, PR6 8HS T 07446 977054 E simon@simonsparrowdesign.com W simonsparrowdesign.com	

This drawing is copyright and should not be reproduced without written permission. Do not scale off this drawing, site check all dimensions.