
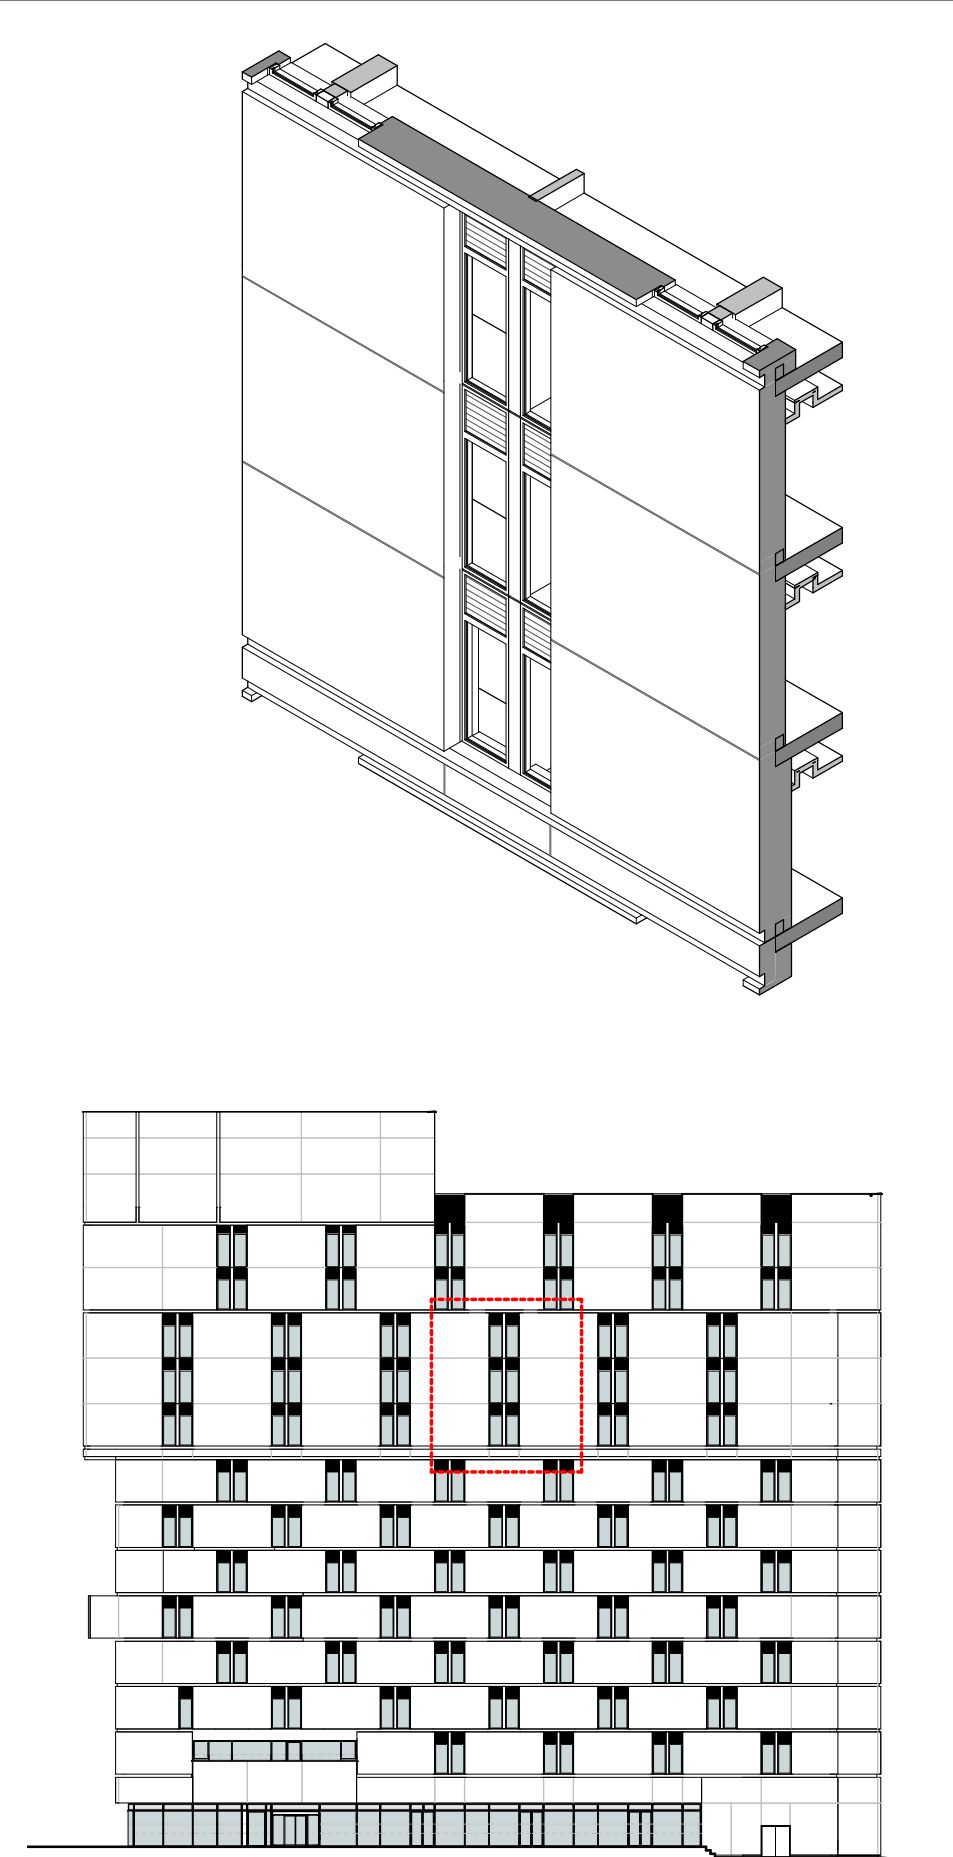
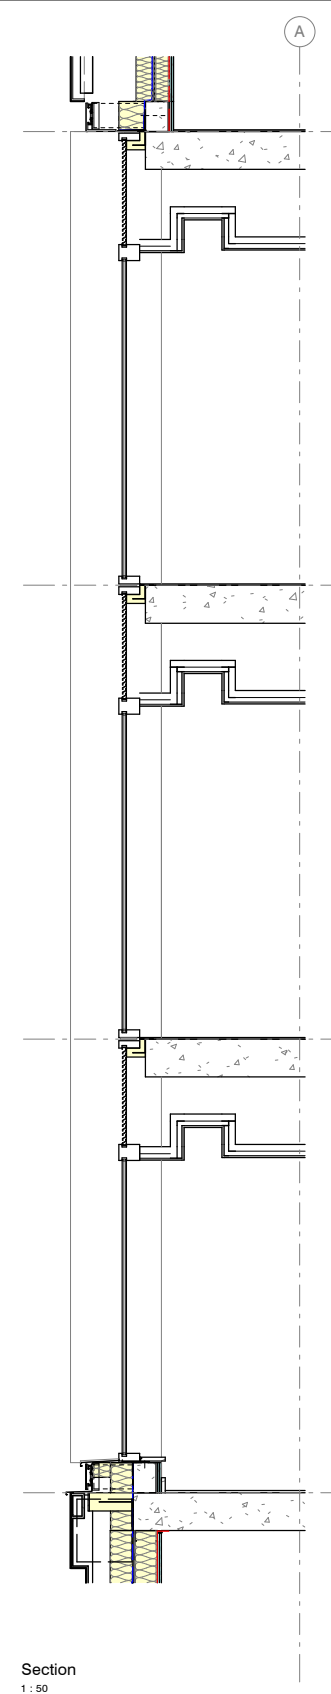


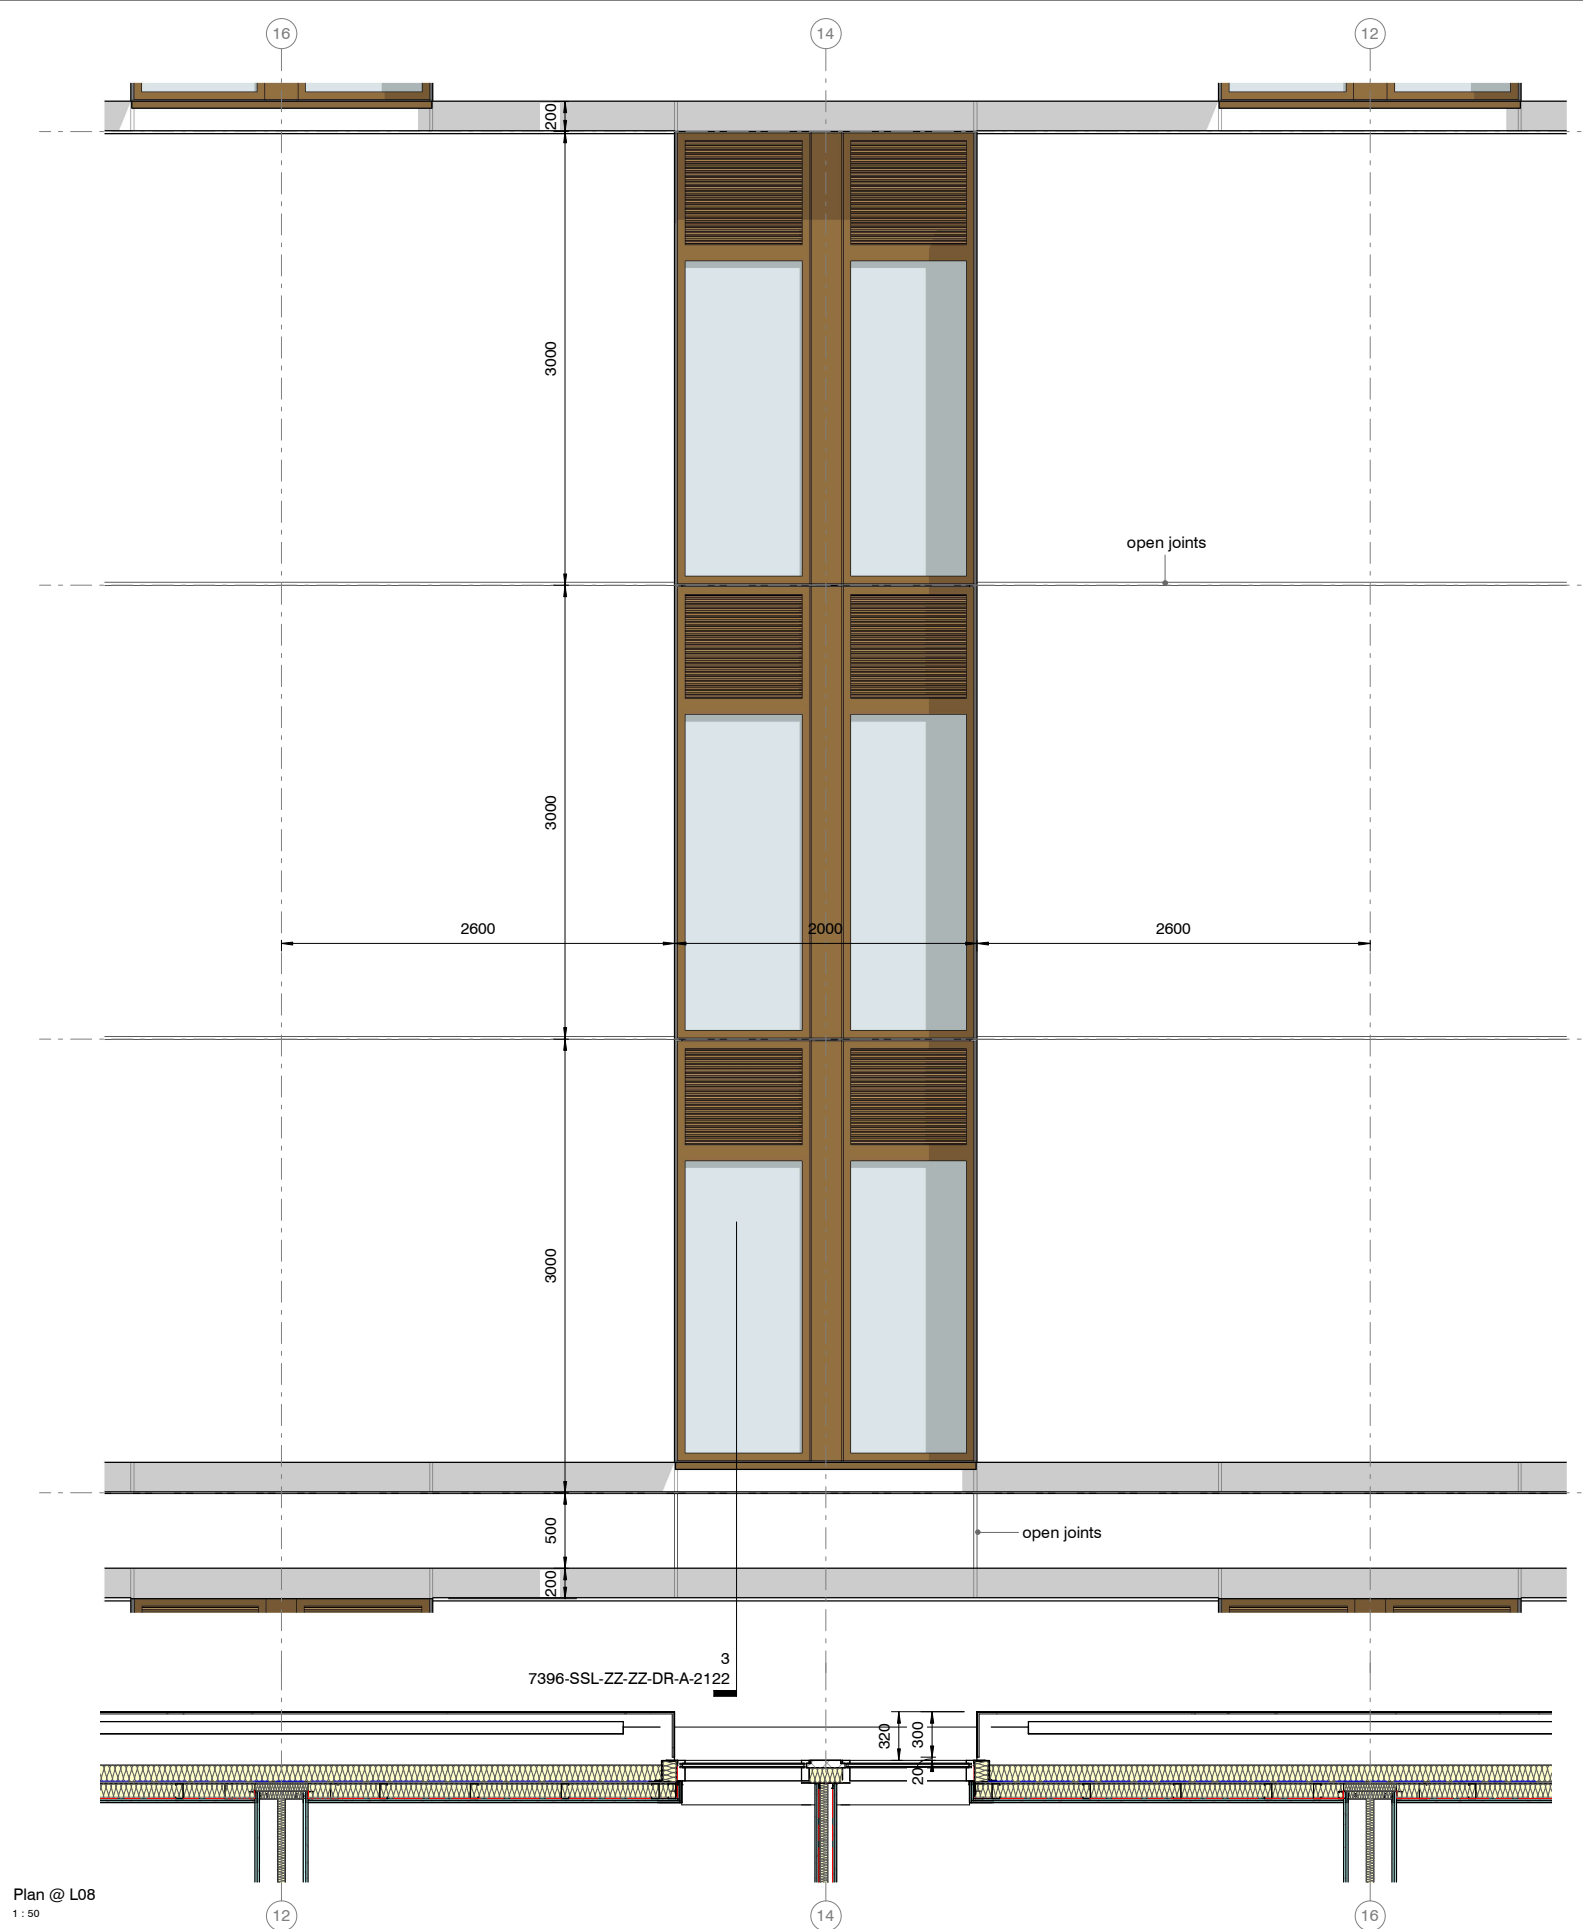

revision:	date:	note:
P3	2019.10.10	stage 4 information update
P4	2020.03.05	general updates
P5	2020.10.02	Title amended for better description. 3D image removed and additional sections added. Notes updated. ISSUED FOR SFS PURPOSES ONLY
P6	2020.12.07	Title, notes and views reverted as per P2 revision for planning submission.
P7	2021.01.14	general update
P8	2021.05.20	General update. Reveal joints added.

Notes

- Flashings shown on 1:50 elevations, plans and sections. Not shown on 3D or 1:200 elevation key
- For flashing details in 3D refer to sample panel information

project
Adair Street

job no.
7396

title
Façade Assembly- NW Ele-Typical Upper Bay Study

scale
As indicated @ A3

drawing no.
7396-SSL-ZZ-ZZ-DR-A-2122

stephenson hamilton risley
STUDIO

3 riverside mews
4 commercial street
manchester, M15 4RQ
www.shr.studio
email@shr.studio
0161 832 0244