


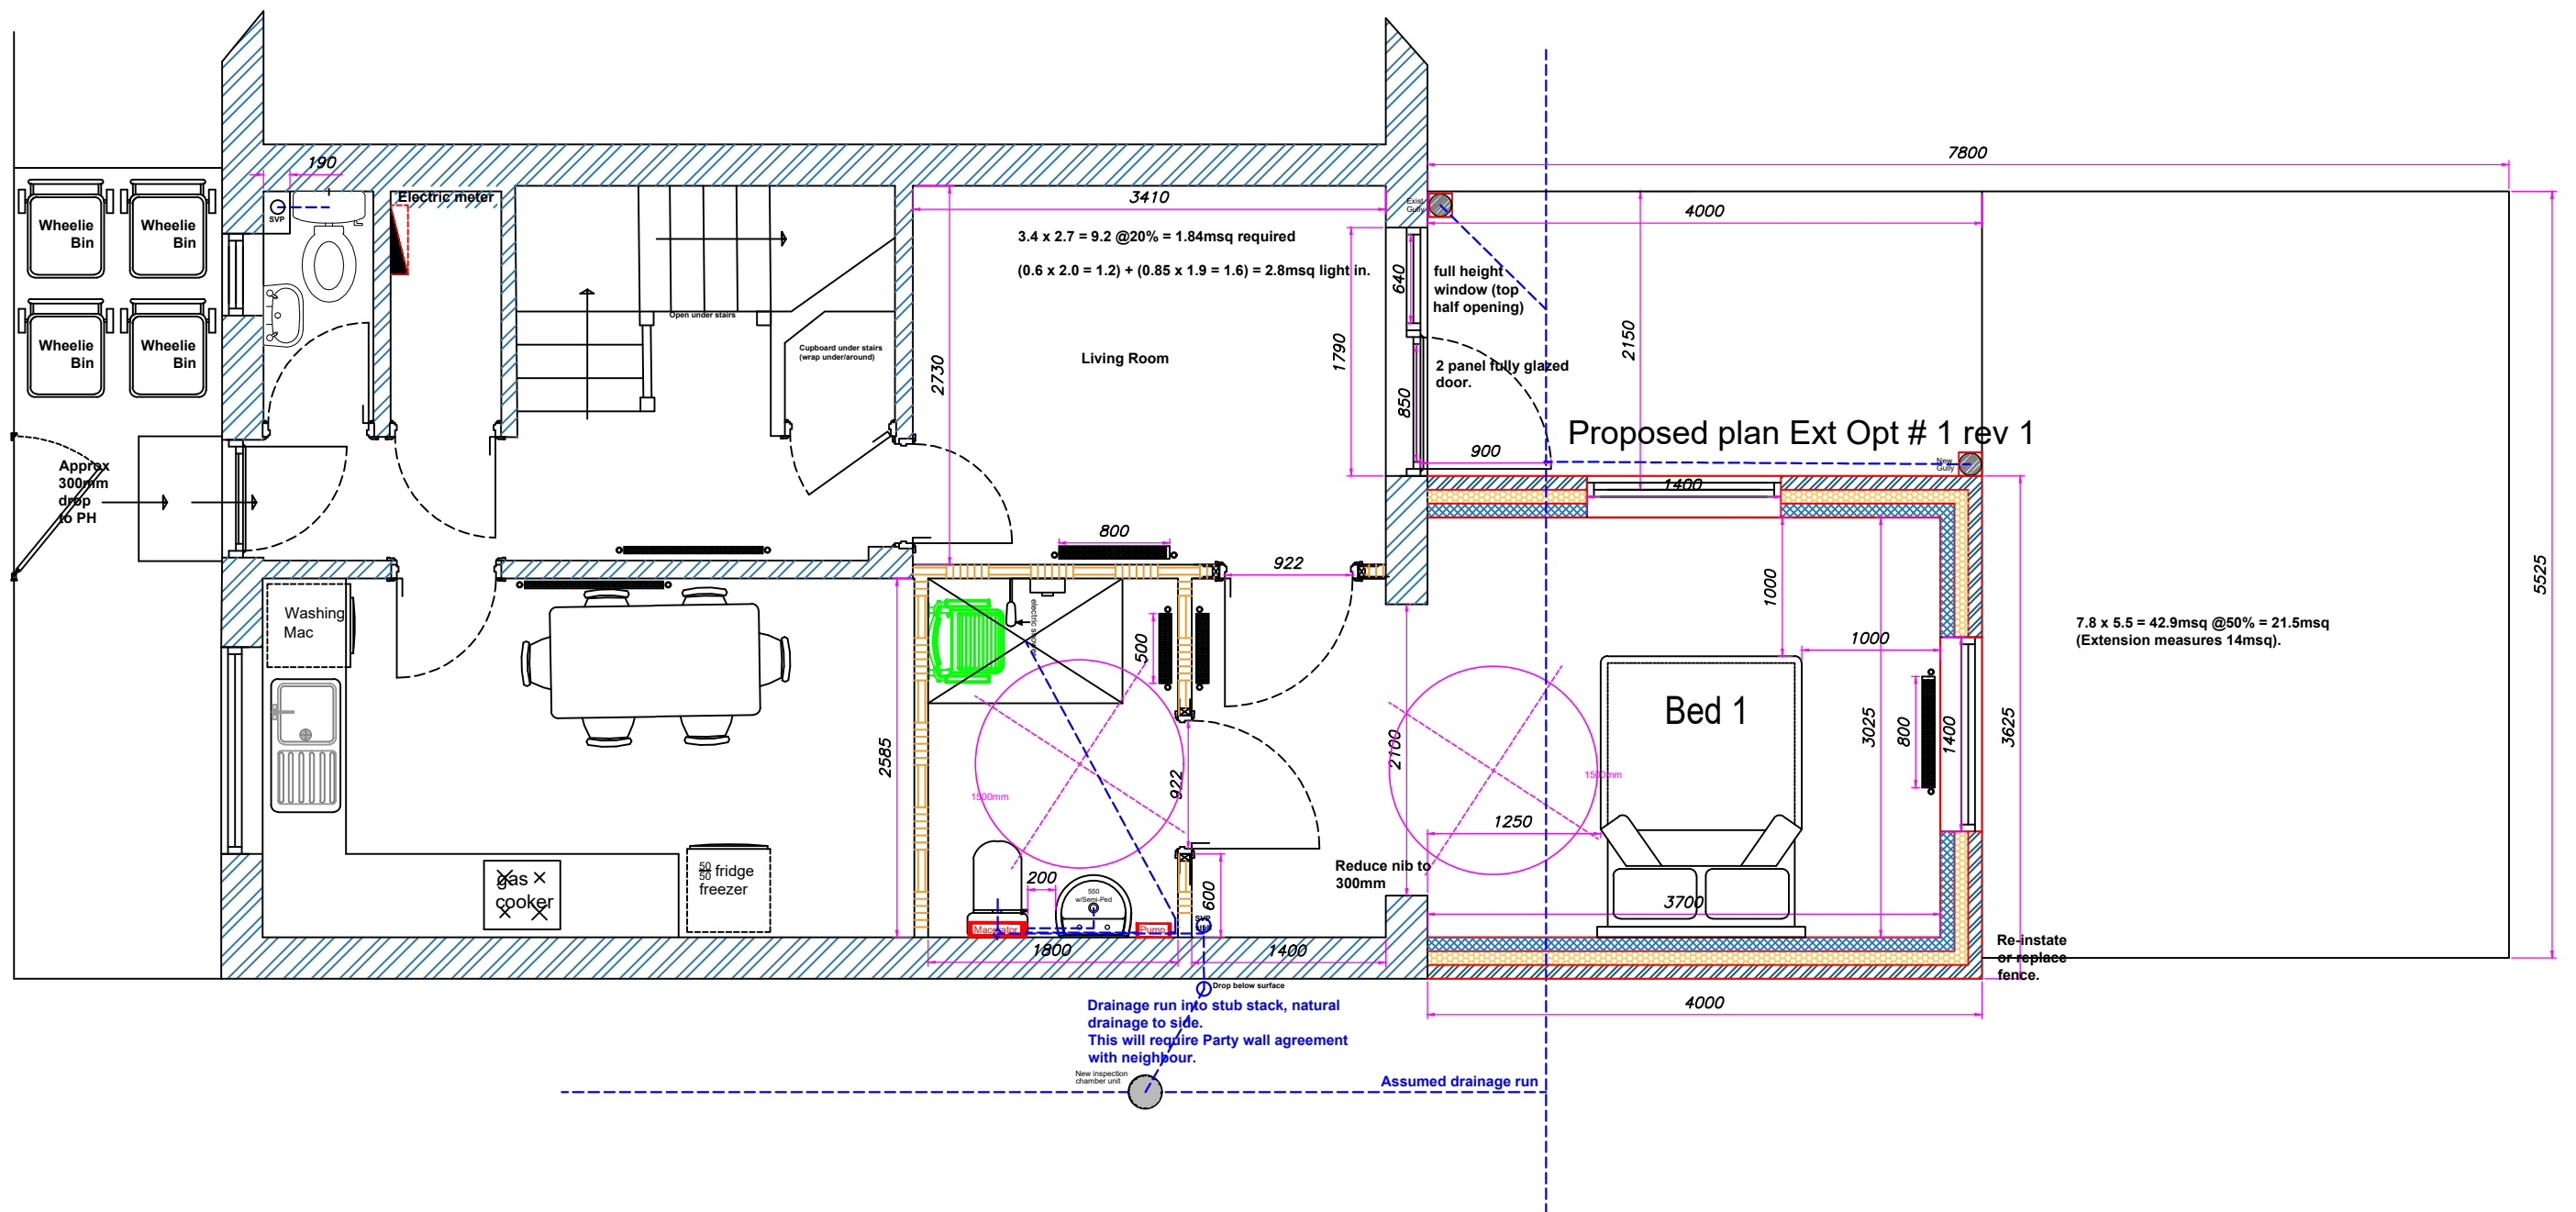

## Notes to Panel.

Room height 2350mm high.

Solid Floor.

Internal SVP c/w WC below agree to M.L.C.O.'s proposed plans

Signed .....

Date .....



Neil Brickles - Technical Officer.  
Manchester Local Care Organisation.  
Directorate for Children and Families.  
Unit 1, 29 Poland St. Ancoats.  
Manchester. M4 6AZ.  
Tel No : 0161 277 1704 - 07903 244482  
neil.brickles@manchester.gov.uk

|                   |            |      |                |   |
|-------------------|------------|------|----------------|---|
| Revisions:        |            |      | Date:          | Project - Ground Floor Extension, Level<br>Access Shower Room.<br>Visual Impairment Package.<br>Angelica Adjoa Botsoe<br>19 Sparrow Street<br>Ardwick<br>Manchester<br>M13 9GG |
| Rev No.           | Date.      | Sig. |                |   |
| GF Opt            | 03/03/2021 | NB   | 19/10/2020     |   |
| GF Ext Opt 1      | 16/03/2021 | NB   |                |   |
| GF Ext Opt 1 Rev1 | 31/03/2021 | NB   | Scale / Paper: |   |
|                   |            |      | 1 : 50 @ A3    |   |
|                   |            |      |                |   |