


ALL MATERIALS TO MATCH EXISTING WHERE POSSIBLE

36 MAYFIELD ROAD, MANCHESTER - M16 8EU
PROPOSED EXCAVATION TO BASEMENT LEVEL CREATING STAIRS AND NEW ENTRANCE

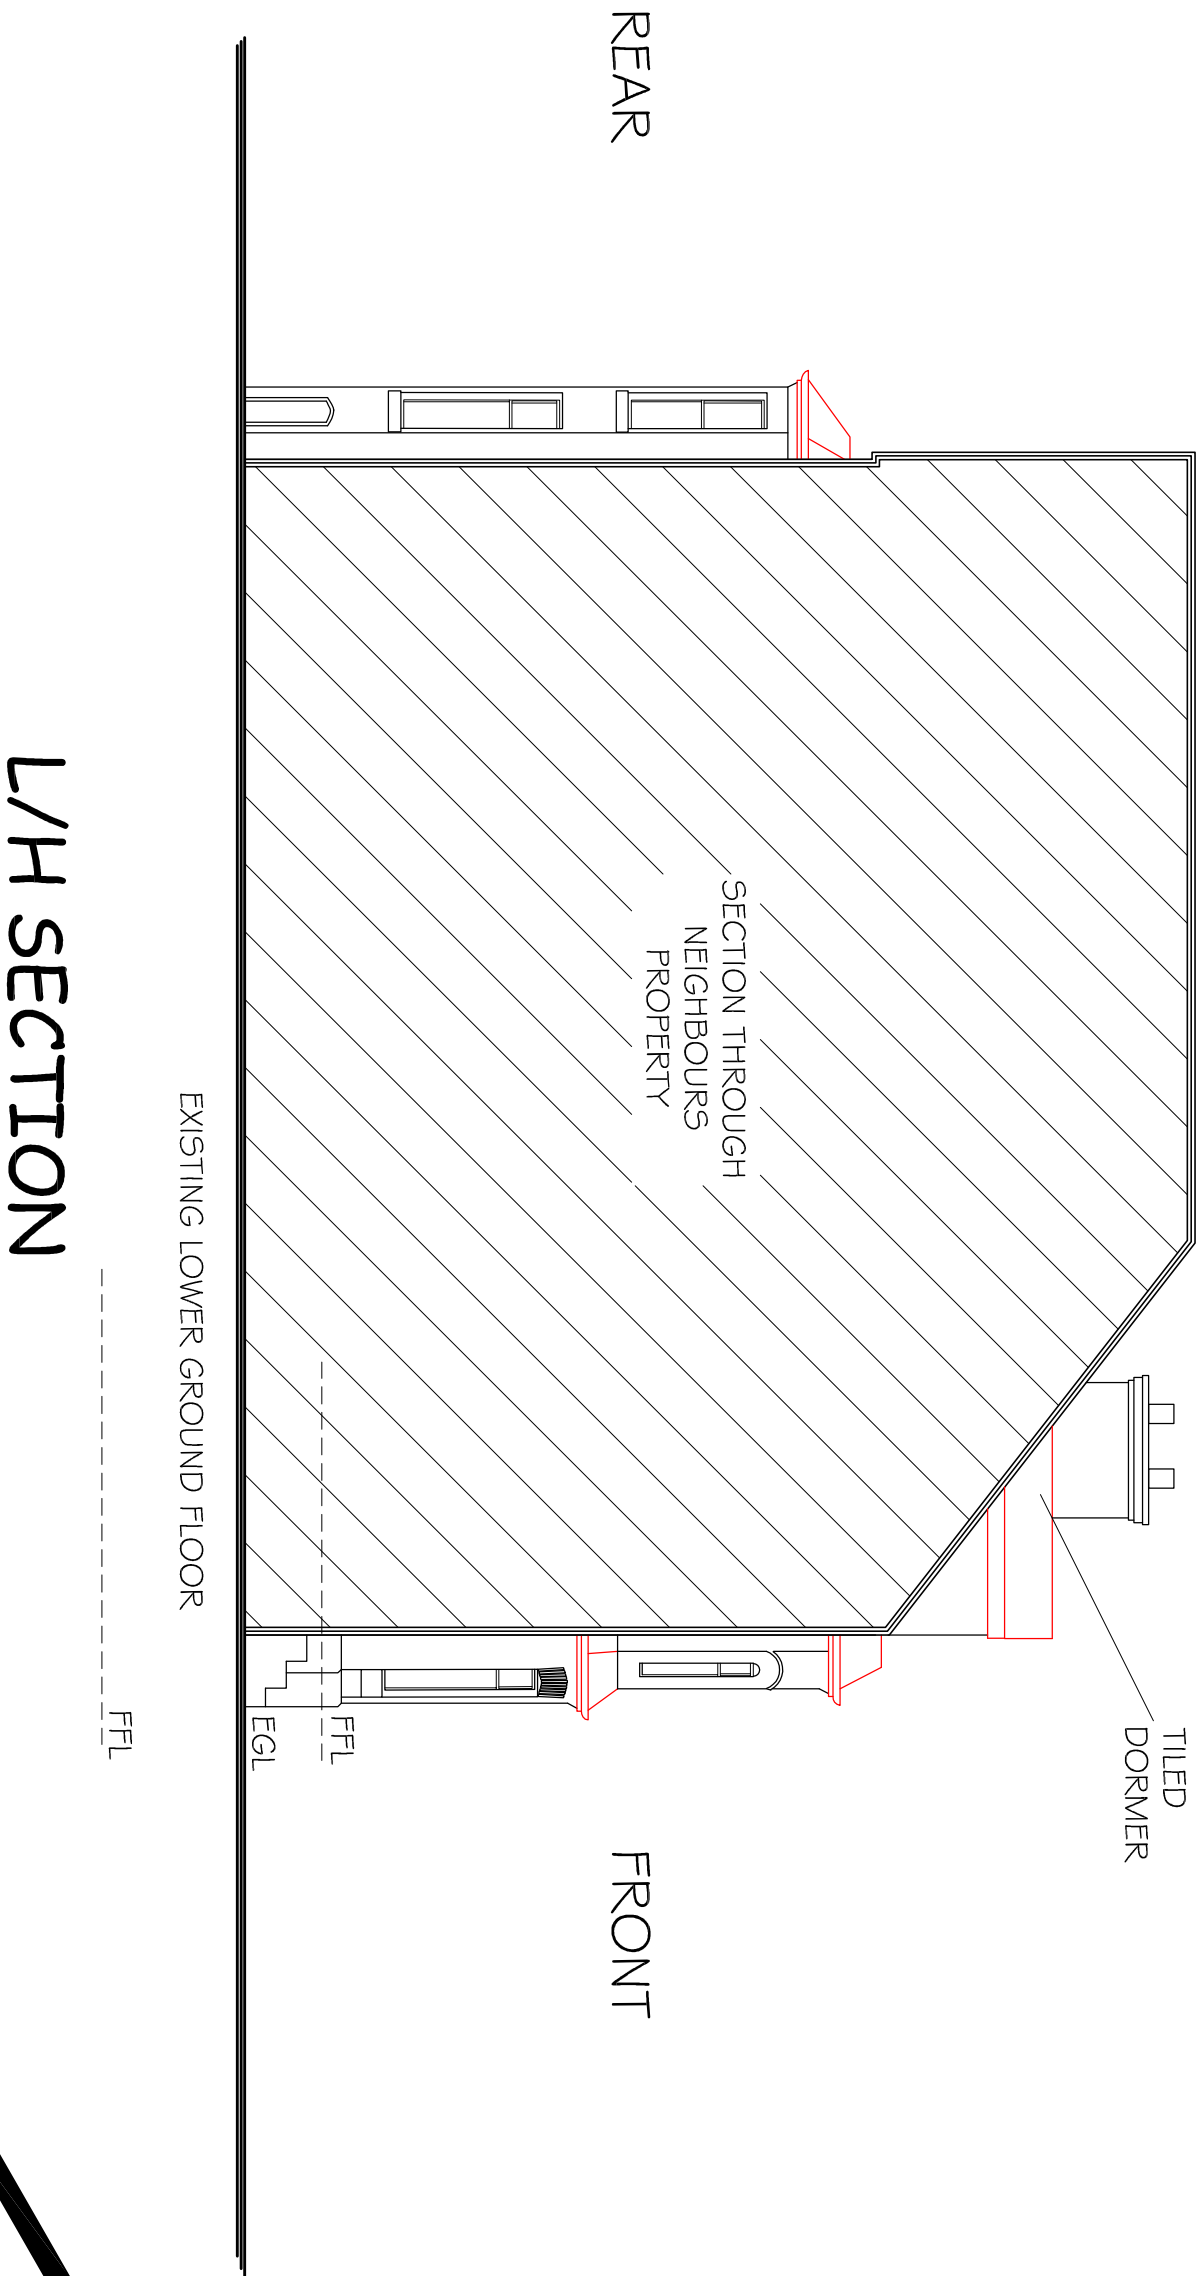

L/H SECTION

SCALE 1:100 @ A3 DRAWN JM - AUGUST 2021
DRG No. APL 834 - E05
EXISTING ELEVATIONS

