

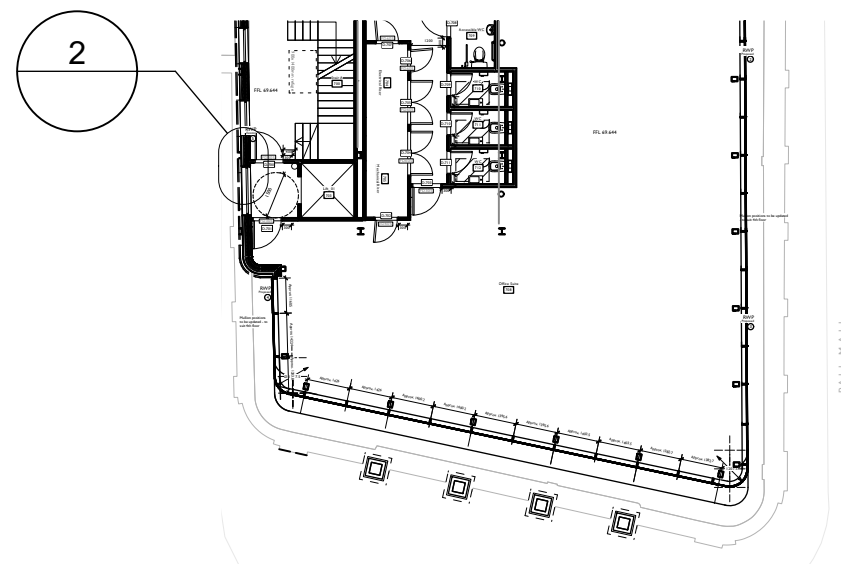


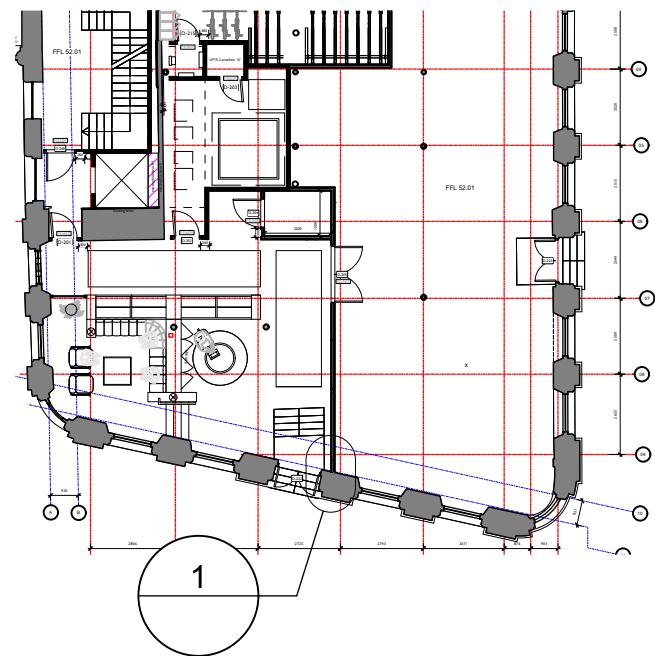


PALL HALL

*PDA to comment re acoustics

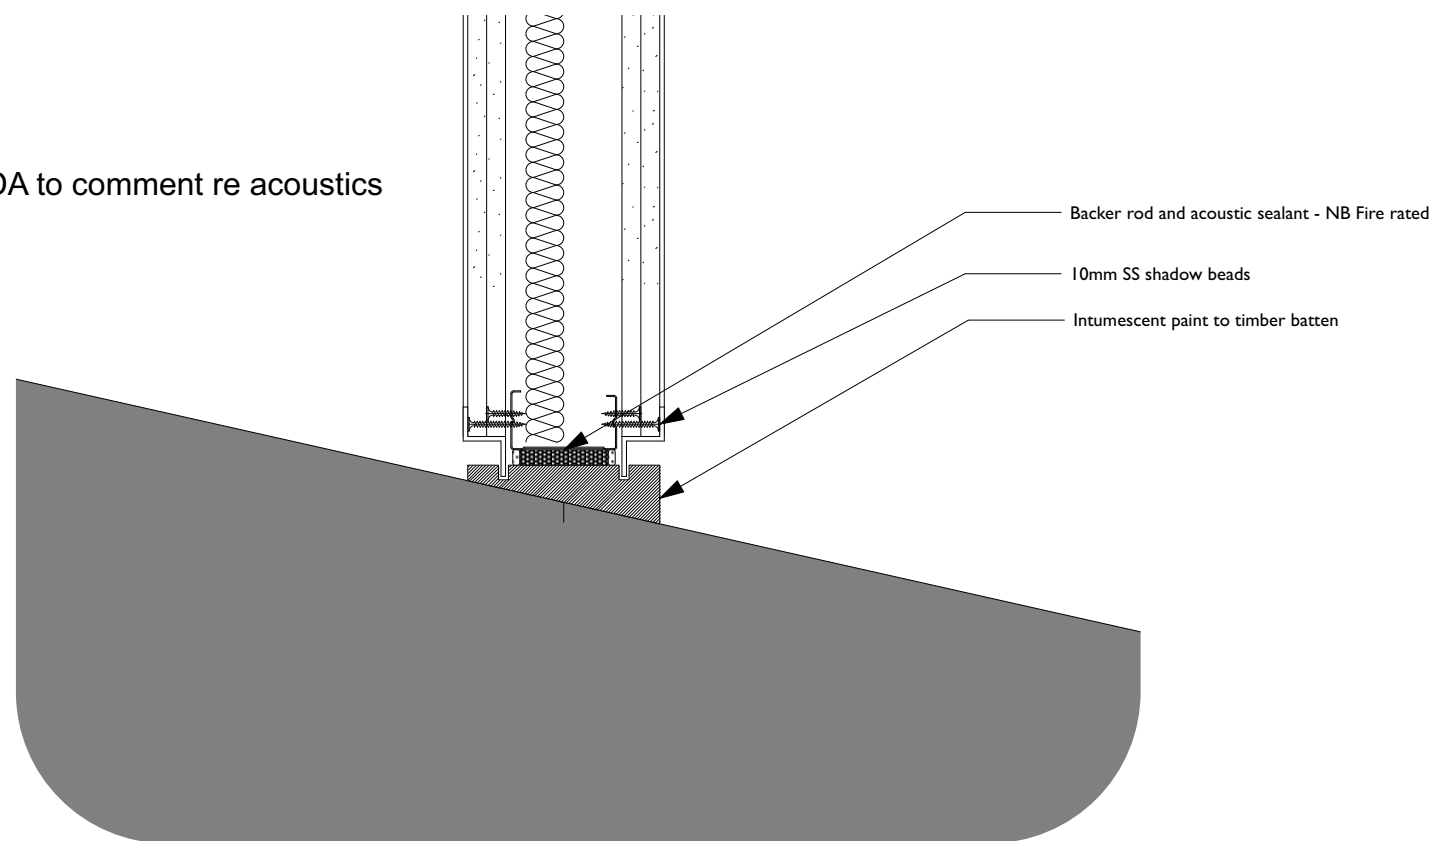

1 T(120) Partition / Existing Wall Junction
Scale: 1:5

Wall type A

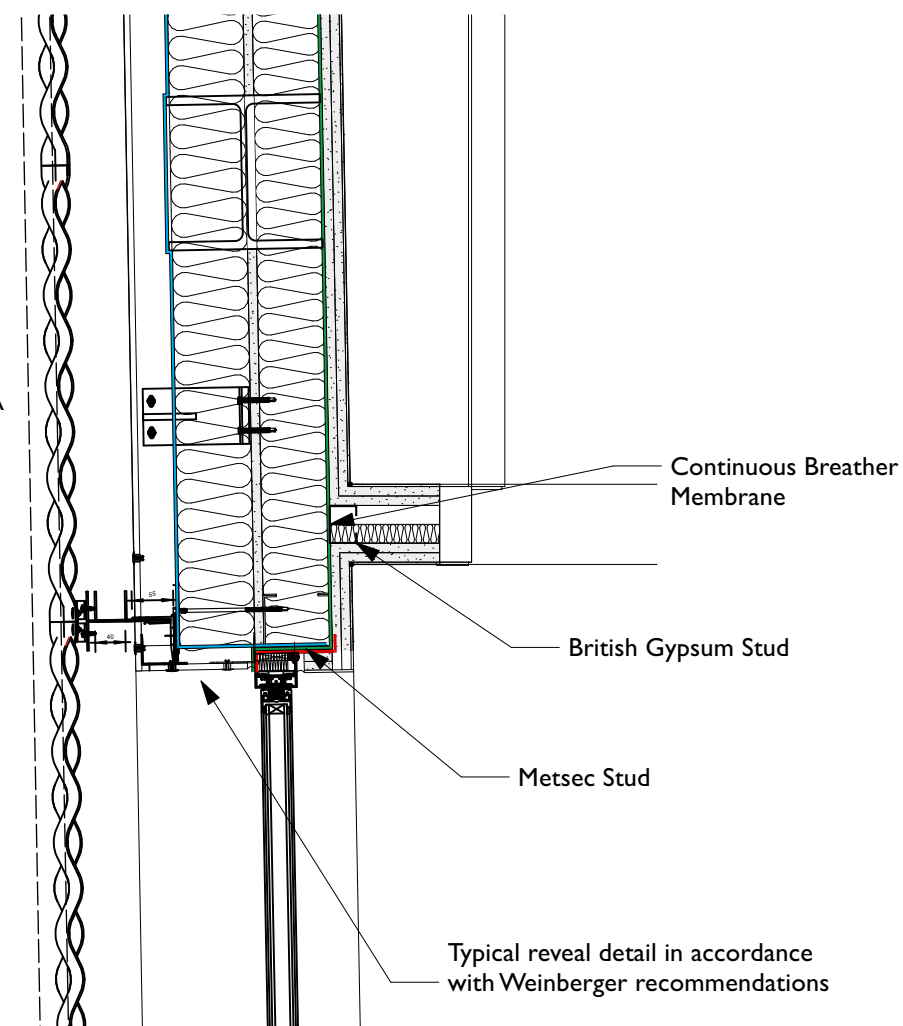

2 T(160) Metsec / Window Junction
Scale: 1:10

Rev	Note	DRN	CHK
-----	------	-----	-----

Chapel Walks, Manchester	
for Investream Ltd	
GA Plan Details - Sheet 1	
scheme	I814
drwg no.	T(490)
revision	
scale	1:10 @ A3
date first drawn	May 2021
drawn	BC
SK sketch E existing P proposed T tender C construction FI final issue	
www.ateliermb.co.uk	
t 0161 236 0051	
e architect@ateliermb.co.uk	