



GENERAL NOTES


1. ALL DIMENSIONS ARE IN MILLIMETRES UNLESS OTHERWISE STATED.
2. ALL LEVELS ARE IN METRES UNLESS OTHERWISE STATED.
3. DIMENSIONS ARE NOT TO BE SCALED FROM THE DRAWING.
4. ALL WORK TO BE CARRIED OUT IN ACCORDANCE WITH THE CURRENT EDITION OF THE BUILDING REGULATIONS 1981 (INCLUDING AMENDMENTS) AND ALL RELEVANT BRITISH STANDARDS/CODES OF PRACTICE.
5. CONTRACTOR IS RESPONSIBLE FOR THE CORRECT SETTING OUT OF THE WORKS ON SITE. ALL DIMENSIONS TO BE CHECKED PRIOR TO FABRICATION OF MATERIALS.
6. THIS DRAWING IS TO BE READ IN CONJUNCTION WITH ALL RELEVANT DRAWINGS AND SPECIFICATIONS.
7. THIS DRAWING SHALL NOT BE DUPLICATED WITHOUT THE EXPRESS WRITTEN PERMISSION OF BEECH DESIGN AND BUILD LIMITED.

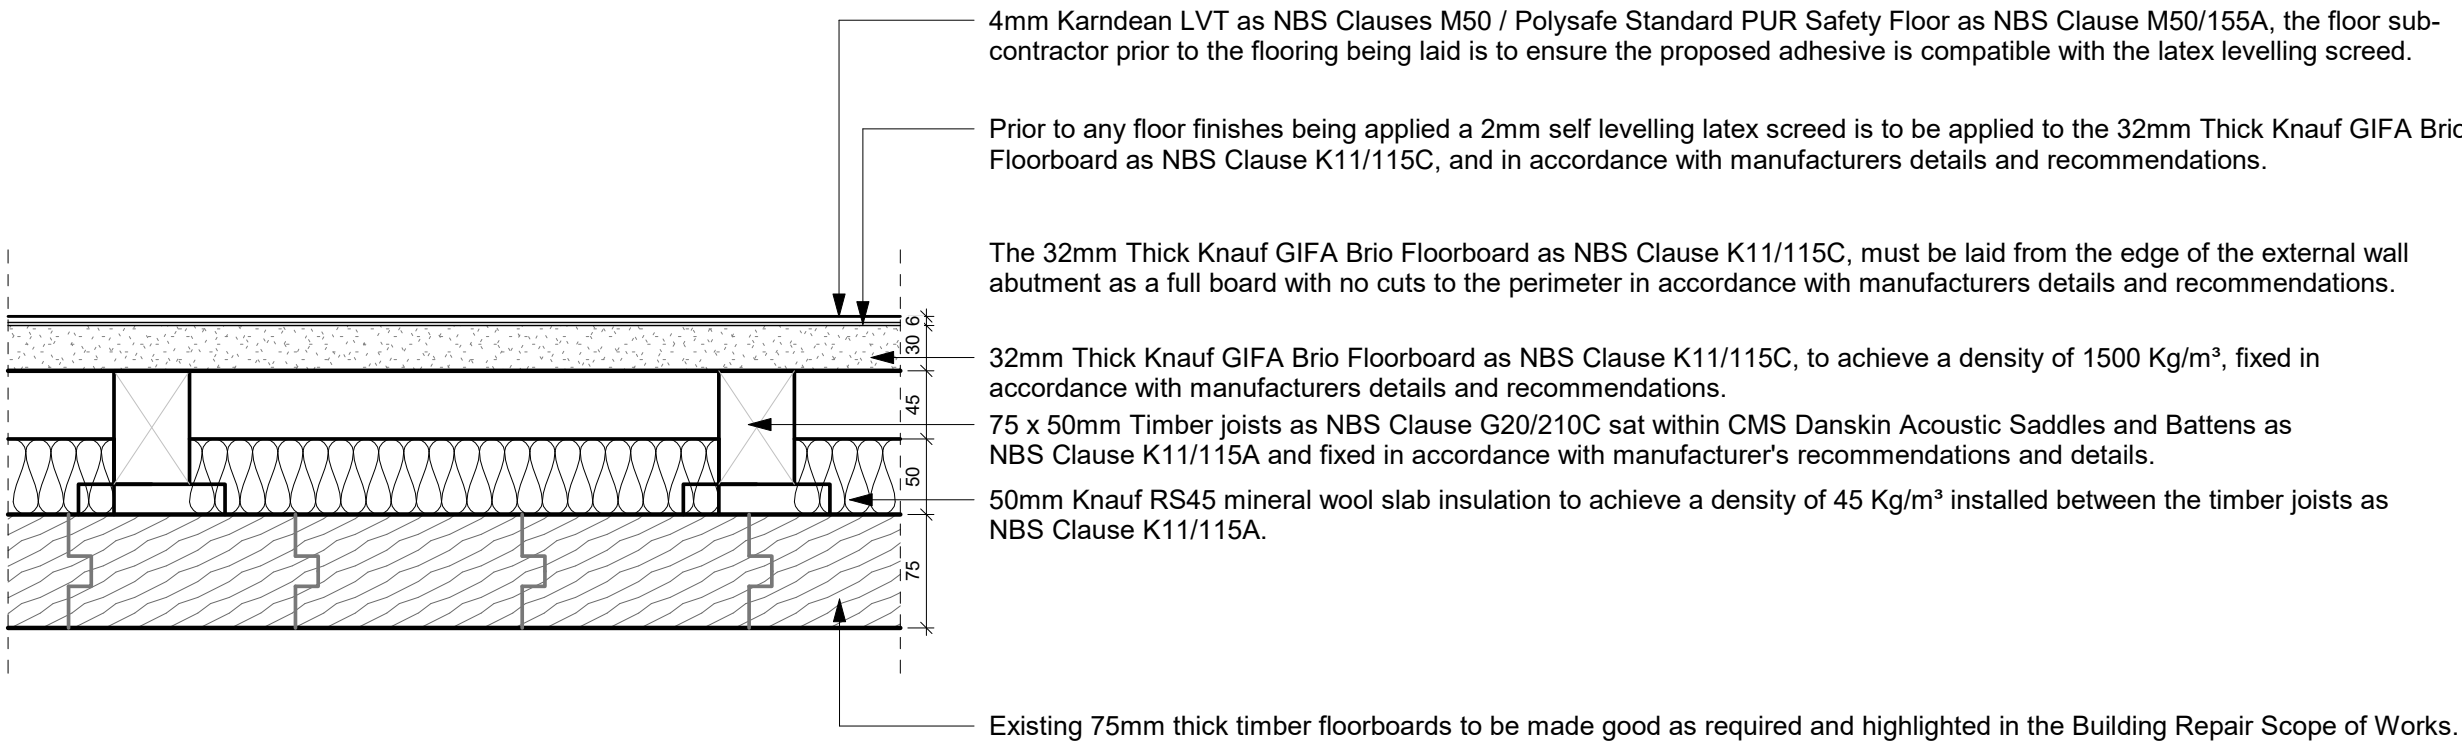


DETAIL - 001:
FLOOR TYPE - 1 TYPICAL FLOOR BUILD UP
@ SCALE 1:5

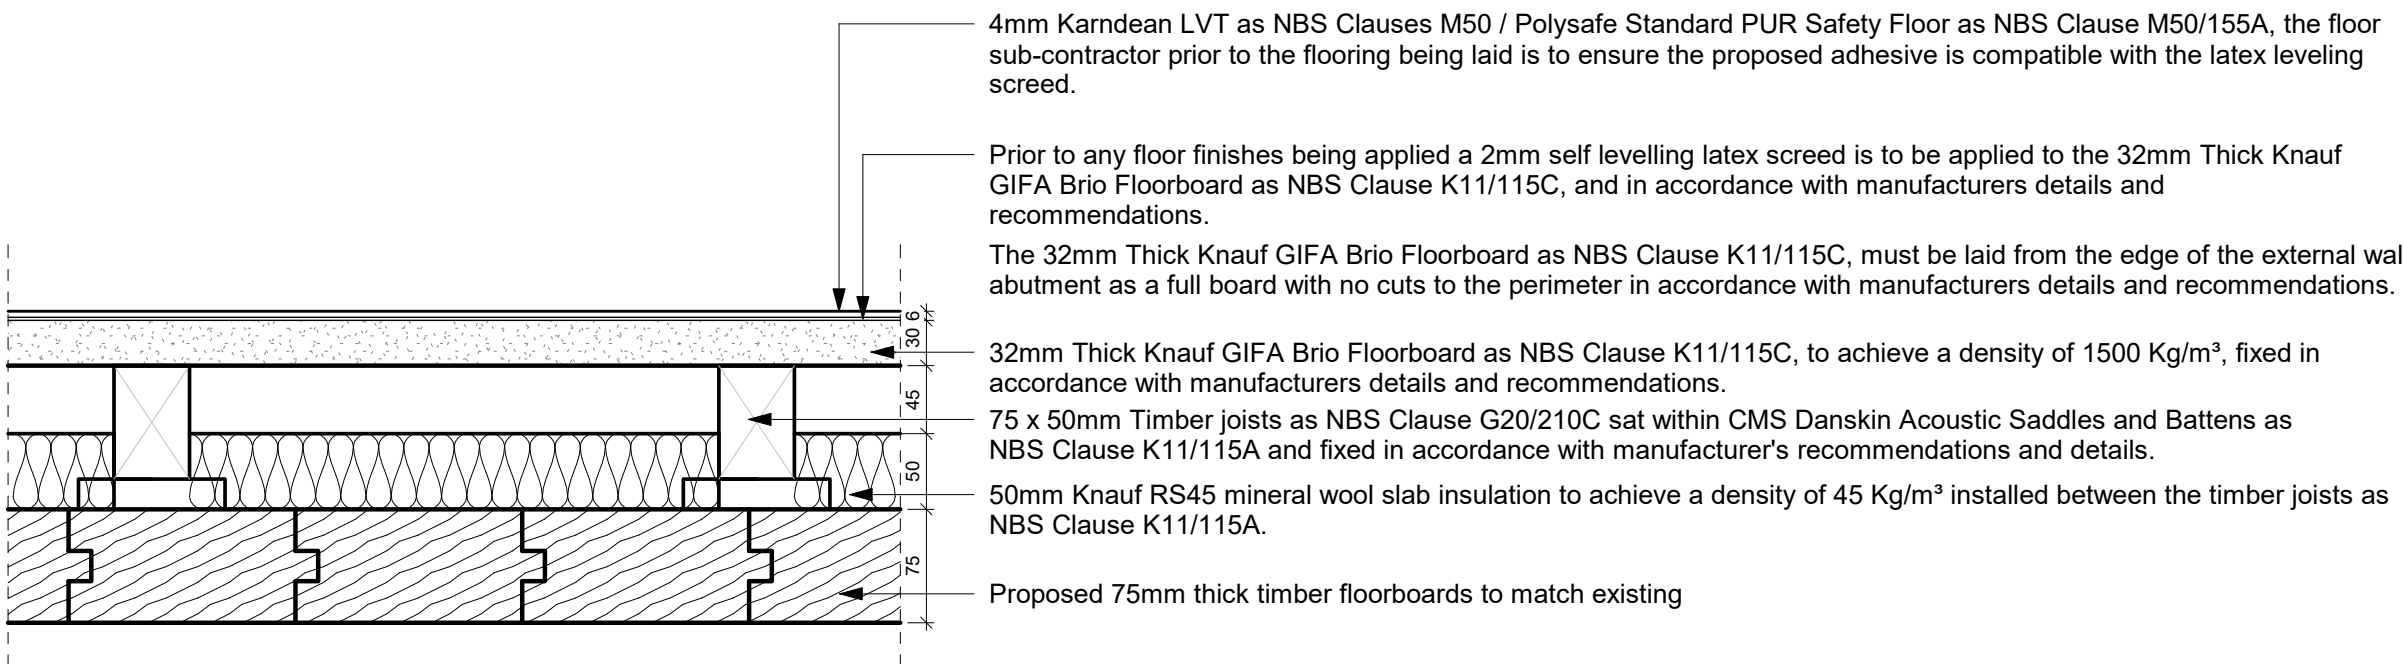


DETAIL - 002:
FLOOR TYPE - 2 TYPICAL INFILL FLOOR BUILD UP
@ SCALE 1:5

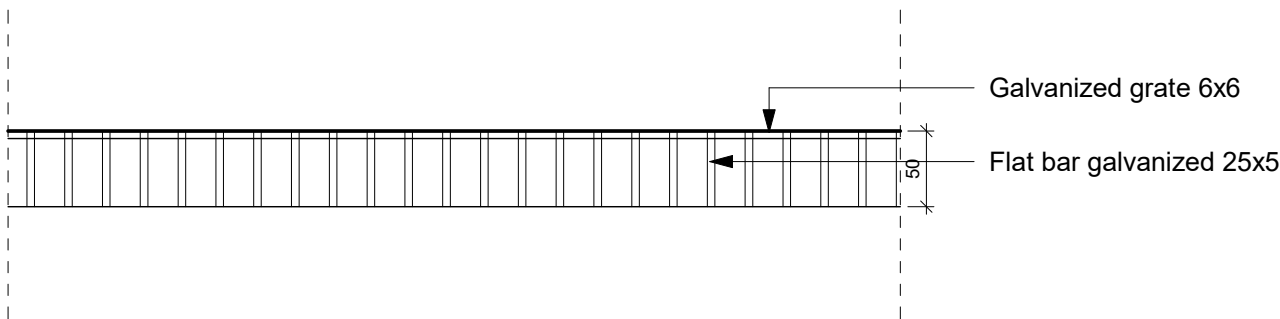


DETAIL - 003:
FLOOR TYPE - 3 PLANT ROOM GRATE FLOOR
@ SCALE 1:5

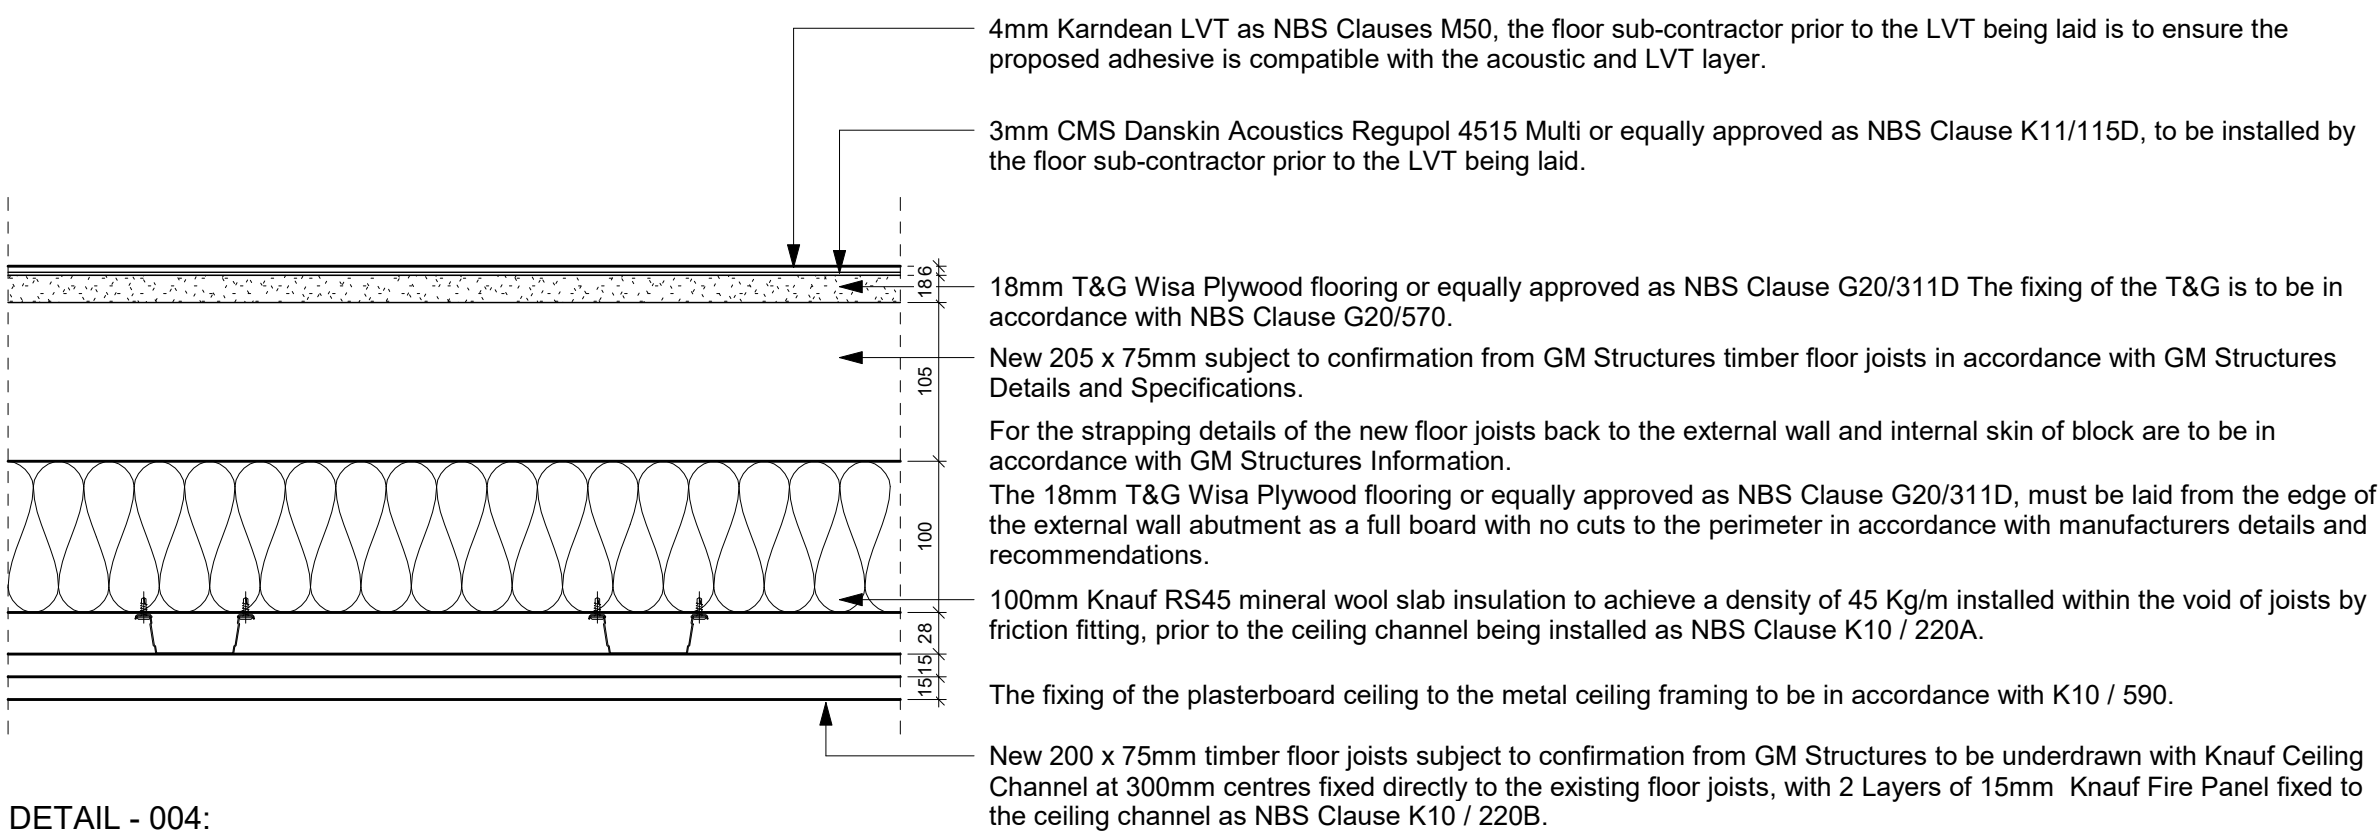


DETAIL - 004:
FLOOR TYPE - 4 PROPOSED EXTENSION FLOOR
@ SCALE 1:5

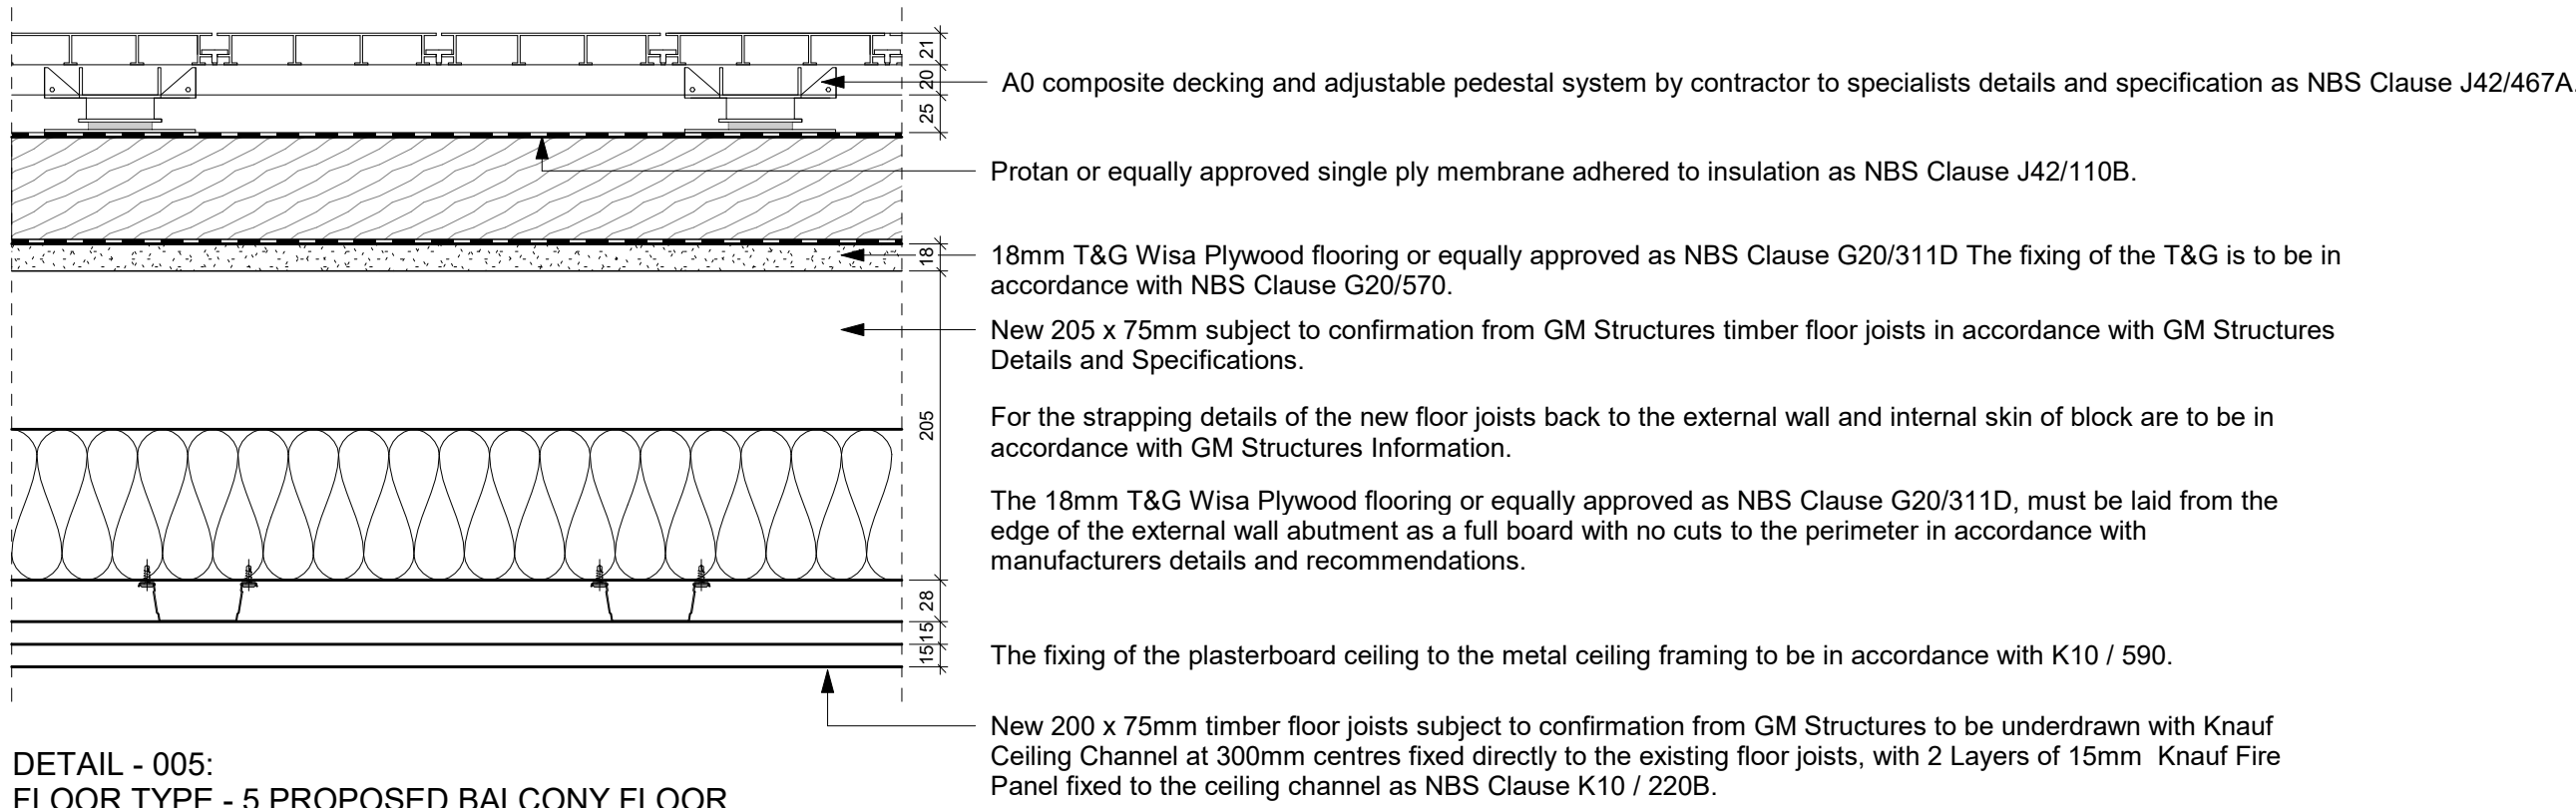


DETAIL - 005:
FLOOR TYPE - 5 PROPOSED BALCONY FLOOR
@ SCALE 1:5

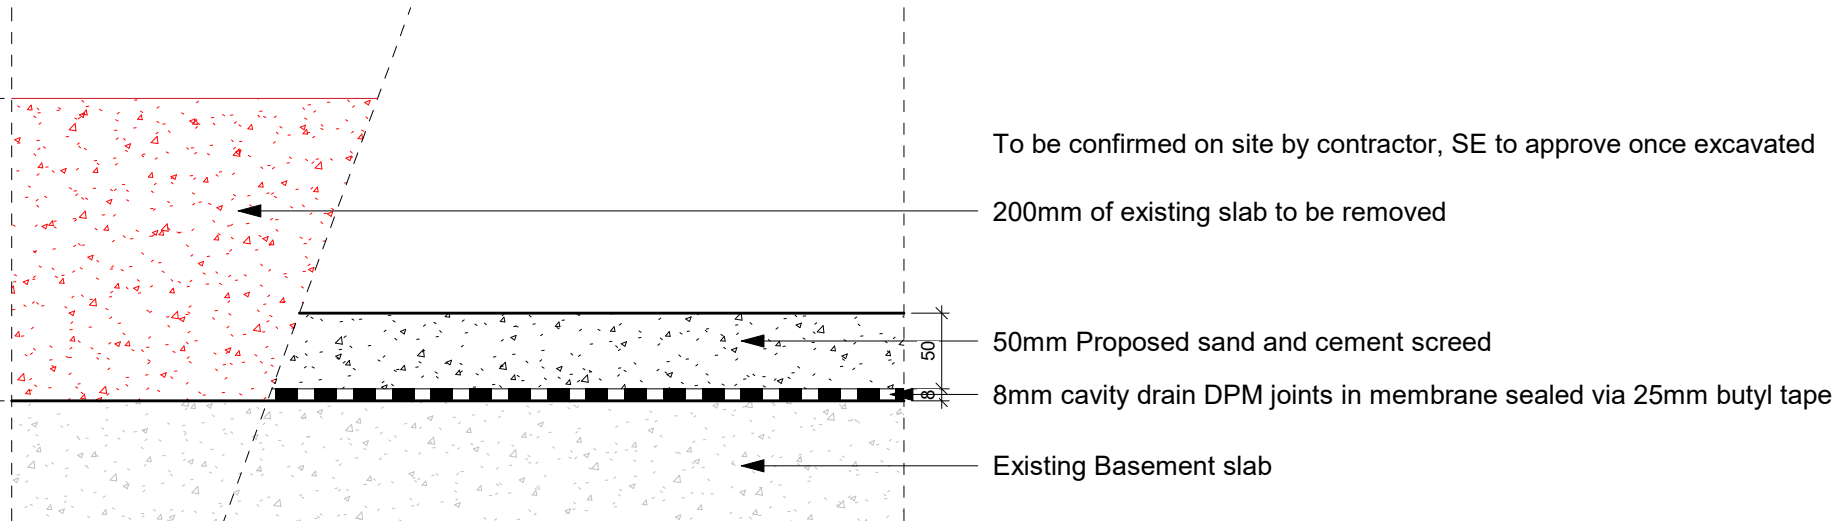


DETAIL - 006:
FLOOR TYPE - 6 SUB-BASEMENT FLOOR
@ SCALE 1:5

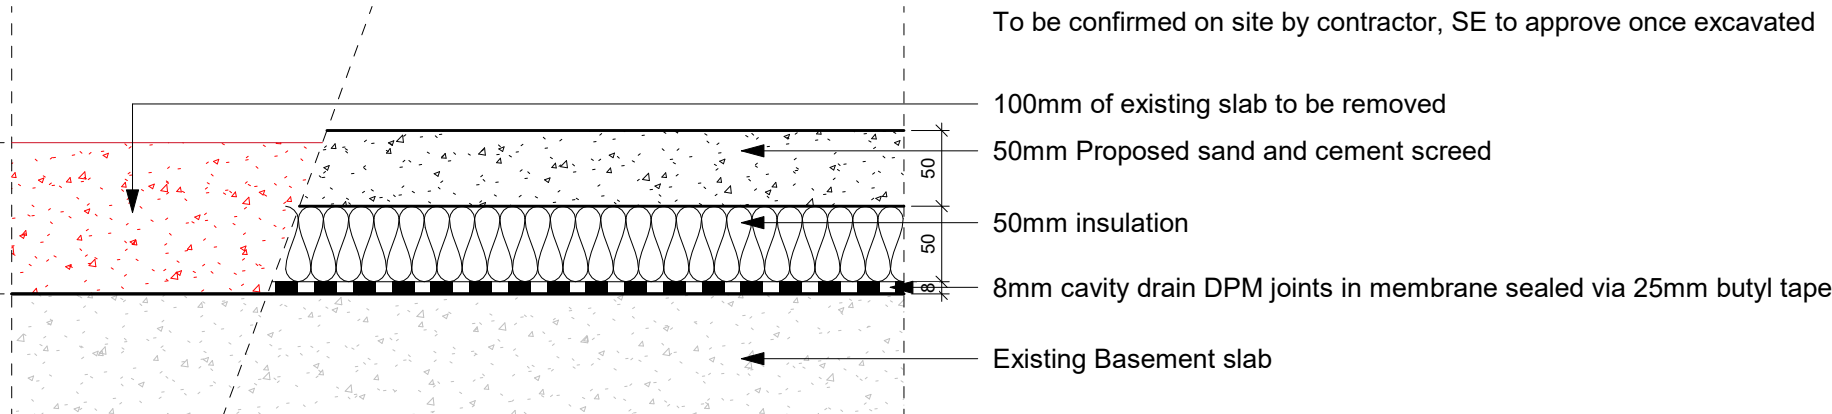

DETAIL - 007:
FLOOR TYPE - 7 BASEMENT FLOOR
SCALE 1:5

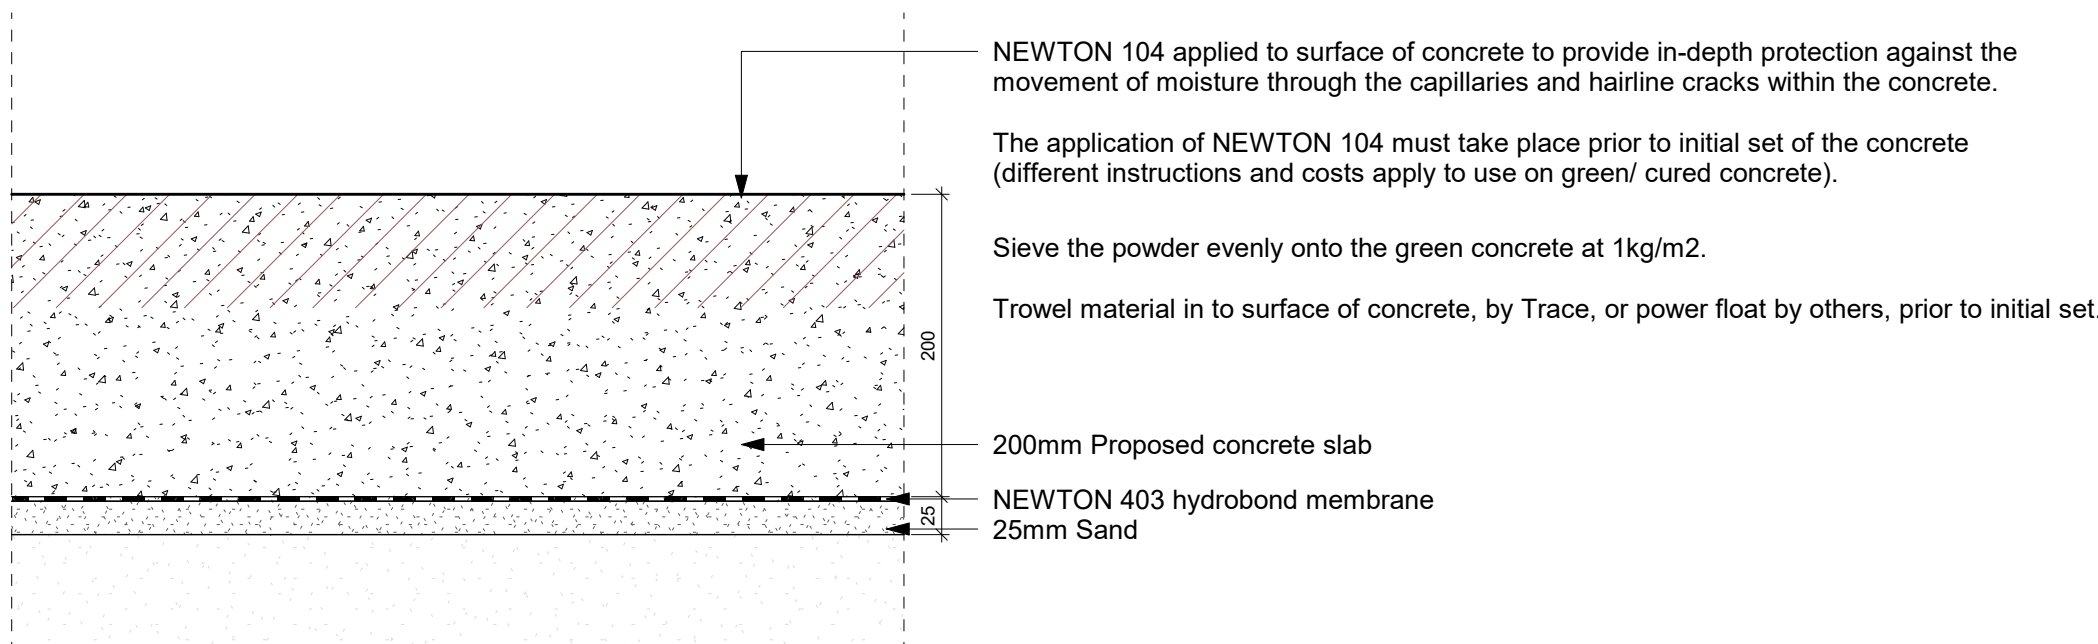

DETAIL - 008:
FLOOR TYPE - 8 LIFT SHAFT FLOOR
@ SCALE 1:5

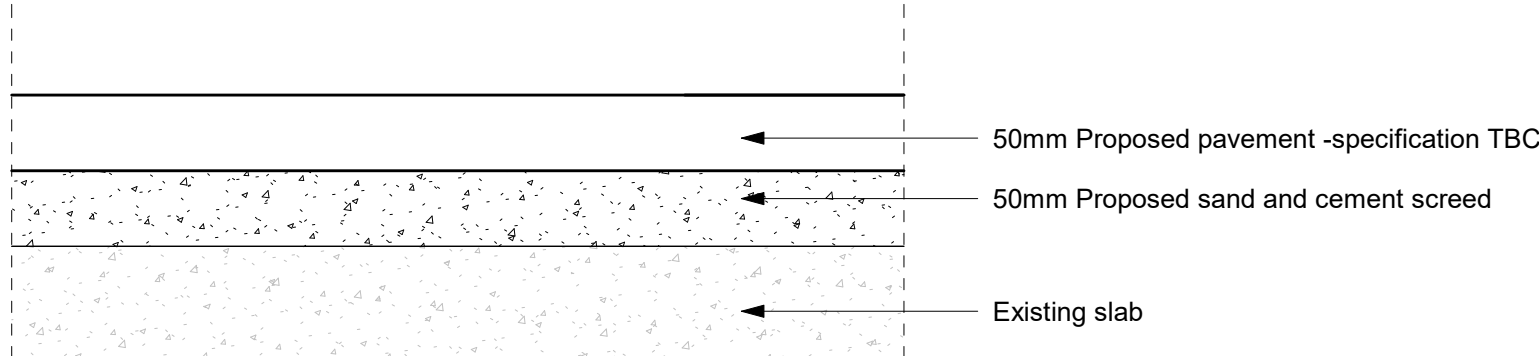

DETAIL - 009:
FLOOR TYPE - 9 EXTERNAL PAVING
1:5

Detail for the basement slab in
abeyance until site investigation
works and tanking design has
been resolved.