



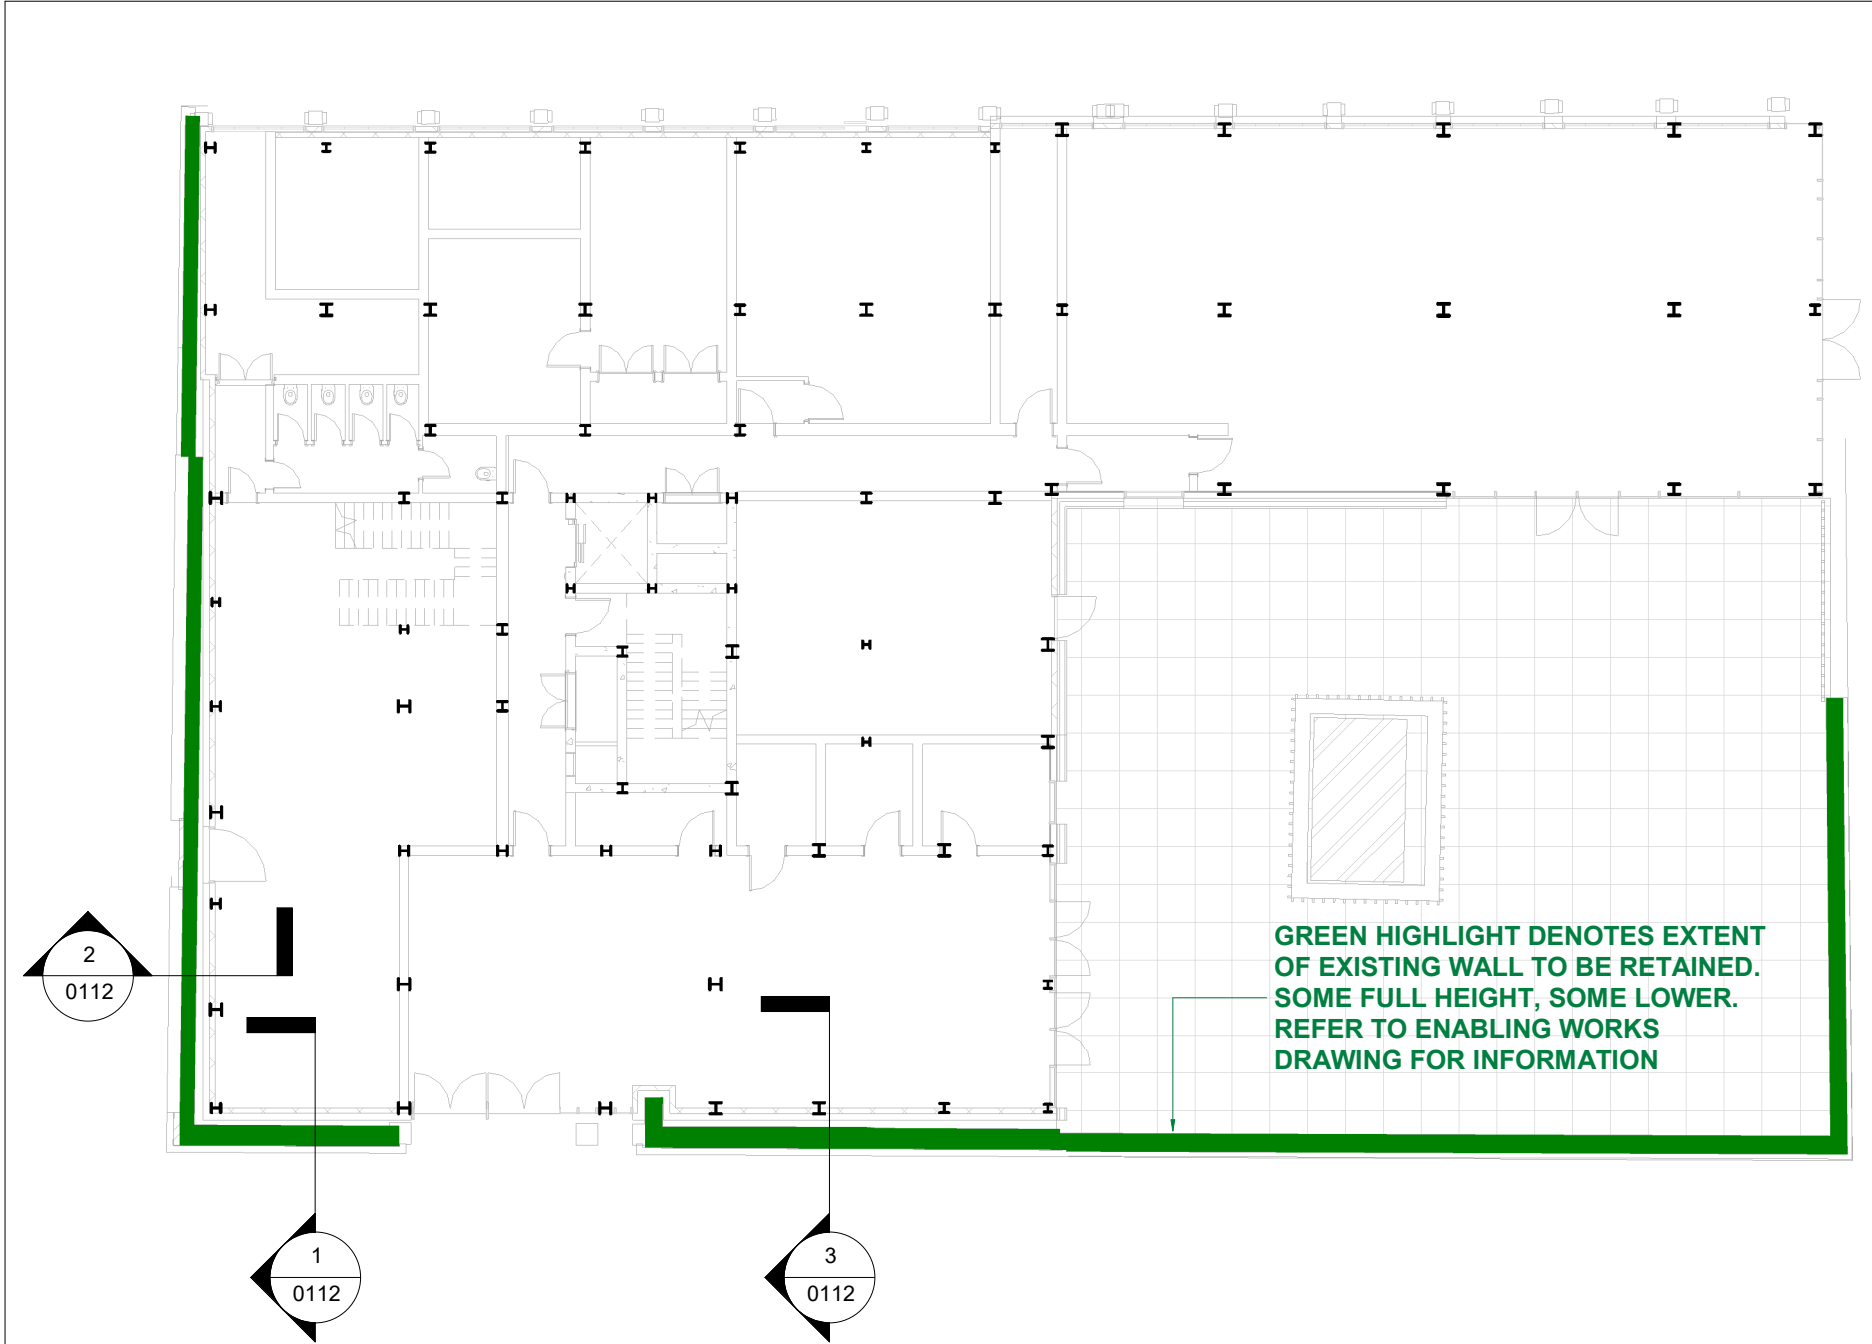

EXISTING MASONRY INTERFACE WITH NEW STRUCTURE G.A.


1 : 200

**NOTE**  
DETAILED DESIGN OF TEMPORARY  
SUPPORT TO BE CONFIRMED BY  
SCAFFOLDING SPECIALIST.

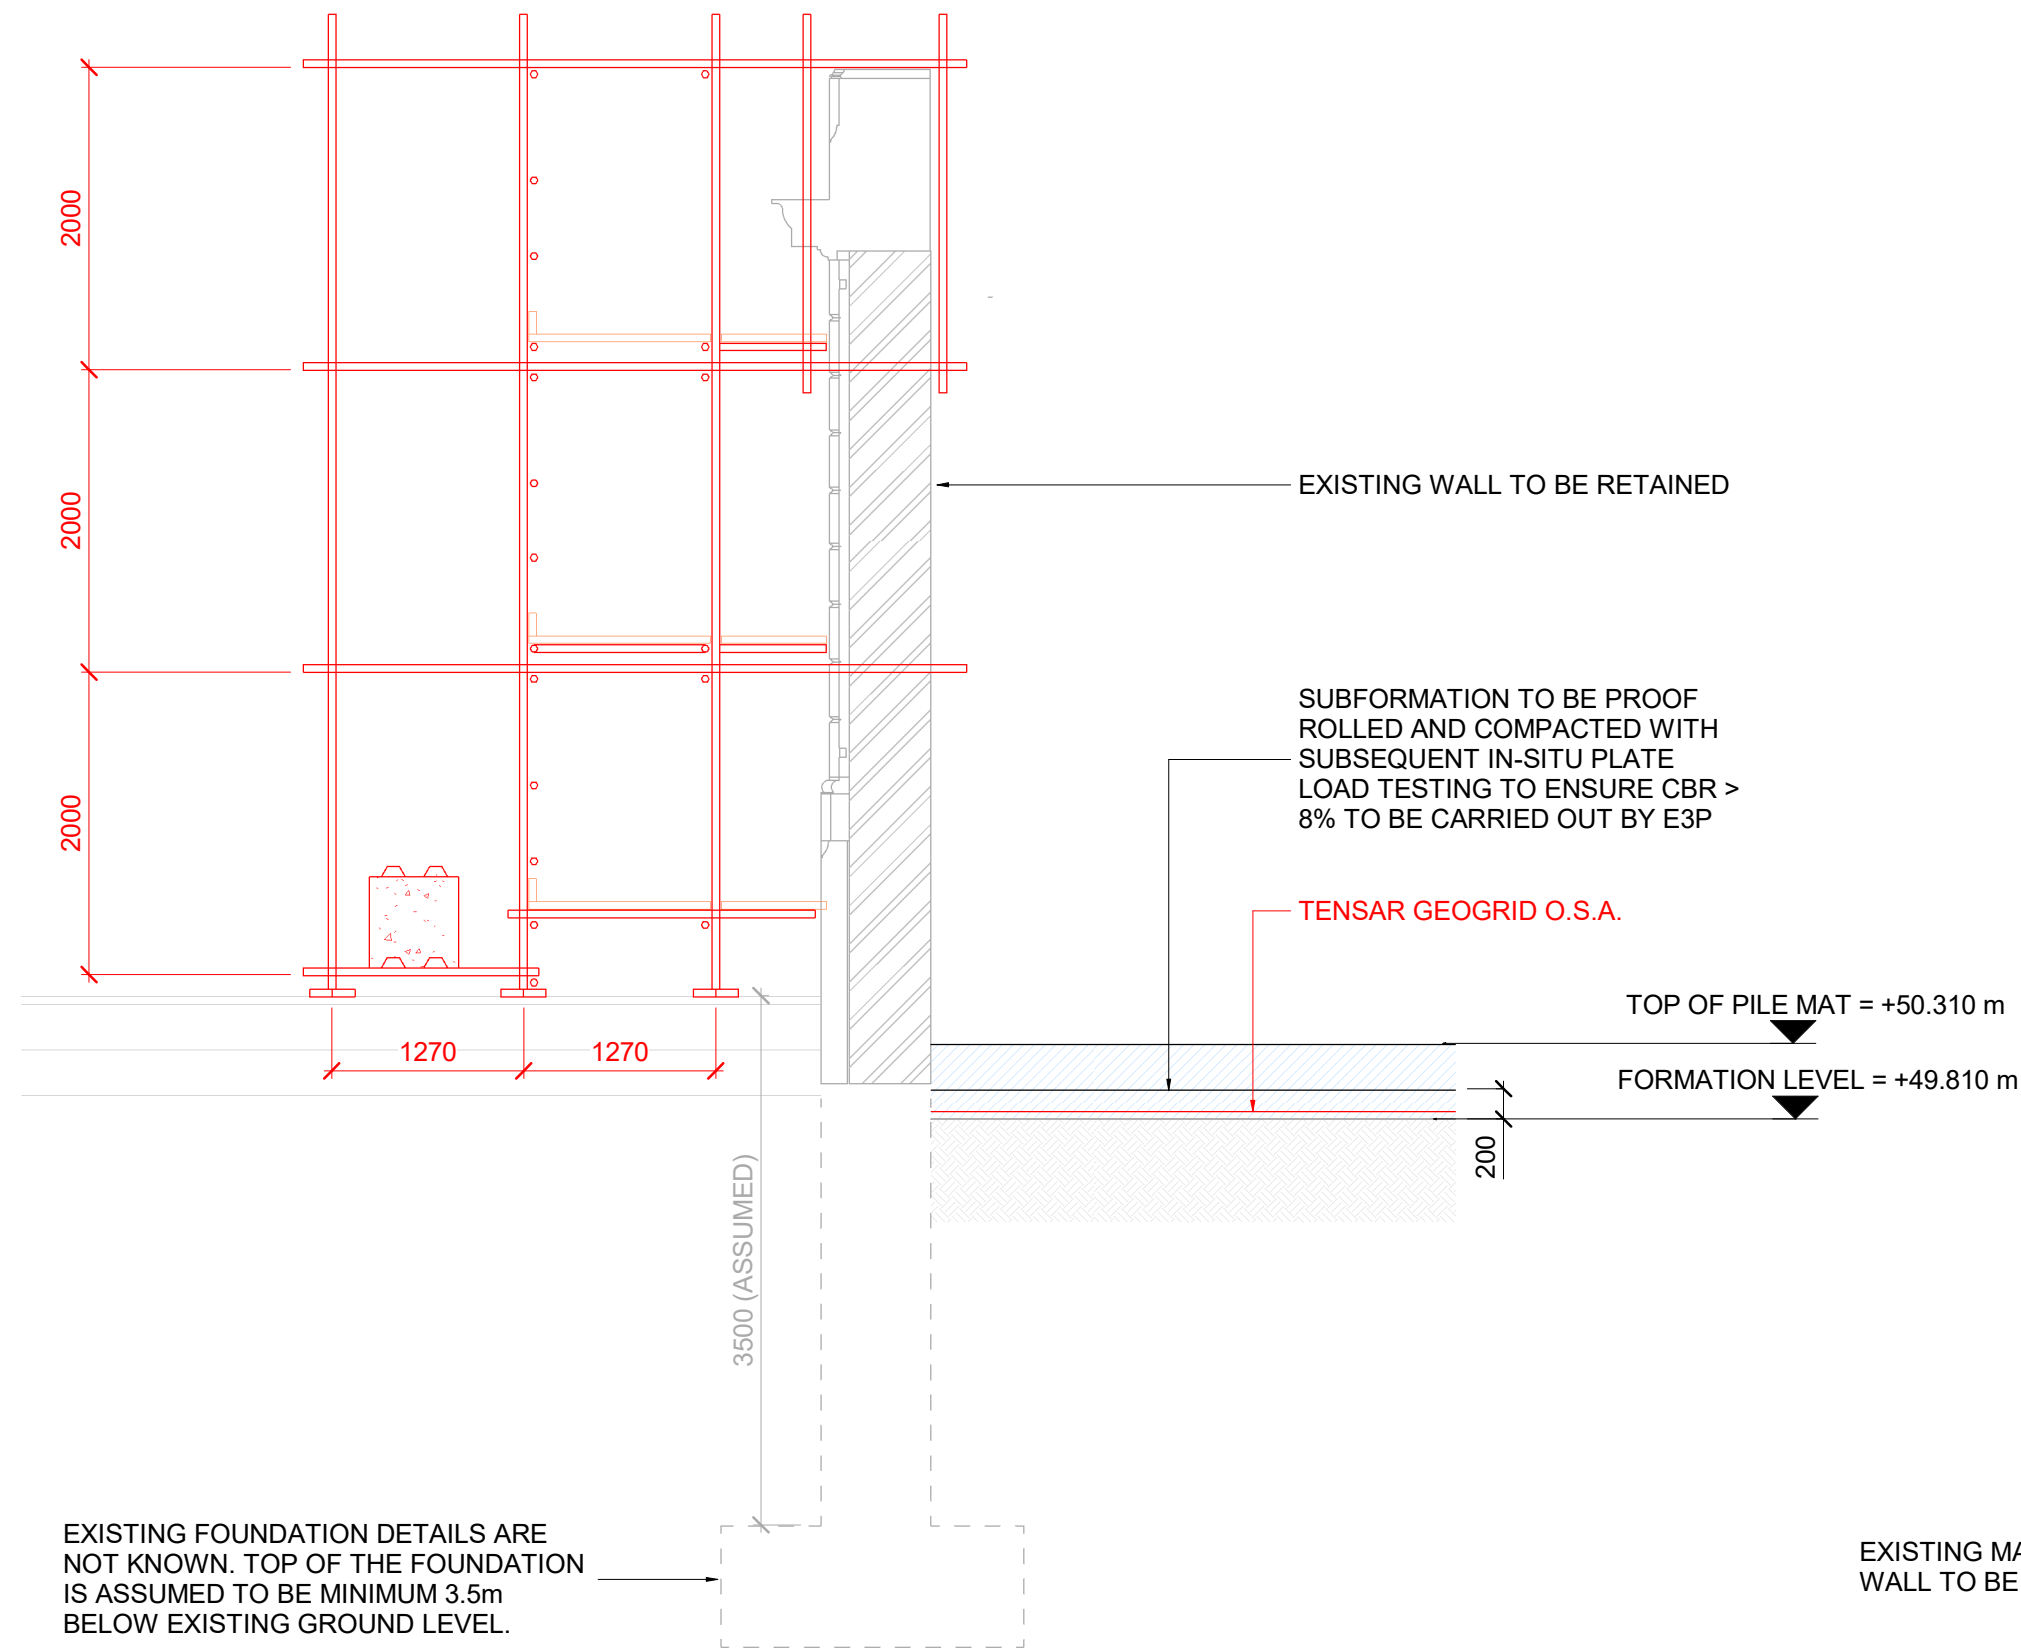


1 TYPICAL SCAFFOLDING RESTRAINT (TEMPORARY CASE)

1 : 50

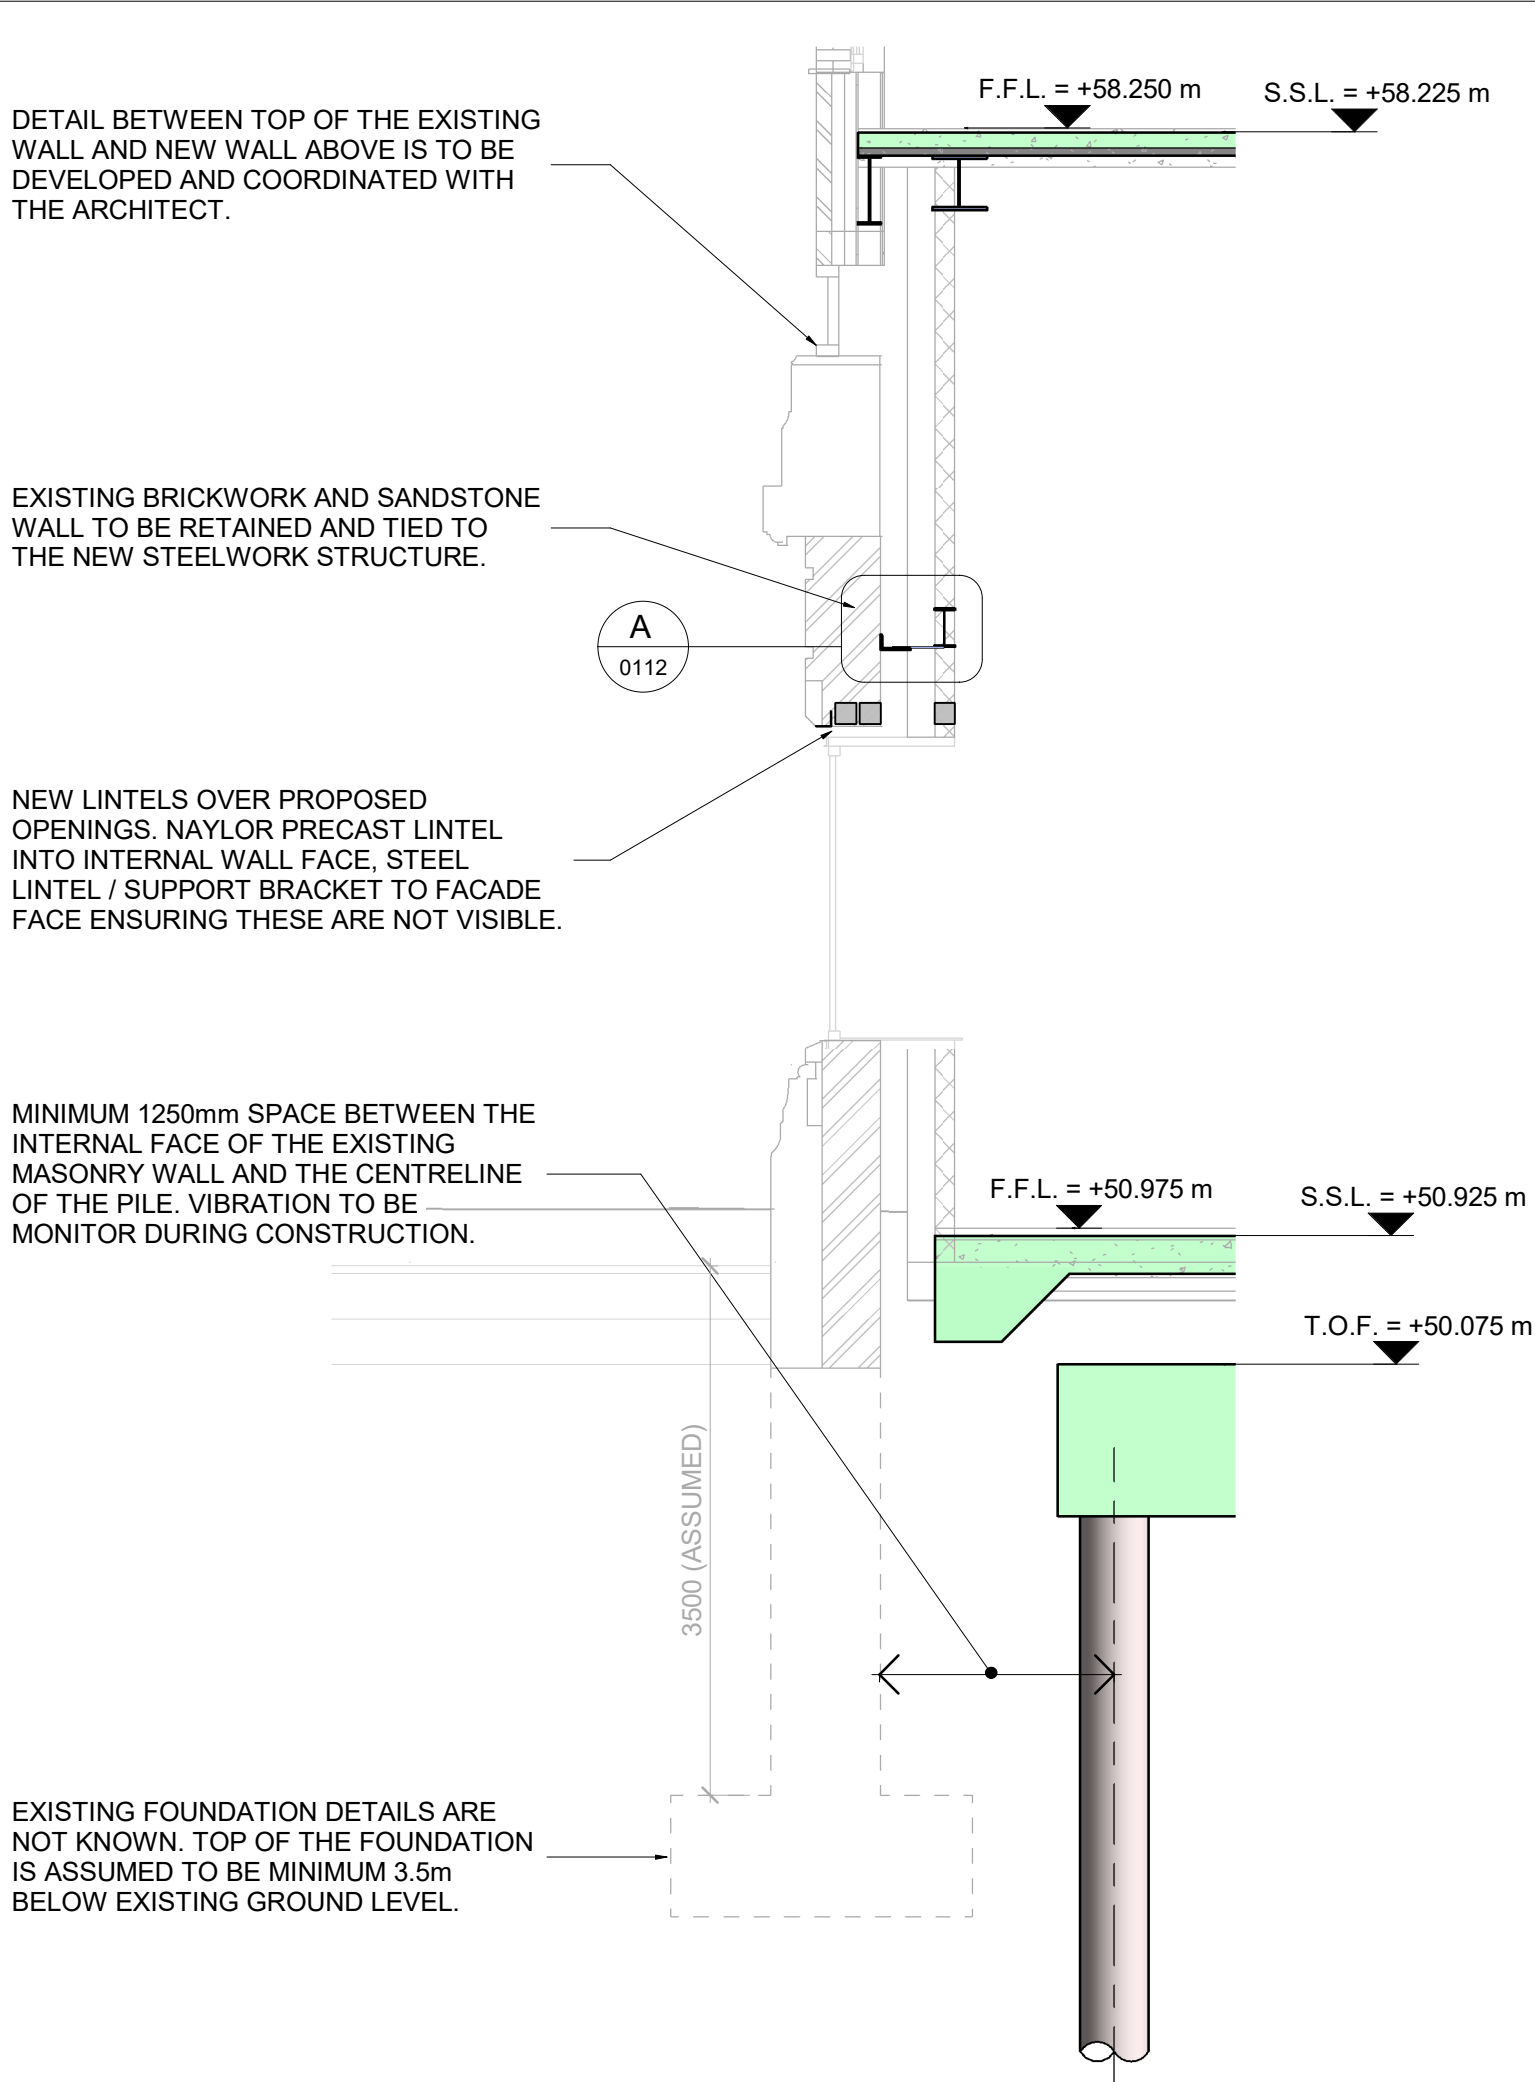


2 TYPICAL BEAM RESTRAINT (PERMANENT CASE)

1 : 50

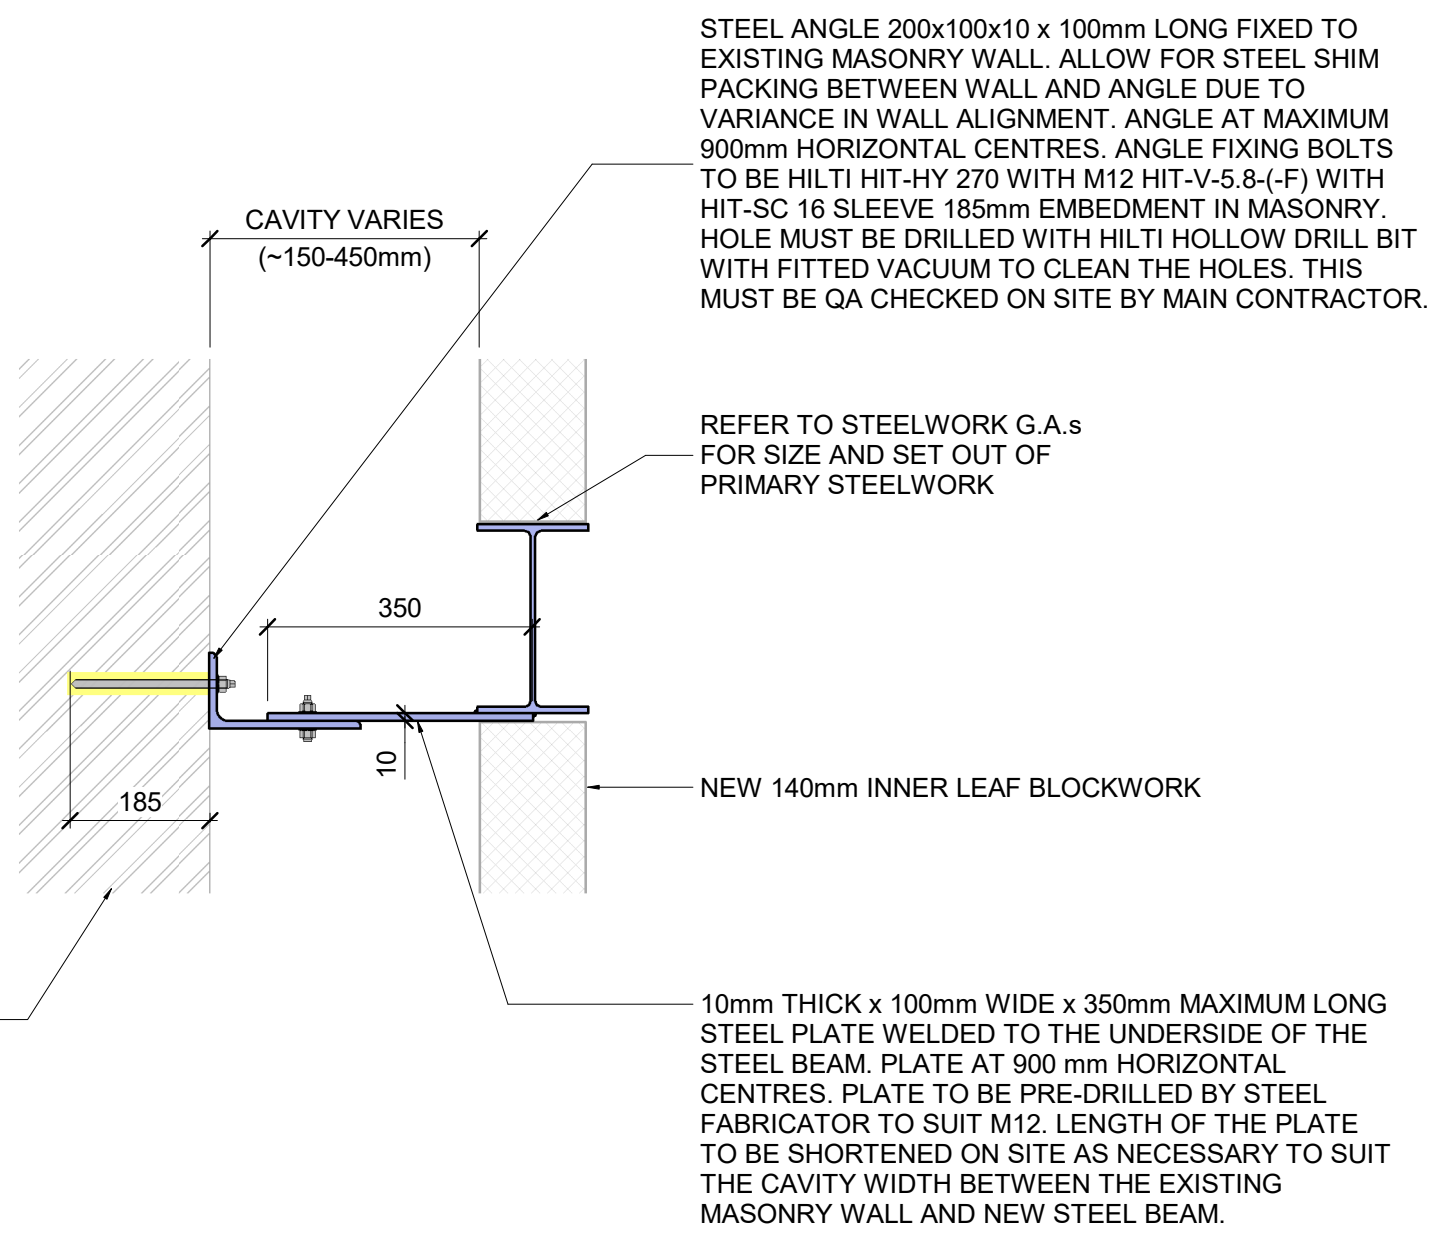


A EXISTING MASONRY WALL TO STEEL BEAM

1 : 10

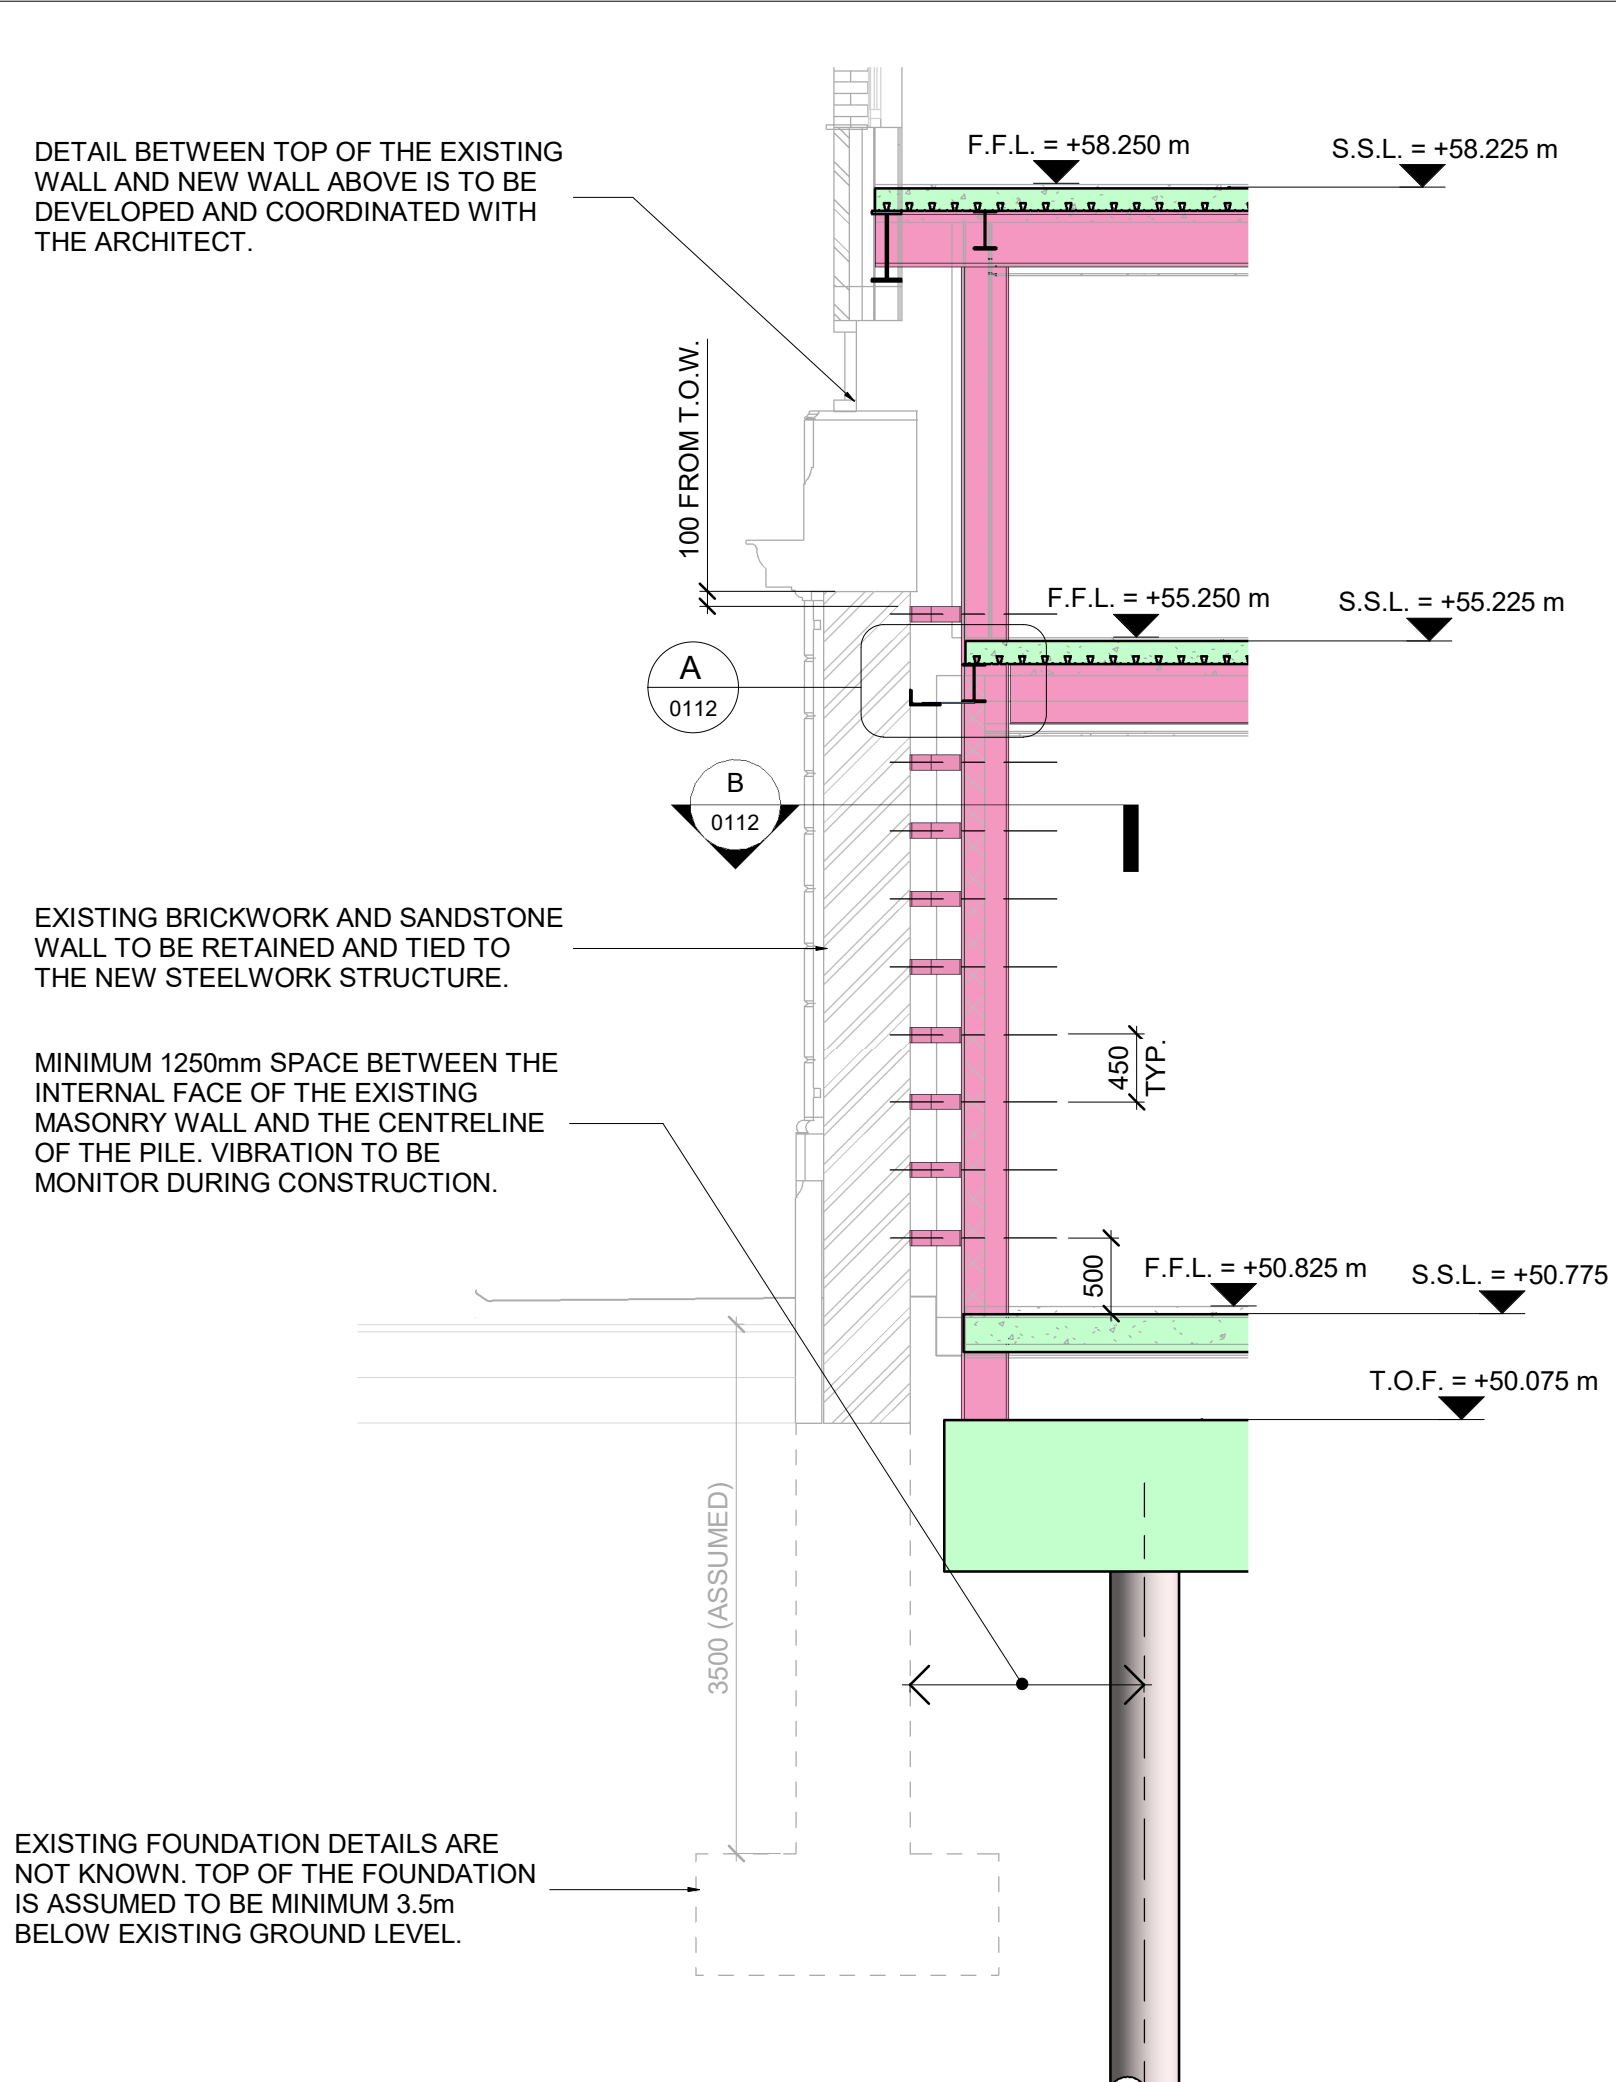

3 TYPICAL COLUMN RESTRAINT (PERMANENT CASE)

1 : 50

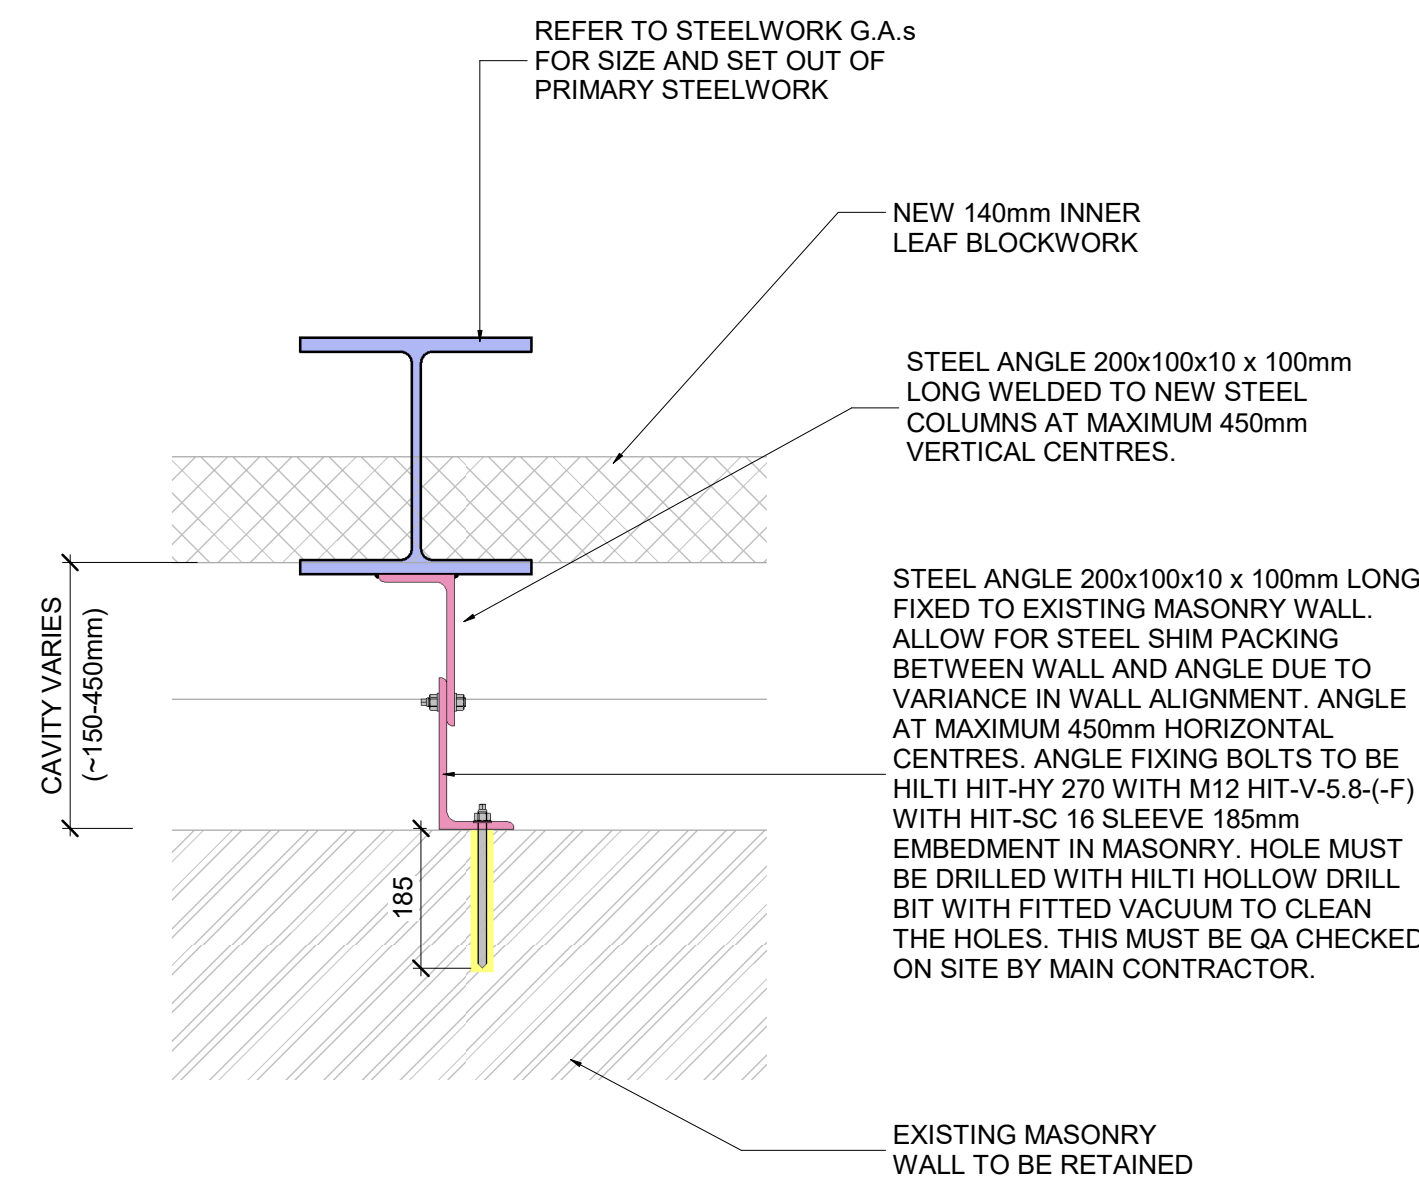

B EXISTING MASONRY WALL TO STEEL COLUMN

1 : 10

**DISCLAIMER NOTES:**

- THIS DOCUMENT IS COPYRIGHT OF THE ORIGINATOR AND MUST BE TREATED AS CONFIDENTIAL
- THIS DOCUMENT MUST NOT BE ALTERED, REPRODUCED OR DISTRIBUTED WITHOUT PRIOR WRITTEN CONSENT OF THE ORIGINATOR
- THIS DOCUMENT MUST NOT BE ALTERED - THE ORIGINATOR ACCEPTS NO RESPONSIBILITY FOR ANY DISCREPANCIES ARISING AS A RESULT OF THE ORIGINATOR'S INFORMATION BEING ALTERED BY OTHERS
- ANY DISCREPANCY MUST BE REPORTED TO THE ORIGINATOR
- DO NOT SCALE THIS DOCUMENT - USE FIGURED DIMENSIONS ONLY
- ALL DIMENSIONS MUST BE CHECKED ON SITE PRIOR TO COMMENCEMENT OF ANY RELATED WORKS
- THIS DOCUMENT MUST BE READ IN CONJUNCTION WITH ALL SUPPORTING DOCUMENTS PRODUCED BY THE ORIGINATOR AND OTHER PROJECT DISCIPLINES
- THE ORIGINATOR ACCEPTS NO RESPONSIBILITY FOR THE ACCURACY OF BACKGROUND INFORMATION PRODUCED BY THIRD PARTIES - THIS MUST BE TREATED AS INDICATIVE ONLY
- USERS OF THIS DOCUMENT ARE RESPONSIBLE FOR CHECKING WHICH REVISION IS CURRENT
- THE DOCUMENT STATUS "INFORMATION" OR "PRELIMINARY" INDICATES THAT THIS DRAWING IS FOR REFERENCE PURPOSES ONLY - THE ORIGINATOR WILL ACCEPT NO RESPONSIBILITY FOR THE COMPLETENESS OF INFORMATION UNDER THIS STATUS
- THE DOCUMENT STATUS "RECORD" OR "AS BUILT" HAS BEEN PREPARED, IN PART, BASED UPON INFORMATION FURNISHED BY OTHERS. WHILE THIS INFORMATION IS BELIEVED TO BE RELIABLE, THE ORIGINATOR ASSUMES NO RESPONSIBILITY FOR THE ACCURACY OF THIS "RECORD" OR "AS BUILT" DOCUMENT OR FOR ANY ERRORS OR OMISSIONS THAT MAY HAVE BEEN INCORPORATED INTO IT AS A RESULT OF INCORRECT INFORMATION PROVIDED TO THE ORIGINATOR. THOSE RELYING ON THE "RECORD" OR "AS BUILT" DOCUMENT ARE ADVISED TO OBTAIN INDEPENDENT VERIFICATION OF ITS ACCURACY

**DRAWING NOTES:**

- DRAWINGS ARE TO BE READ IN CONJUNCTION WITH ALL RELEVANT SPECIFICATIONS, ENGINEERS, ARCHITECTS AND SERVICES DRAWINGS INCLUDING APPROVED BUILDERS WORK DRAWINGS, CONTRACTOR TO NOTIFY ENGINEER OF DISCREPANCIES BETWEEN STRUCTURAL DRAWINGS AND SPECIFICATIONS / OTHER DRAWINGS
- DO NOT SCALE FROM THE DRAWING, WORK TO DIMENSIONS AND COORDINATES PROVIDED. ALL LEVELS ARE IN METRES, ALL DIMENSIONS ARE IN MILLIMETRES
- ARCHITECT TO CONFIRM ALL SETTING OUT AND DIMENSIONS
- FOR GENERAL NOTES GO TO DRAWING 5015327-RDG-00-ZZ-DR-S-0001

|             |                   |          |    |      |
|-------------|-------------------|----------|----|------|
| P1          | PRELIMINARY ISSUE | 06.07.21 | MR | KL   |
| REV         | DESCRIPTION       | DATE     | BY | CHKD |
| ORIGINATOR: |                   |          |    |      |



BELVEDERE HOUSE  
BOOTH STREET  
MANCHESTER  
M2 4AW

0161 833 9579  
WWW.RIDGE.CO.UK

CLIENT:  
**MULBURY CITY**

IN ASSOCIATION WITH:

PROJECT:  
**GOLDEN STREET**

TITLE:  
**MASONRY DETAILS (EXISTING AND NEW BUILD INTERACTION PHILOSOPHY)**

|             |    |        |              |      |
|-------------|----|--------|--------------|------|
| DRAWN BY:   | MR | SCALE: | As indicated | @ A1 |
| CHECKED BY: | KL | DATE:  | 06/17/21     |      |
| STATUS:     |    |        |              |      |

**PRELIMINARY**

|             |          |      |       |        |       |       |         |      |
|-------------|----------|------|-------|--------|-------|-------|---------|------|
| DRAWING No: | PROJECT: | ORG: | ZONE: | LEVEL: | TYPE: | ROLE: | NUMBER: | REV: |
| 5015327     | RDG      | 00   | ZZ    | DR     | S     | 0112  | P1      |      |