



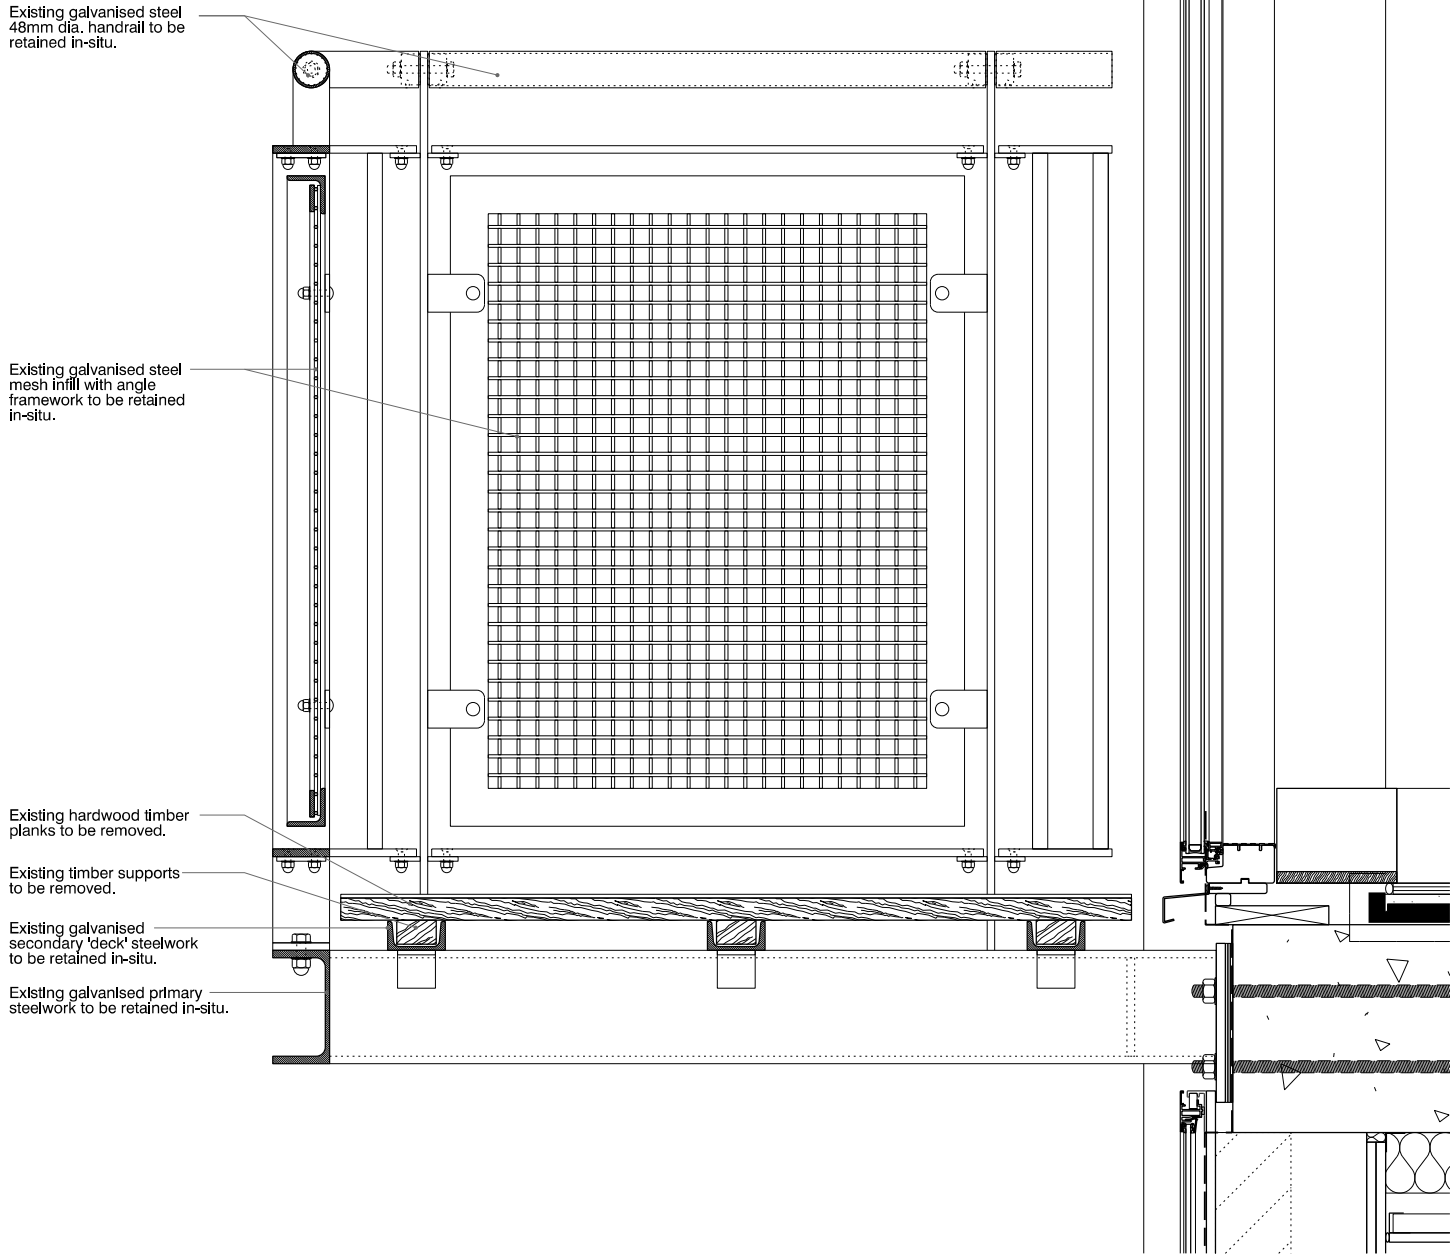

Existing balcony detail section

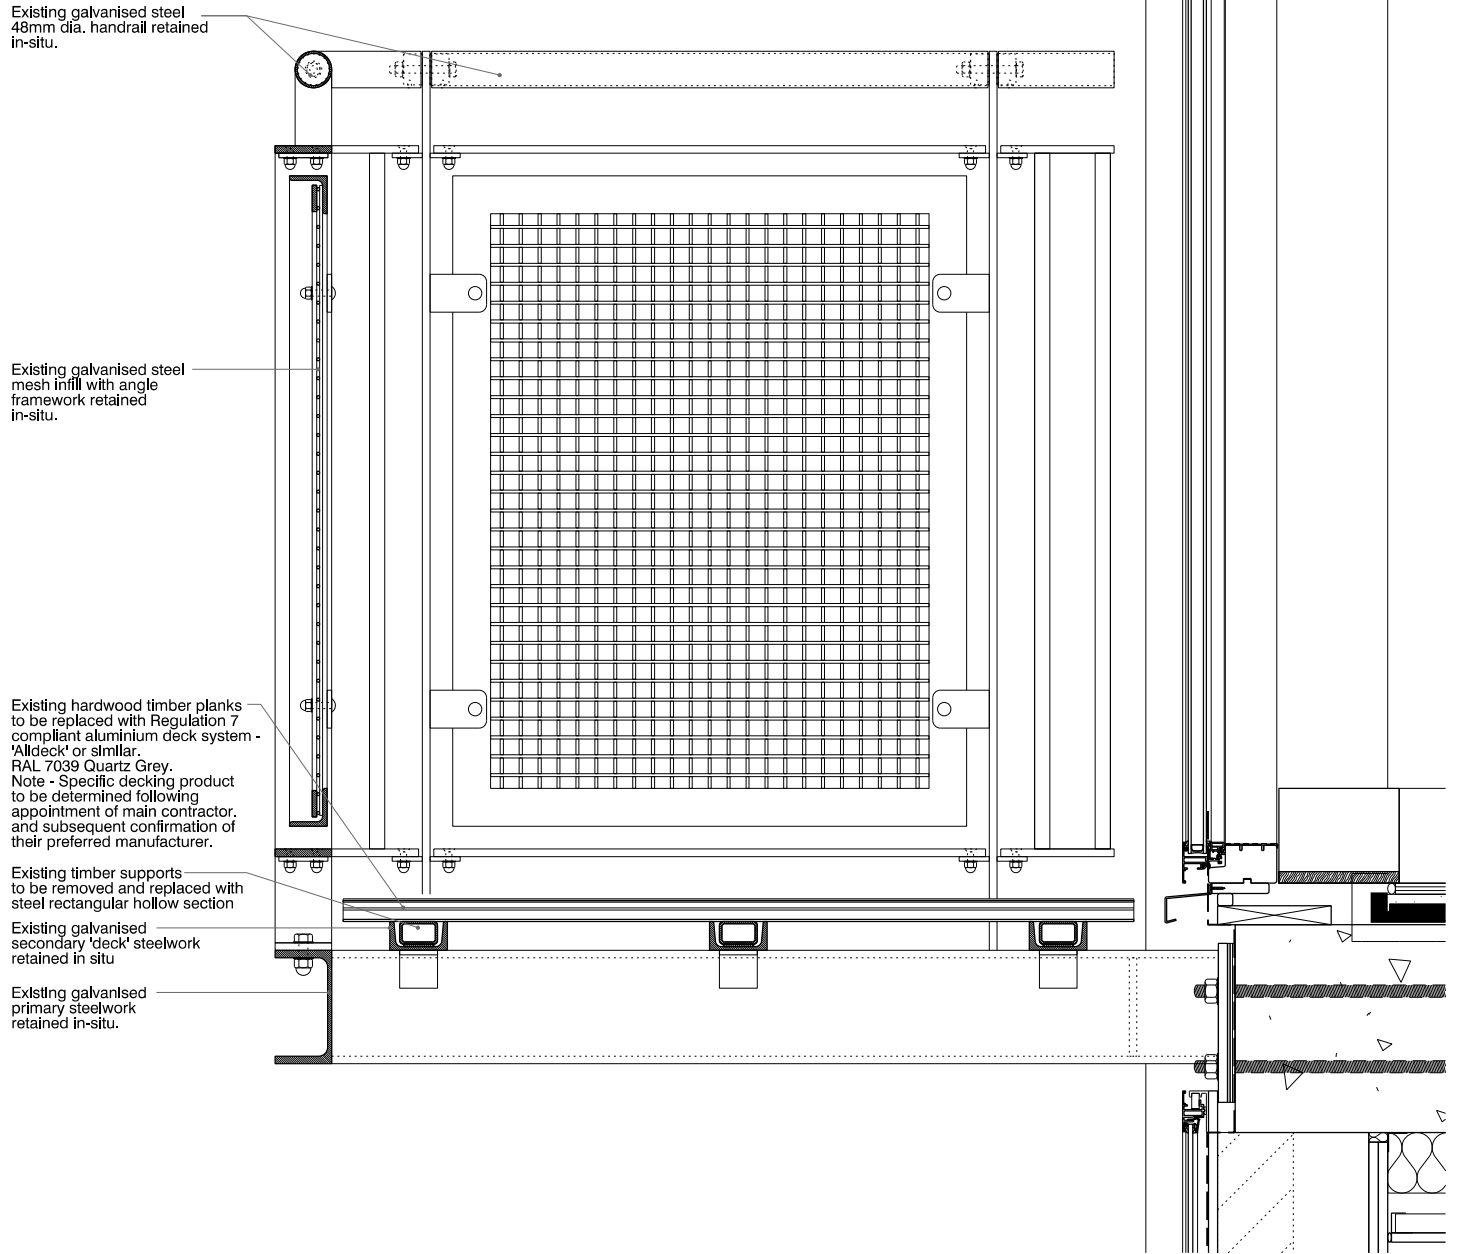

Existing balcony detail section

revision: date: note:
P01 20210720 preliminary first issue

Notes :-
- See drawing al(05)0202 photo 13 for image of existing balcony
- See drawing al(05)0203 for images of proposed balcony decking system.
- See elevation drawings al(05)0150 - 0160 for balcony locations.

project
VIE cladding works
job no.
7564
title
Existing and proposed typical balcony section details
scale
1:10 @ A3
drawing no.
7564-al(05)0060

stephenson hamilton risley
STUDIO
3 riverside mews
4 commercial street
manchester, M15 4RQ
www.shr.studio
email@shr.studio
0161 832 0244