


21 Pytha Fold Road

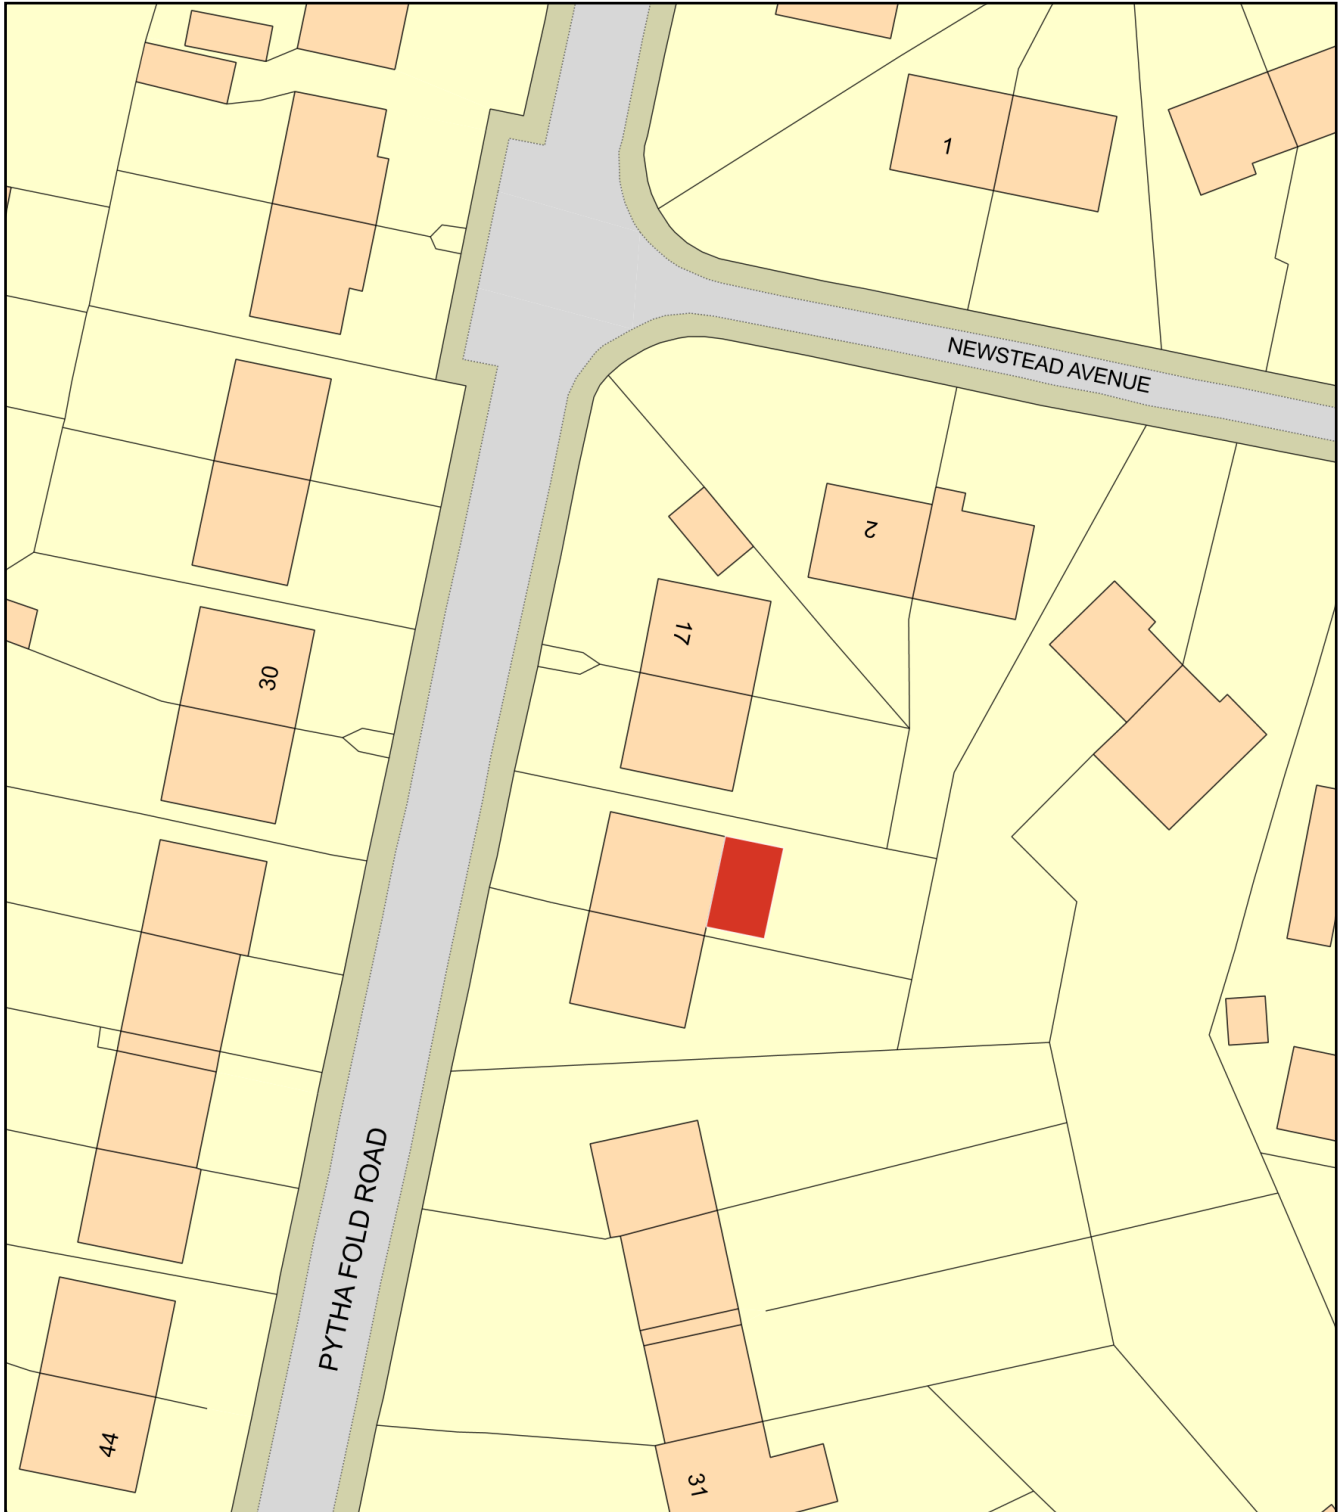

0 20
Metres



Plan Produced for: Mr Rashid

Date Produced: 31 Aug 2021

Plan Reference Number: TQRQM21243134349252

Scale: 1:500 @ A4