


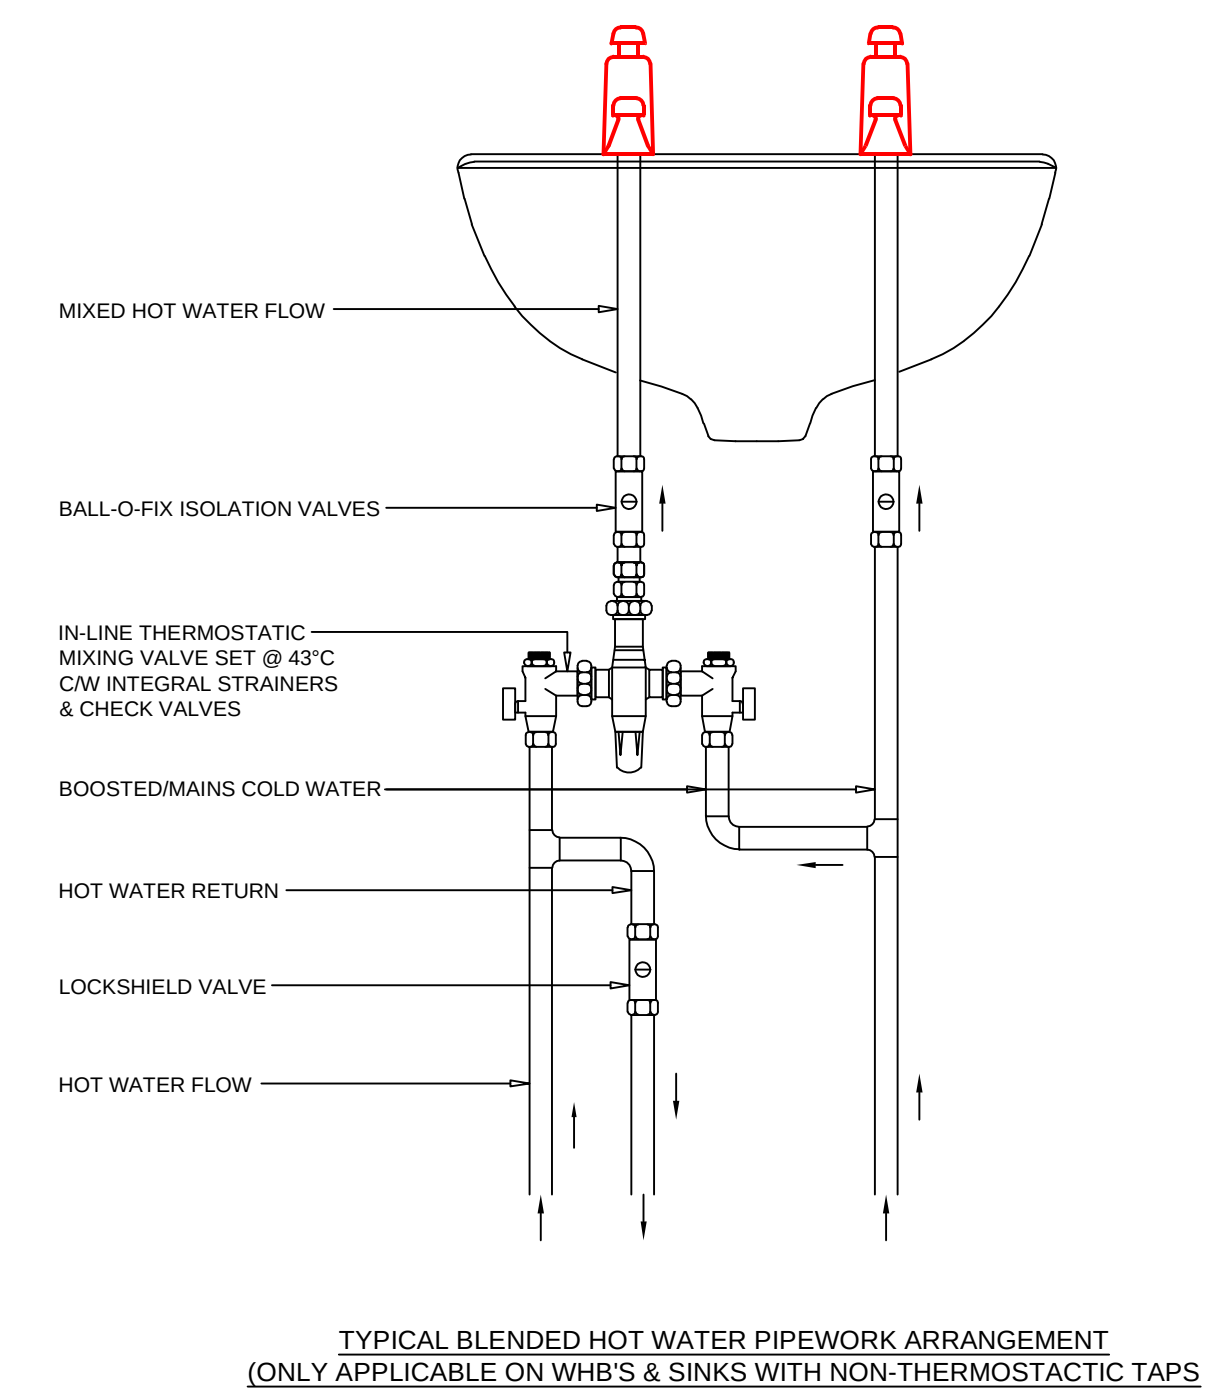

- NOTES**
- CONNECTIONS TO SANITARYWARE:
WHB - 15mm BCWS, 15mm HWS
WC - 15mm BCWS
SINK - 15mm BCWS, 15mm HWS
SHWR - 15mm BCWS
 - ALL WHB'S & SINKS TO BE PROVIDED WITH THERMOSTATIC MIXING VALVES.
 - AIR VENTS ARE TO BE INSTALLED ON ALL HIGH POINTS OF THE SYSTEM.
 - DRAIN COCKS ARE TO BE INSTALLED ON ALL LOW POINTS OF THE SYSTEM.
 - ALL PIPEWORK TO BE TRACE HEATED
 - ALL BOXING IN & ACCESS REQUIREMENTS FOR PIPEWORK SHALL BE BY OTHERS.

1	19.02.19	RJM	PRELIMINARY
REV	DATE	BY	DESCRIPTION

DRAWING STATUS: PRELIMINARY

A. F. CONNELL LTD

INDUSTRIAL & COMMERCIAL
ELECTRICAL & MECHANICAL CONTRACTORS

1 ALFRED STREET, WEST VALE, HALIFAX, WEST YORKSHIRE, HX4 8LT.
TEL: 01422 310400, FAX: 01422 310033.
Email: electrical@afconnell.com, mechanical@afconnell.com

204804 013296 F.4942/HV7811

PROJECT:
HOTEL GOTHAM
BASEMENT REFURBISHMENT
100 KING STREET, MANCHESTER

DRAWING TITLE:
MECHANICAL SERVICES
LOWER BASEMENT
DOMESTIC WATER SERVICES LAYOUT

SCALE: 1:50 @ A1	DRAWN: RJM	CHECKED: CPW	DATE: FEB '19
PROJECT No: C5782	DRAWING No: C5782-58-(-01)-01	REV: 1	