




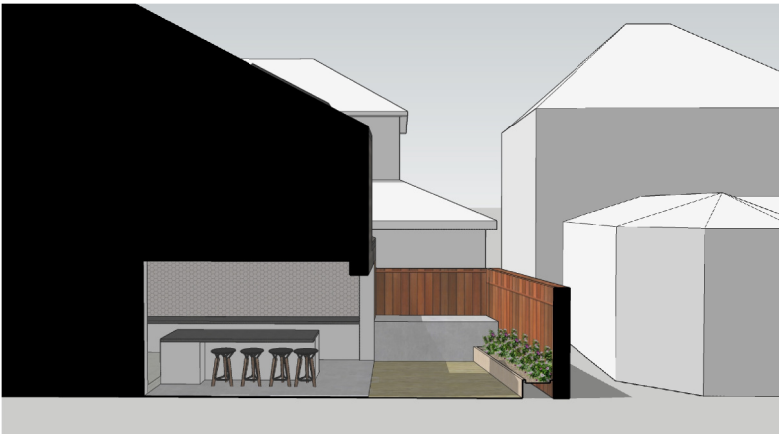

Existing Section

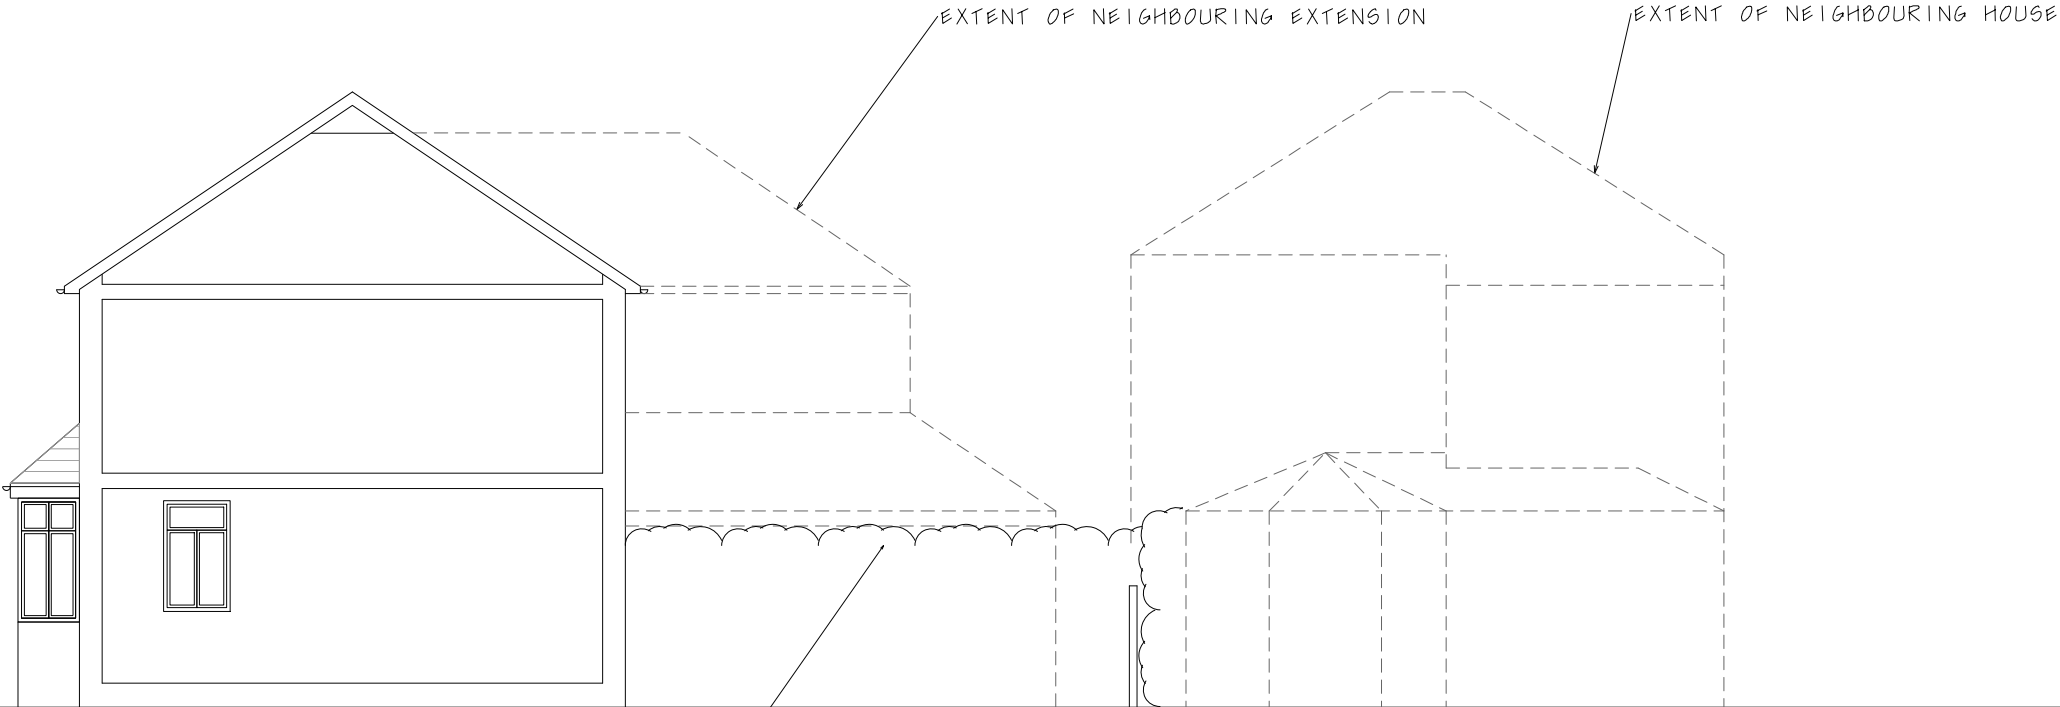

Proposed Section

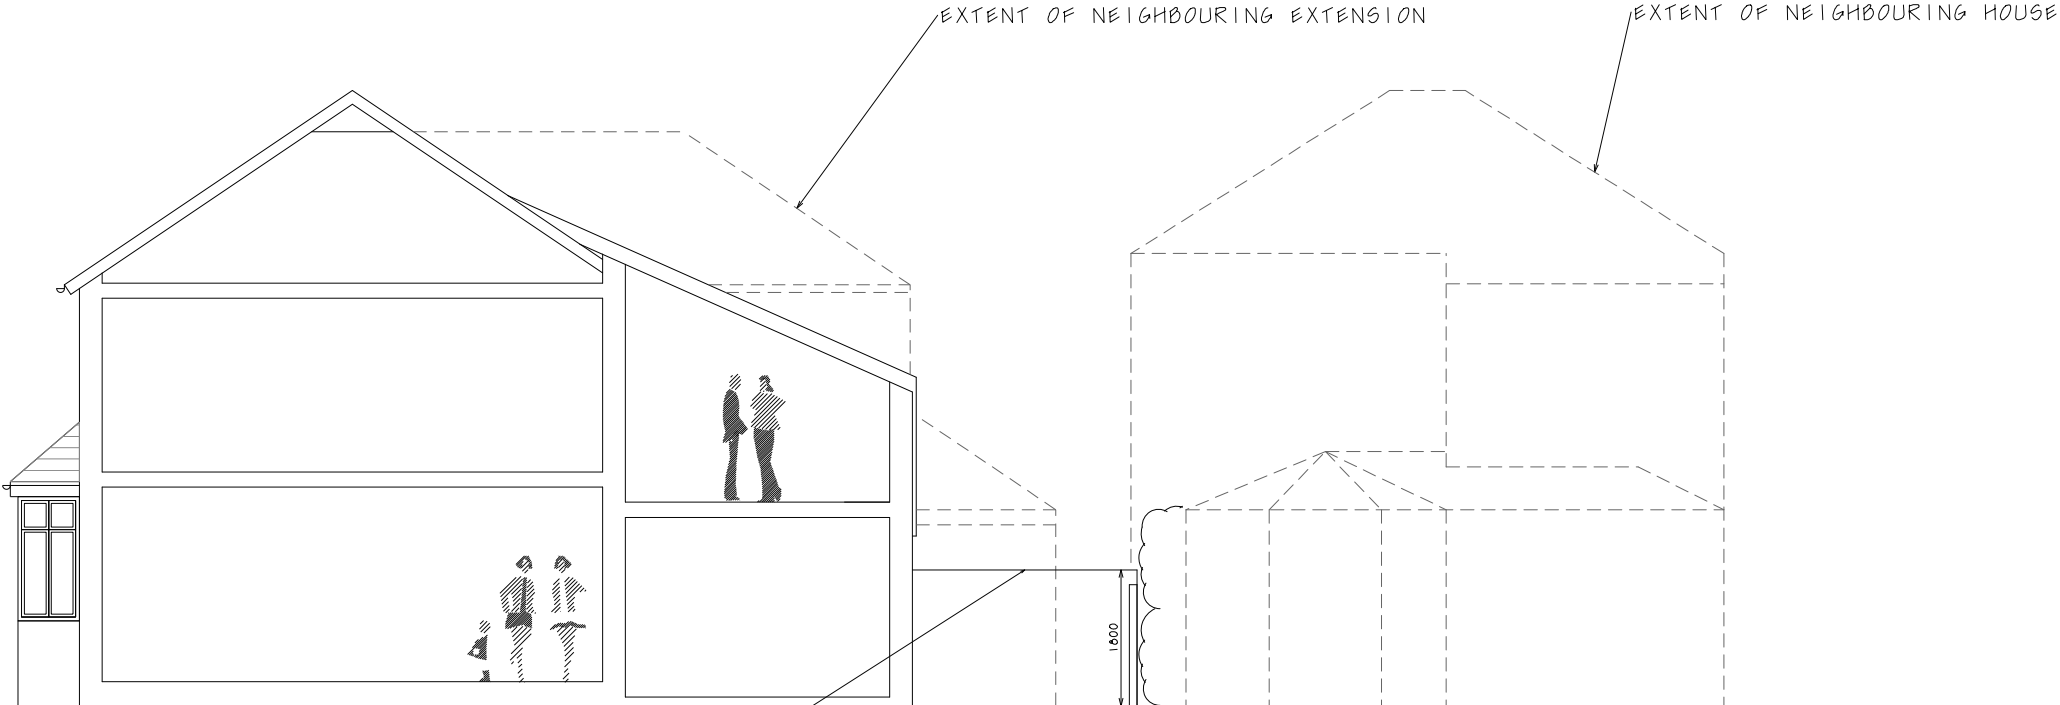

linberg

design associates limited

Suite 1, St Mary's Studios, St Mary's Road, Bowdon, Cheshire, WA14 8PL
(t) 0161 820 9883 (e) admin@linberg.co.uk (w) www.linberg.co.uk

Drg Title :

Existing & Proposed Section Comparison

Project Title : House Extension and Remodelling 61 Parsonage Road Didsbury M20 4NR		Drg No. : PP03	Revision : A
Scale : 1 : 100 @ A3		Drawn By / Date : JL	