


HILTON STREET ELEVATION (1:50)

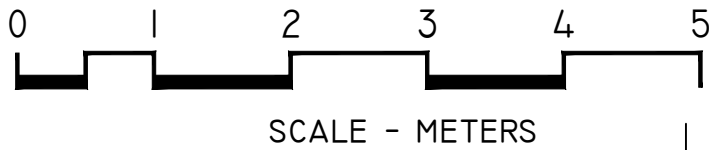


This drawing is the property of Sheila Bird Studios.
Copyright is reserved by them and the drawing is issued on the condition that it is not copied, reproduced, retained or disclosed to any unauthorised person either wholly or in part without the consent in writing from Sheila Bird Studios.

Local Authority
BUILDING CONTROL
APPROVED PARTNER


Dimensions to be checked on site. Figured dimensions to be taken in preference to those scaled.

CONSTRUCTION NOTES
CONSTRUCT FREE-STANDING PERGOLA MADE FROM PAINTED TIMBER. PERGOLA BASES HELD IN PLACE WITHIN METAL DRUMS FILLED WITH CONCRETE.
FIX ARTIFICIAL PLANTS AT HIGH LEVEL
NOTE - NOTHING TO BE ATTACHED TO THE BUILDING AND NO CONNECTIONS TO THE PAVEMENT.

SITE CONTEXT
THE STRUCTURE IS SET WITHIN THE SITE BOUNDARY AND DOES NOT OBSTRUCT THE PAVEMENT AREA. THE STRUCTURE HAS NO IMPACT ON ANY ADJACENT BUILDINGS DUE TO THE LARGE EXTERNAL AREA AVAILABLE WITHIN THE BUILDING BOUNDARY. THE EXTERNAL SPACE IS CURRENTLY BEING USED AS A SEATING AREA AND THIS HAS BEEN DEMISED WITHIN THE LEASE TO FEEL GOOD CLUB. THE SITE HAS ALWAYS HAD AN EXTERNAL SEATING AREA

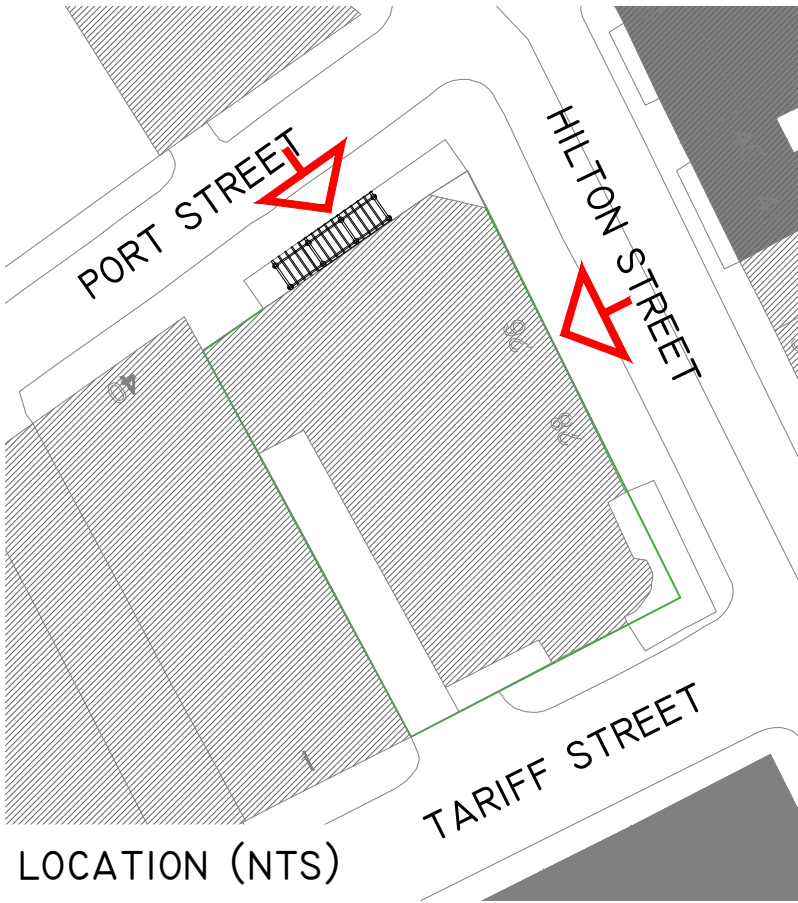

PORT STREET ELEVATION (1:50)

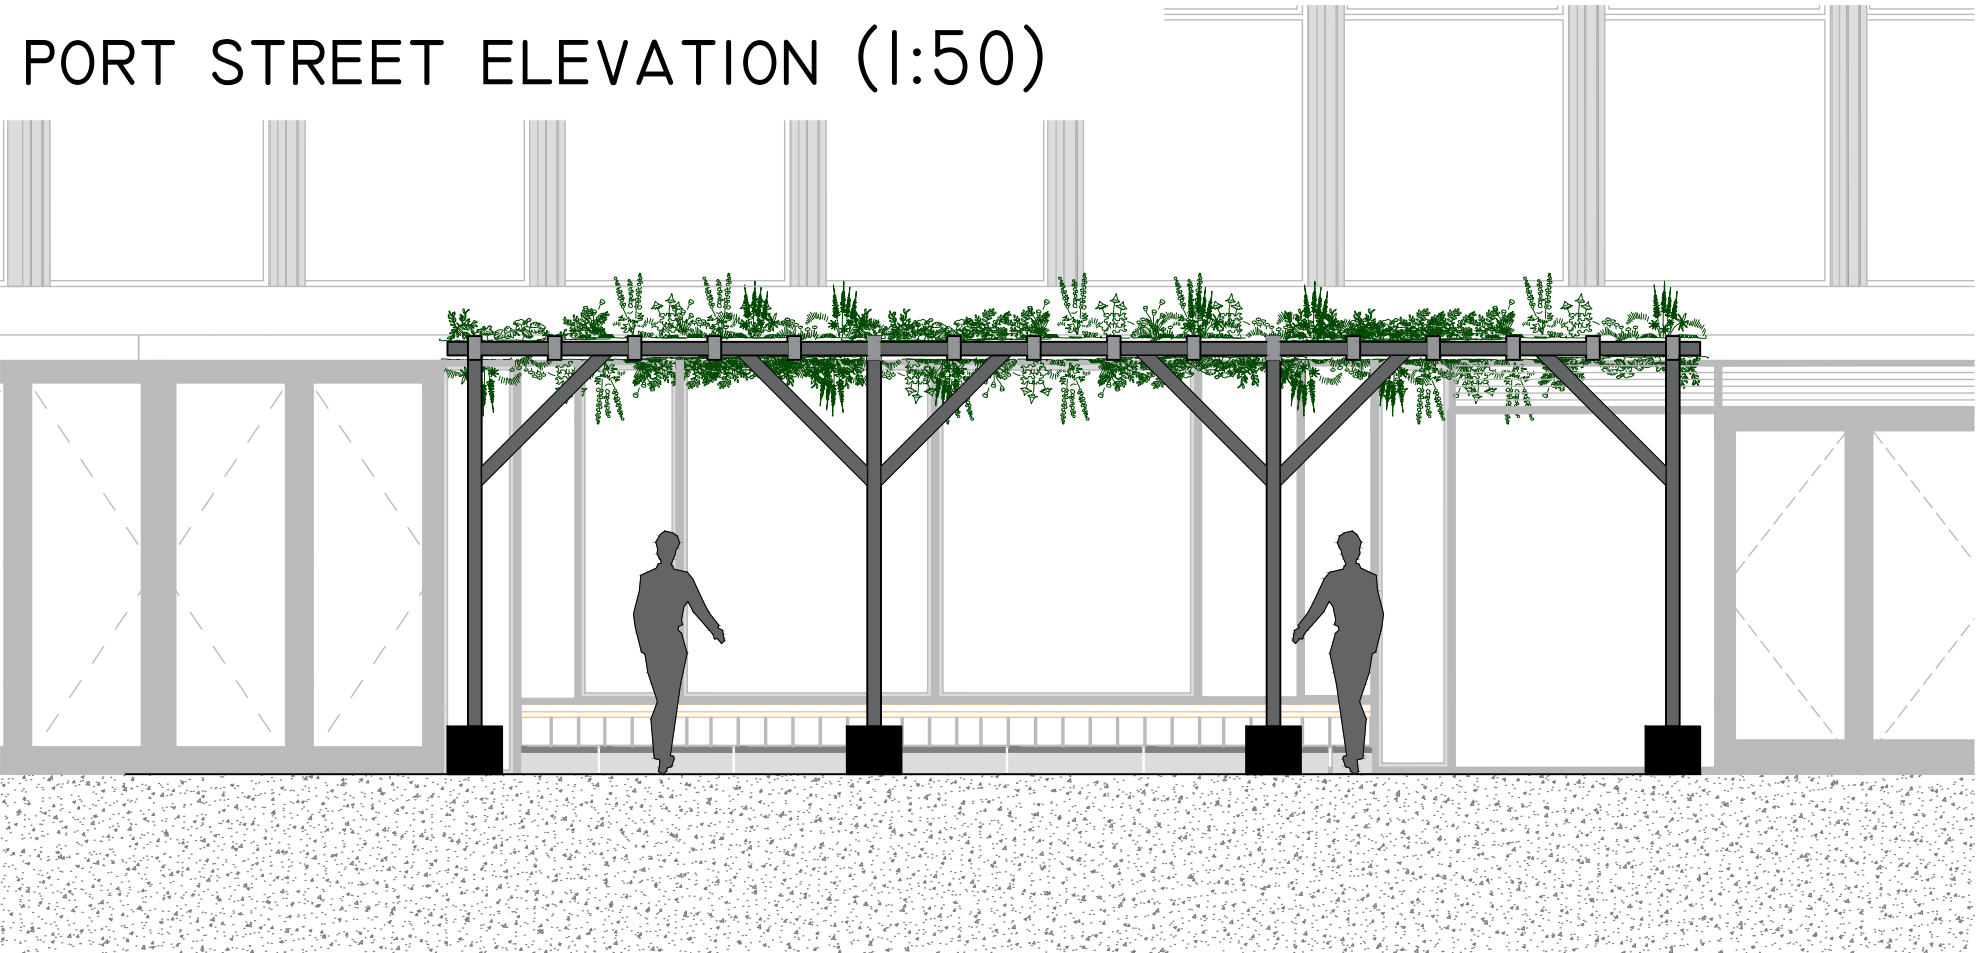

REVISION DETAILS		DATE
A	...	...

SHEILA BIRD STUDIOS

Client : FEEL GOOD CLUB
Location : HILTON HOUSE, HILTON STREET
Description : PROPOSED PERGOLA ELEVATIONS
Date : 27-07-21
Scale : 1:50 @ A3
Drawing No. : 4160-F00-003

Mazel House
15 Stanley Street
Manchester
M8 8SH
(0161) 832 0832
cad@sheilabird.co.uk
www.sheilabird.com