

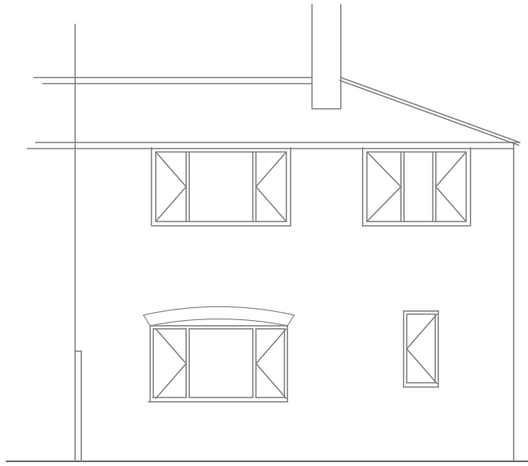


REAR ELEV

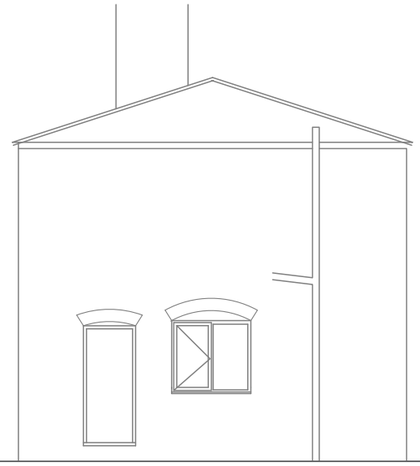

GABLE ELEV @ 1:100

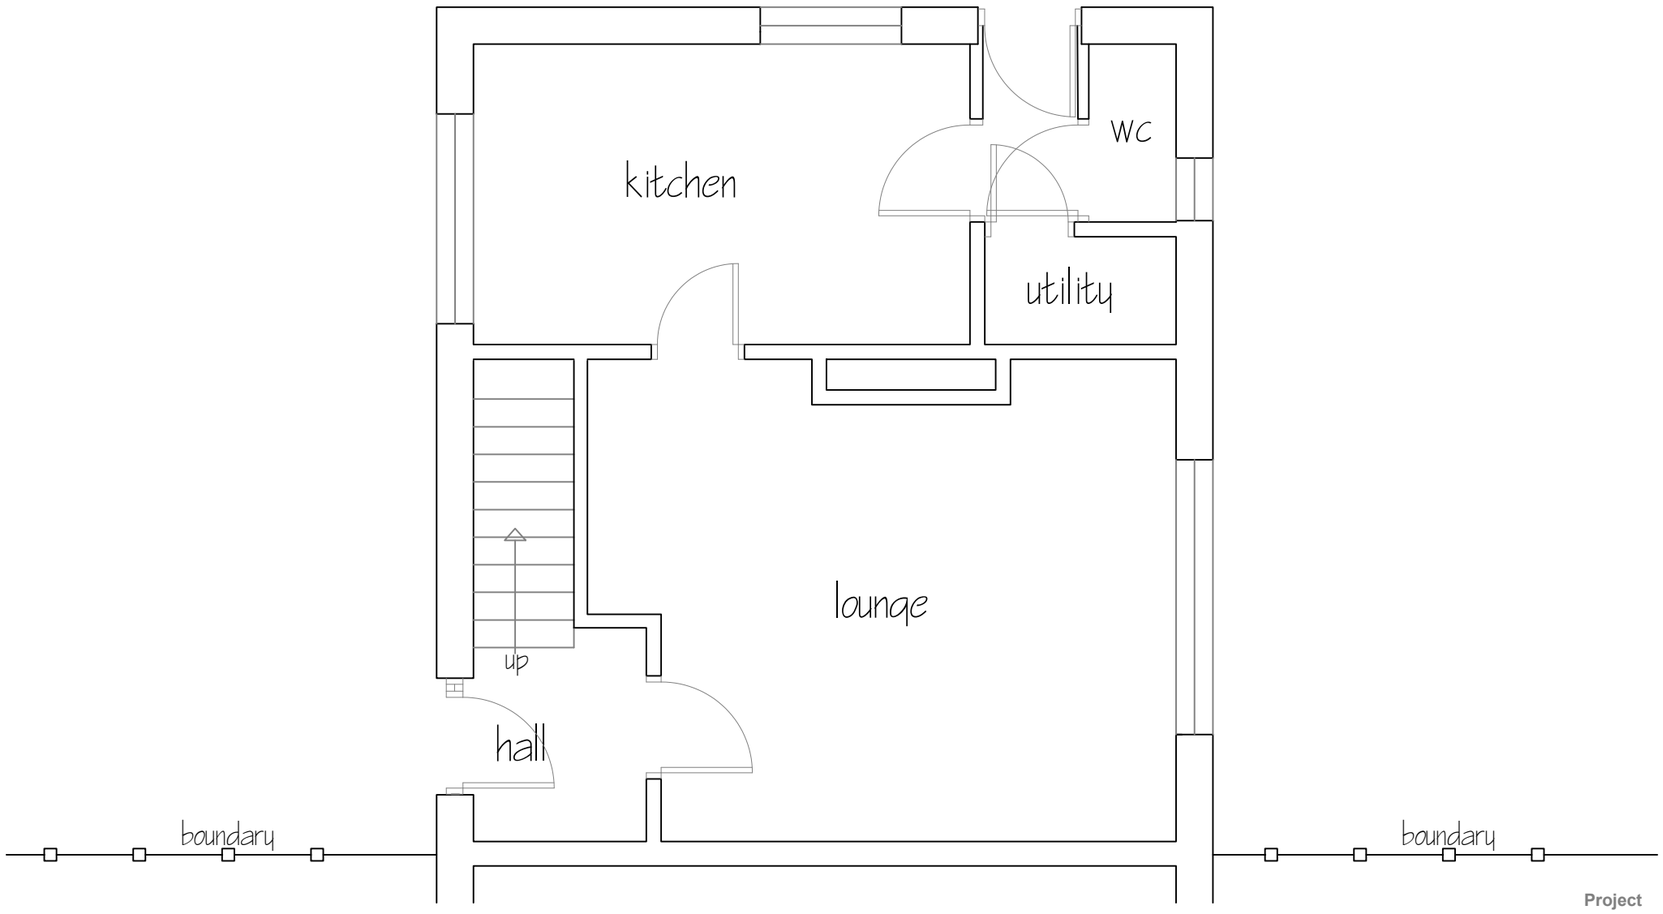

GROUND FLOOR

survey by design ltd

Project 48 SOUTH CRESCENT, MANCHESTER
Proposed single storey Rear Extension

Drawing Title Survey of Existing

Date **JULY 2021** Initial **OB** Scale **as indicated** Drawing No: **1342-01**

All dimensions to be checked on site prior to works being commenced.
Do not scale from this drawing. This drawing is the copyright of Survey by Design Ltd.

tel 07753477105 obelshaw@hotmail.co.uk