
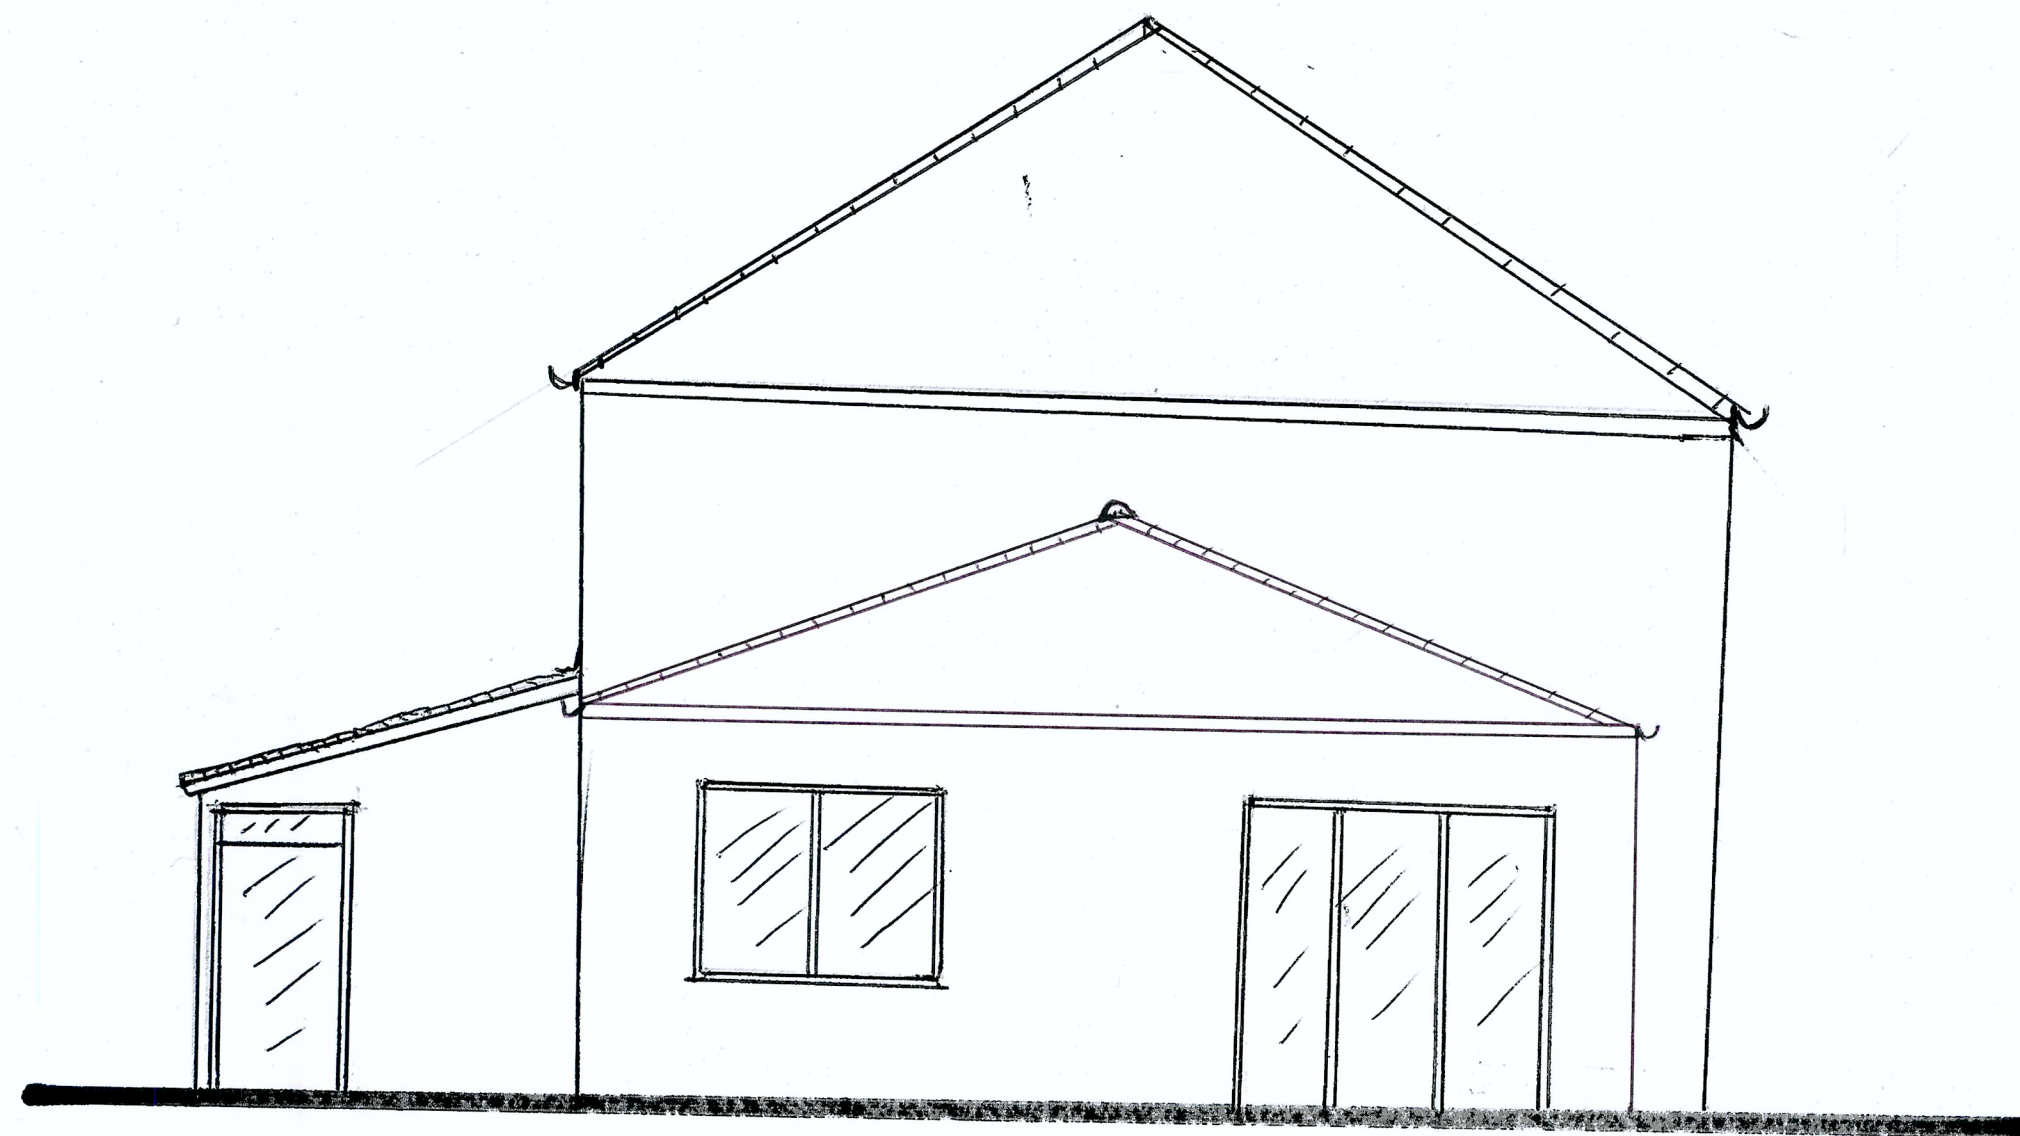


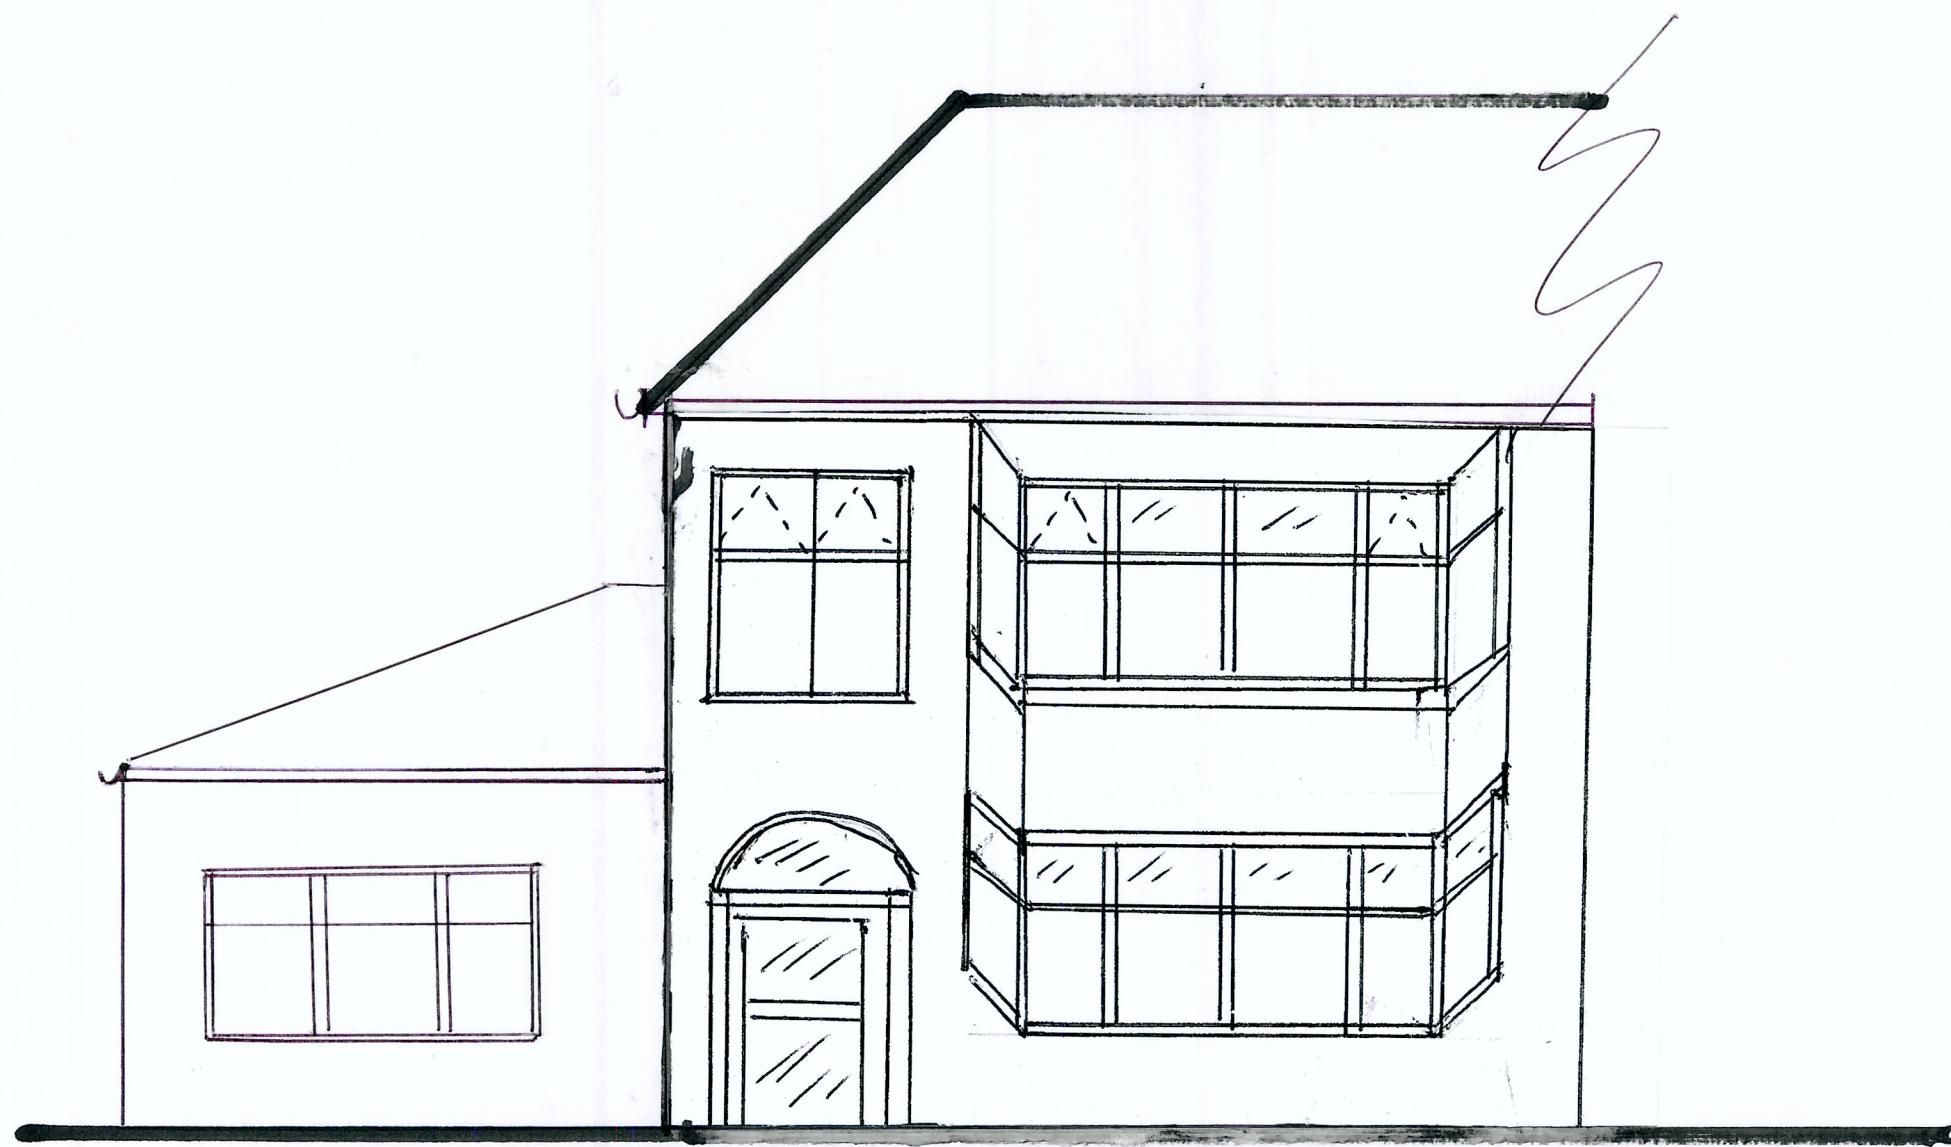

PROPOSED ELEVATIONS:
Nº 5 CROFT HILL ROAD
SCALE 1:50.

PROPOSED GABLE ELEVATION