




View from Fairy Lane (Google Streetview Image)




View from Bury New Road (Google Streetview Image)

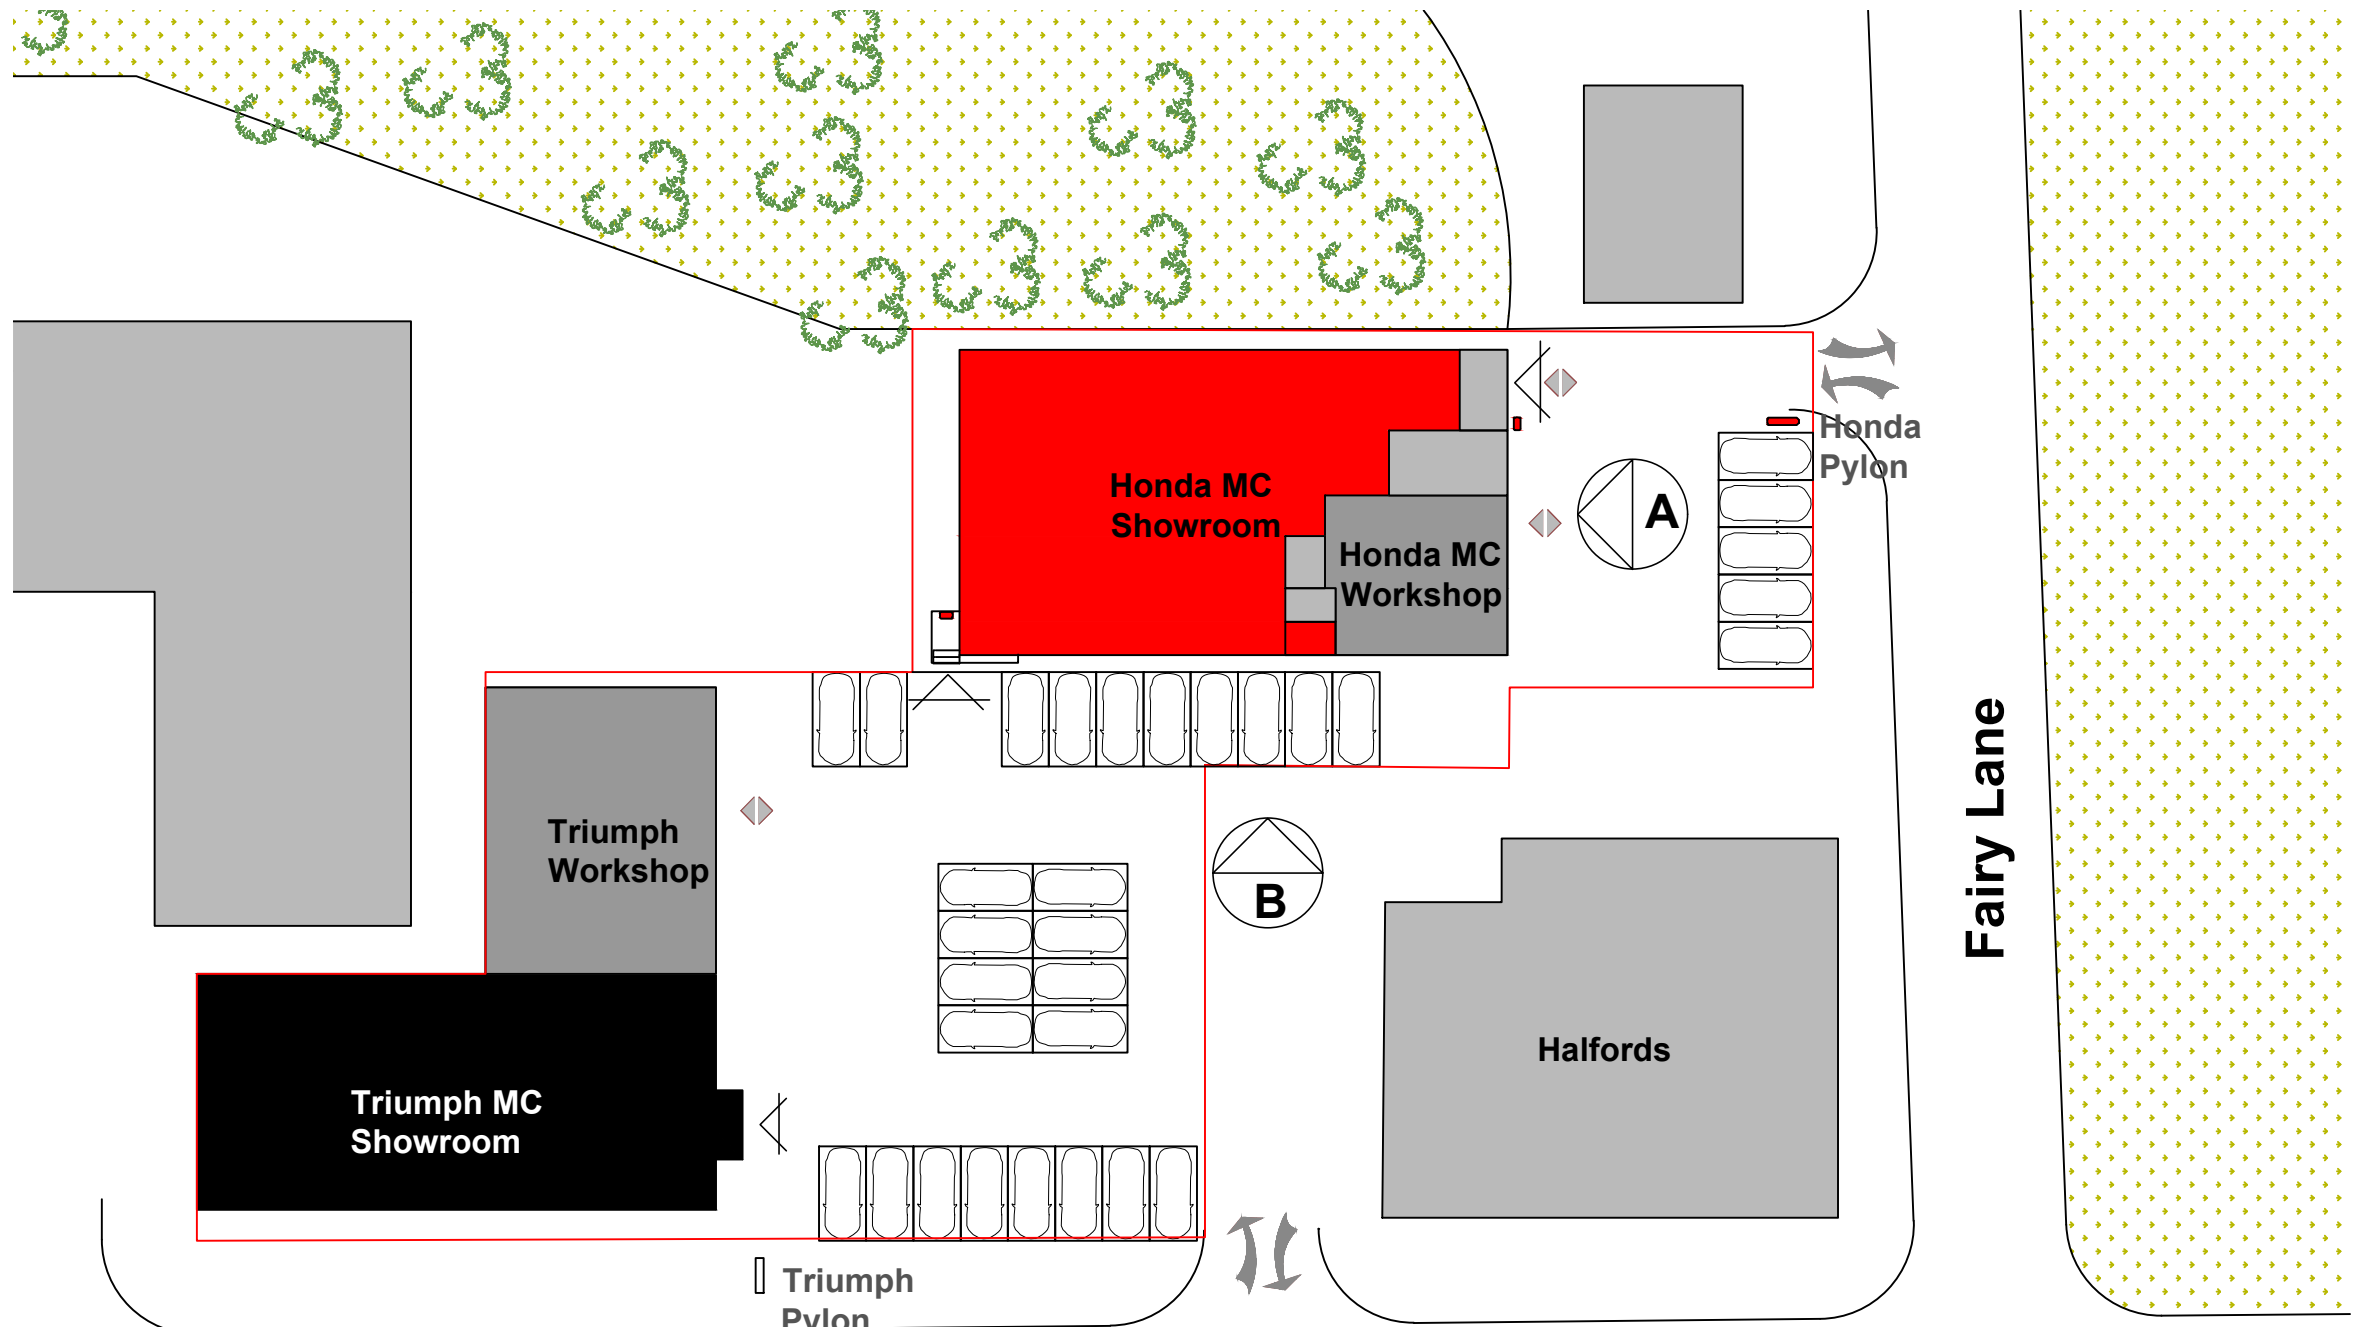

Bury New Road



Elevation A

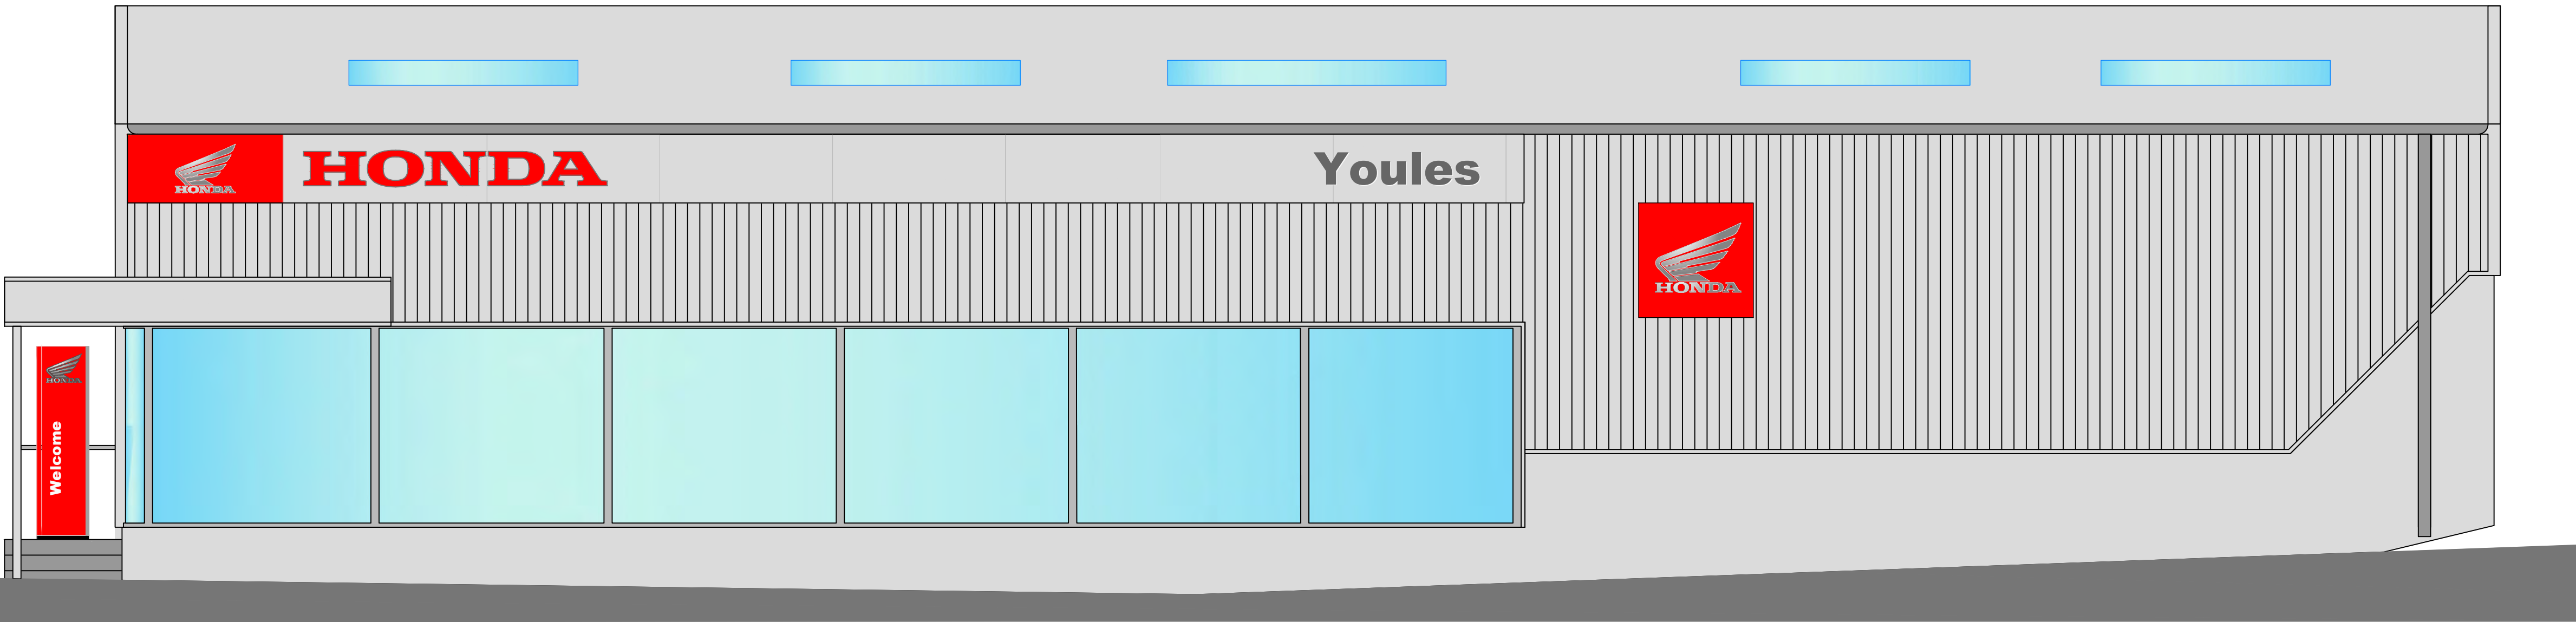

Elevation B

Notes:
Building changes proposed to increase visibility of Honda showroom. Design intent only, dealer's architect is responsible for detailed planning and required planning applications.

- New roadside totem required. Illuminated, 5.2m height recommended. New footings and services required.
- 2 new free-standing entrance panels to be installed. New footings required.
- 2 new fascia tablets 840mm high to be installed with brand logo and Honda word-mark on the left and dealer name on the right.
- New wall-mounted, illuminated Honda logo panel 1400 x 1400 mm to be installed on side facade. Services required.
- Make good existing metal facades and professionally spray paint RAL 9006 Metallic finish.
- Brick facade to be rendered smooth and painted RAL 7004. Retaining the existing brick facade is not acceptable.
- Should the building be re-clad, Kingspan Microrib cladding in RAL 9006 proposed.
- New glazing proposed. To be frameless or frames to be RAL 9007.

Honda approved signage supplier to confirm specifications.

As confirmed by Merson on 21/07/2021, the illumination of signage does not exceed 500 candela per sign. Approx. 625 nano meters for the red LED used.

Index	Date	Revision	Note
A	06.2021	Layout adjusted to match updated architect's drawings.	NO DIMENSIONS ARE TO BE SCALED FROM THIS DRAWING. THE CONTRACTOR / MANUFACTURER IS RESPONSIBLE FOR CHECKING ALL DIMENSIONS AND QUERYING ANY DISCREPANCIES. THIS DRAWING IS THE PROPERTY OF BISSET ADAMS LTD. COPYRIGHT IS RESERVED BY THEM AND THE DRAWING IS ISSUED ON CONDITION THAT IT IS NOT COPIED, REPRODUCED, RETAINED OR DISCLOSED TO ANY UNAUTHORISED PERSON, EITHER WHOLLY OR IN PART, WITHOUT WRITTEN CONSENT.
B	01.07.2021	Minor internal + external changes as per dealer's request	
E	22.07.2021	Illumination info for external signage added.	



Client:	Honda		
Project:	Youles, Manchester		
Drawing:	Exterior Proposal		
Scale:	1:50, 1:400 @ A1	Status:	Design Intent
Date:	22.07.2021	LW / SJS	
Project Number:	HO025_1136	6a	E

+44(0)20 7250 0440
www.bissetadams.com
info@bissetadams.com
The Cube Building
17-21 Wenlock Road
London N1 7GT

**BISSET
ADAMS**