EXISTING REAR
ELEVATION @ 1:100

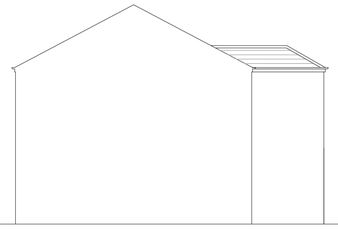

EXISTING SIDE
ELEVATION @ 1:100

EXISTING REAR
ELEVATION @ 1:100

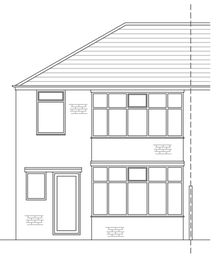

EXISTING FRONT
ELEVATION @ 1:100

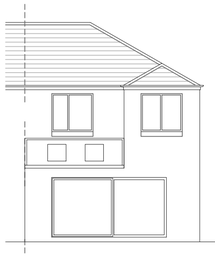

PROPOSED REAR
ELEVATION @ 1:100

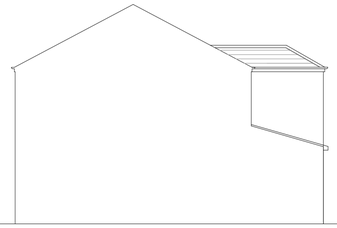

PROPOSED SIDE
ELEVATION @ 1:100

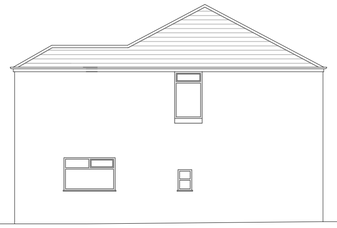

PROPOSED REAR
ELEVATION @ 1:100

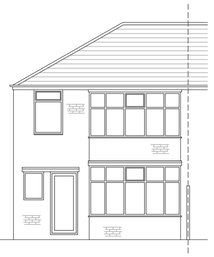

PROPOSED FRONT
ELEVATION @ 1:100

Ordnance Survey, (c) Crown Copyright 2021. All rights reserved. Licence number 100022432

Location Plan @ 1:1250

N

© this drawing and the building works depicted are the copyright of **DEN** and may not be reproduced or amended except by written permission. no liability will be accepted for amendments made by other persons.

all dimensions to be checked on site and architect notified of any discrepancies prior to commencement.
do not scale.

notes:

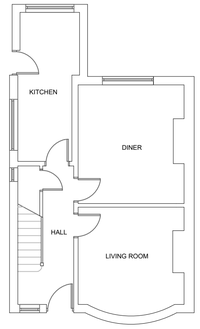

EXISTING GROUND FLOOR
PLAN @ 1:100

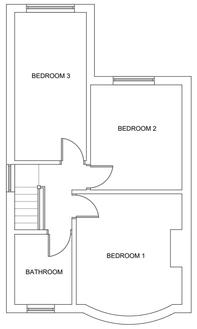

EXISTING FIRST FLOOR
PLAN @ 1:100

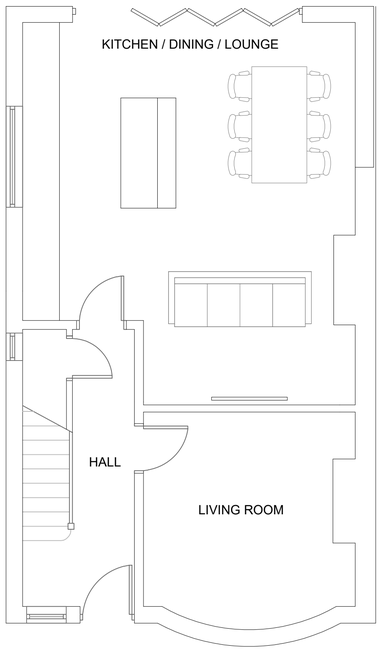

PROPOSED GROUND FLOOR PLAN @ 1:50

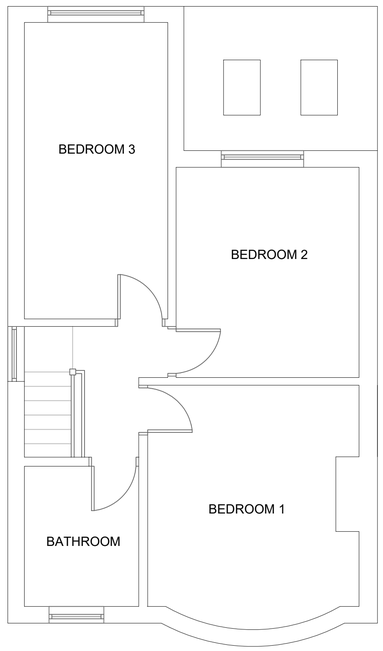

PROPOSED FIRST FLOOR PLAN @ 1:50

Site Plan @ 1:200

0mm 1000 2000 3000 4000 5000
Scale 1:50

0mm 10000 20000 30000 40000 50000 60000 70000
Scale 1:1250

0mm 5000 10000 15000
Scale 1:250

0mm 1000 2000 3000 4000 5000
Scale 1:100

rev:	date:	comment(s):	name:	check:
a	14.06.21	PLANNERS COMMENTS ADDED	DAD	DAD

DEN Architectural Design Consultants
david@dendesigns.co.uk
dendesigns.co.uk

status: APPROVAL

client: KATE DENNIGAN

job: 86 STEPHENS ROAD, WITHINGTON

title: EXISTING / PROPOSED LAYOUTS

drawn: DD date: MAY 2021 scale : 1:100@a3

job no: 425 drg no: RESI-01 Rev A

DEN DESIGNS - BROADOAK LANE - MOBBERLEY - CHESHIRE - WA16 6JT
T: **+44 (0)7469 878 461** E: david@dendesigns.co.uk