
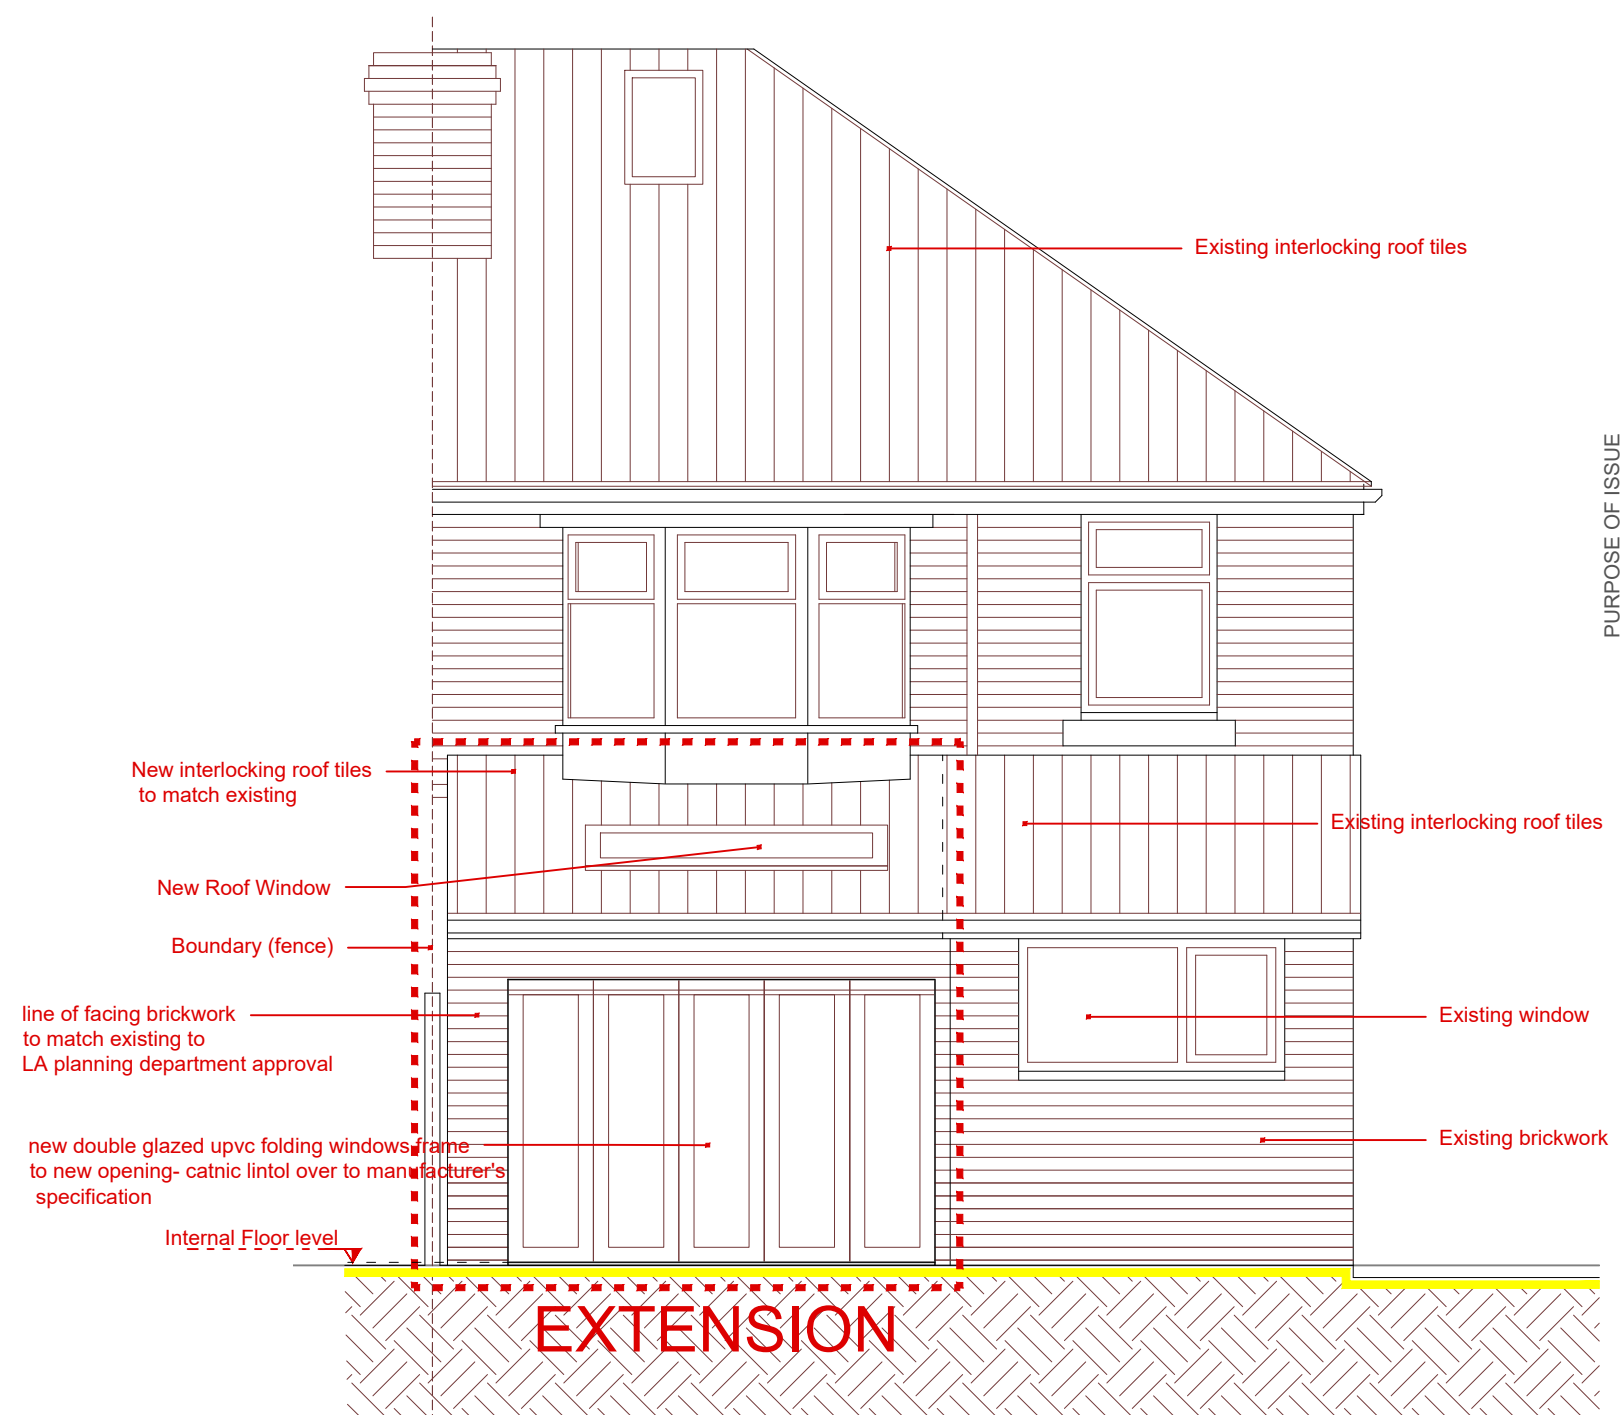


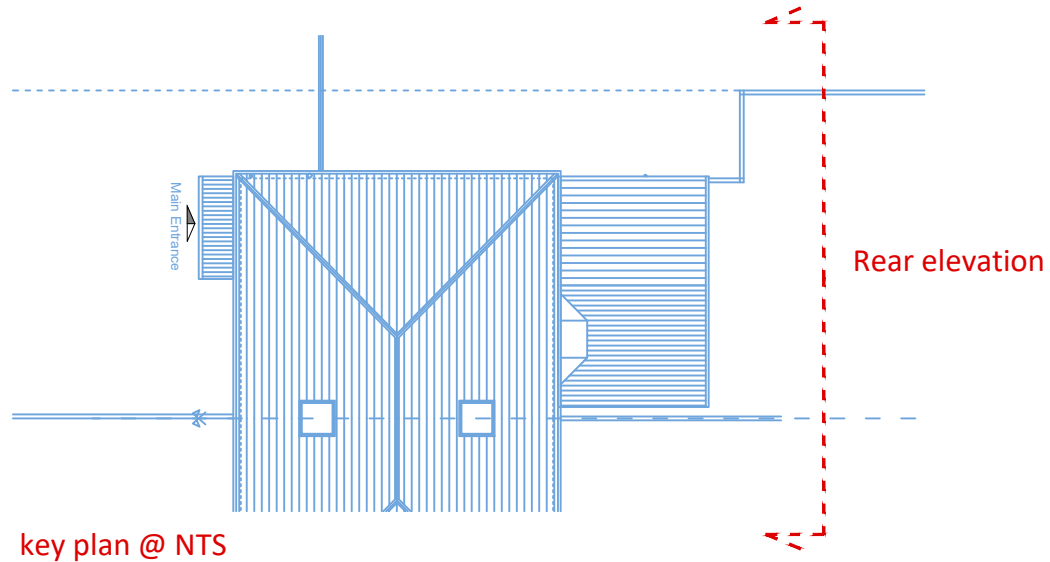

Proposed Rear Elevation @ 1:50 79 Heaton Road, Manchester