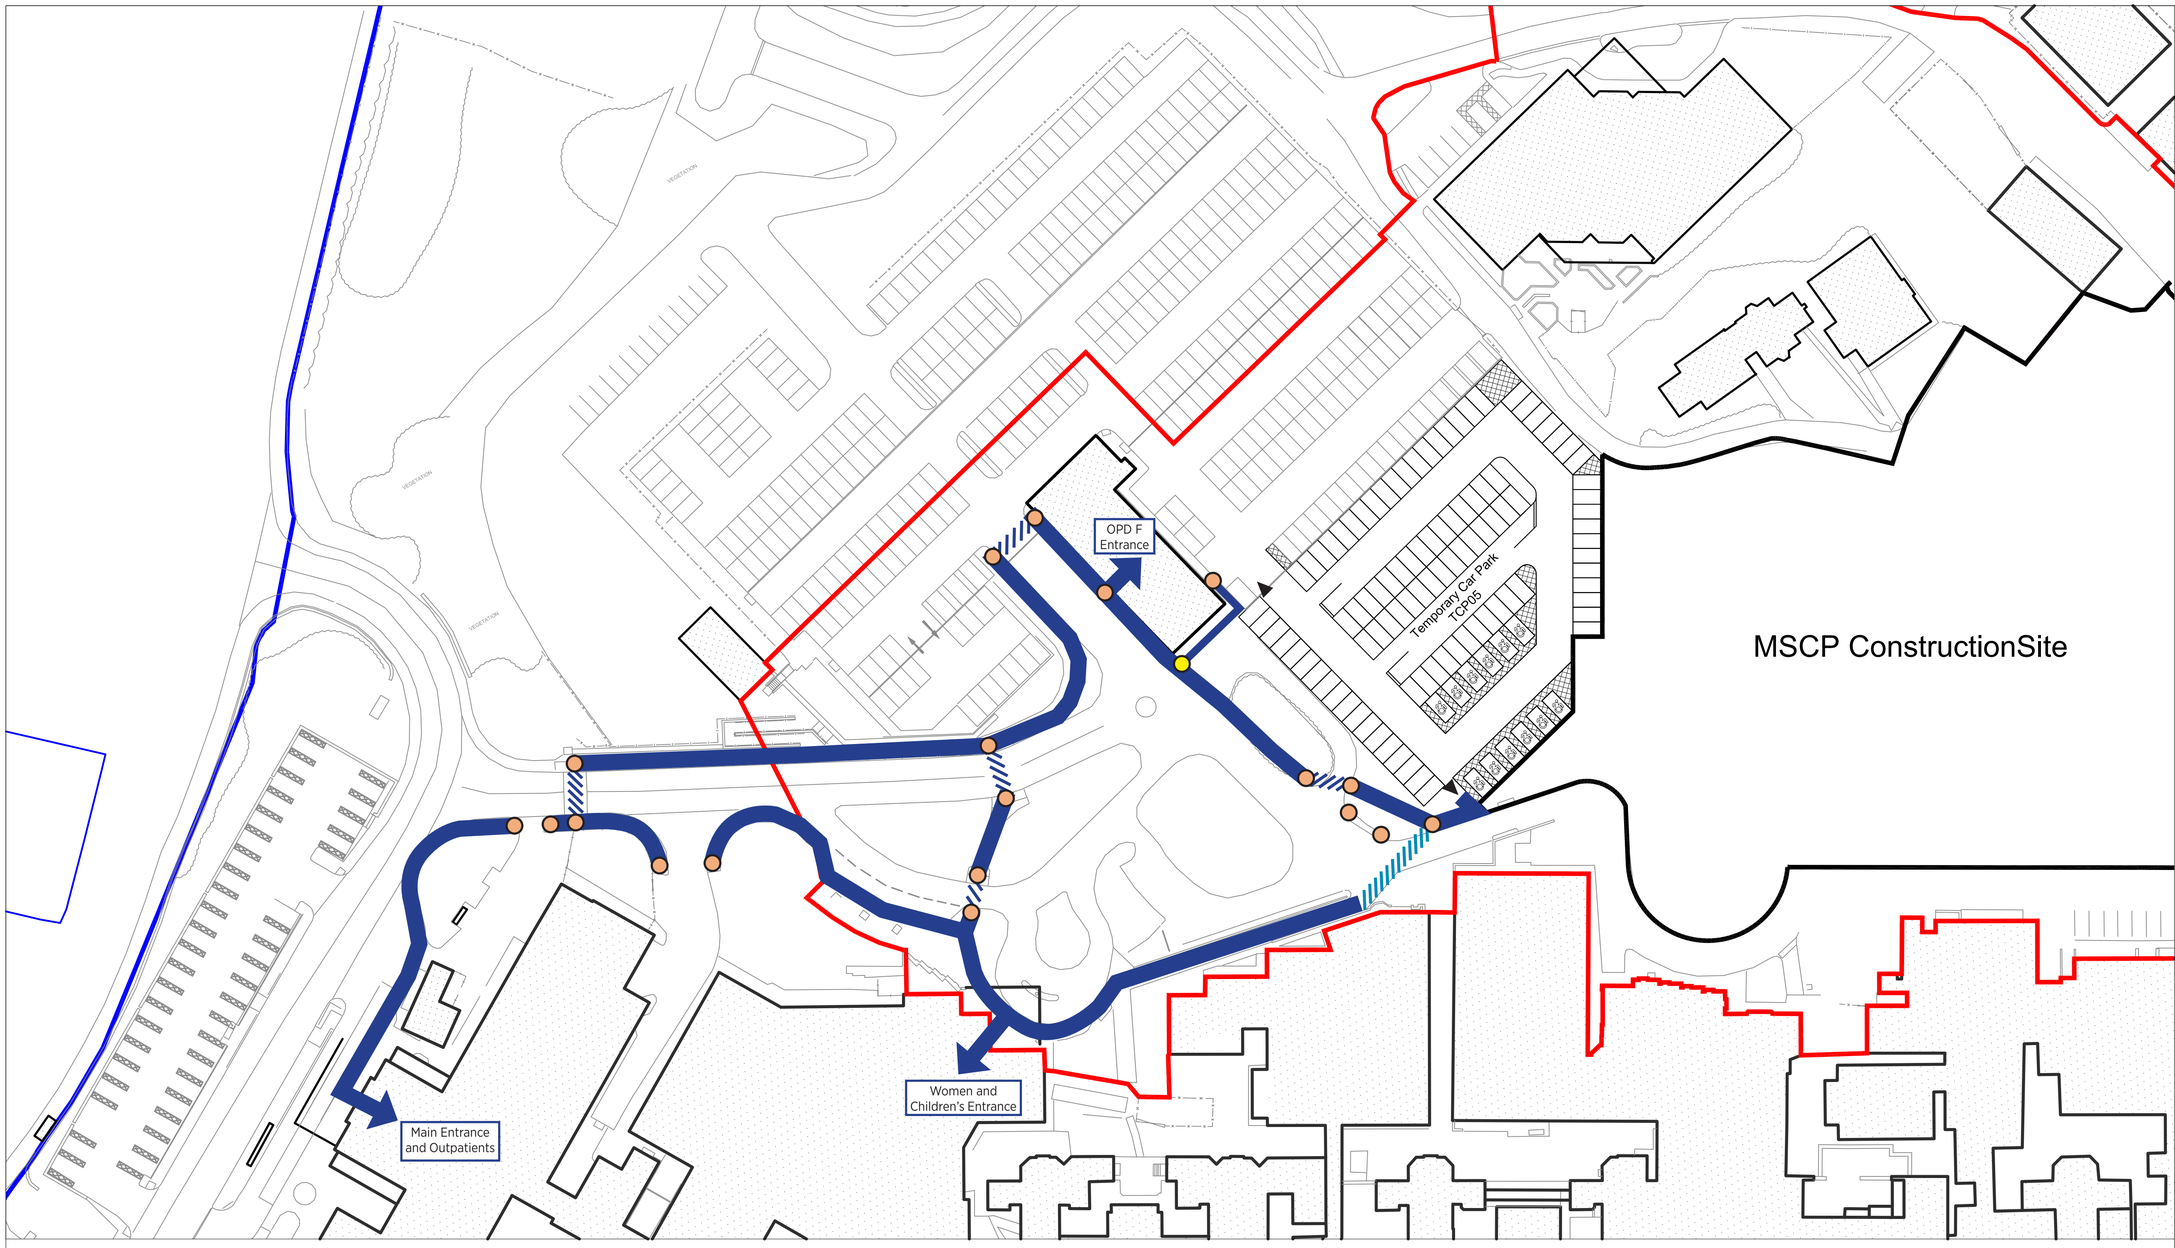


TCP05 - Routes from car park to wider site and associated proposed improvement works

LEGEND:

- Existing pedestrian route
- Existing pedestrian crossing
- Pedestrian Route Improvements
  [Painted markings to denote pedestrian route crossing point - not formal crossing]
- TCP05 pedestrian entry/exit points
- Proposed drop kerb
- Existing drop kerb

Additional wayfinding / signage to be reviewed with the Trust

A1

© COPYRIGHT
The copyright in this drawing is vested in Sheppard Robson and no license or assignment of any kind has been, or is, granted to any third party whether by provision of copies or originals or otherwise unless agreed in writing.

DO NOT SCALE FROM THIS DRAWING
The contractor shall check and verify all dimensions on site and report any discrepancies in writing to Sheppard Robson before proceeding work


FOR ELECTRONIC DATA ISSUE
Electronic Data / drawings are issued as "read only" and should not be interrogated for measurement. All dimensions and levels should read, only from those values stated in test, on the drawing.

Key:

- Planning Site Boundary
- NMGH Ownership Boundary

N

KEYPLAN

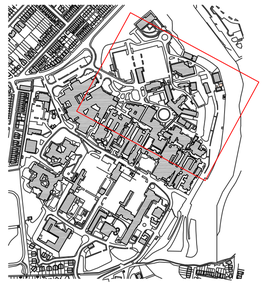

P01	First Issue	16/06/21	SS	DB
P02	Issued to discharge planning condition 25	25/06/21	SS	DB

NHS
Manchester University
NHS Foundation Trust

SHEPPARD ROBSON
77 Parkway Camden Town London NW1 7PU
T: +44 (0)20 7504 1700 E: london@sheppardrobson.com

PROJECT
North Manchester General Hospital

TITLE
Proposed Pedestrian Route Improvement Works - TCP05

STATUS	PURPOSE OF ISSUE
S2	For Planning

DRAWN BY	CHECKED BY	DATE
SS	DB	02/06/21

SCALE (@A1)	PROJECT NUMBER
1:500	6512

FILE DRAWING NUMBER	REV.
20200-SRA-INZ-XX-DR-A-0022	P02