

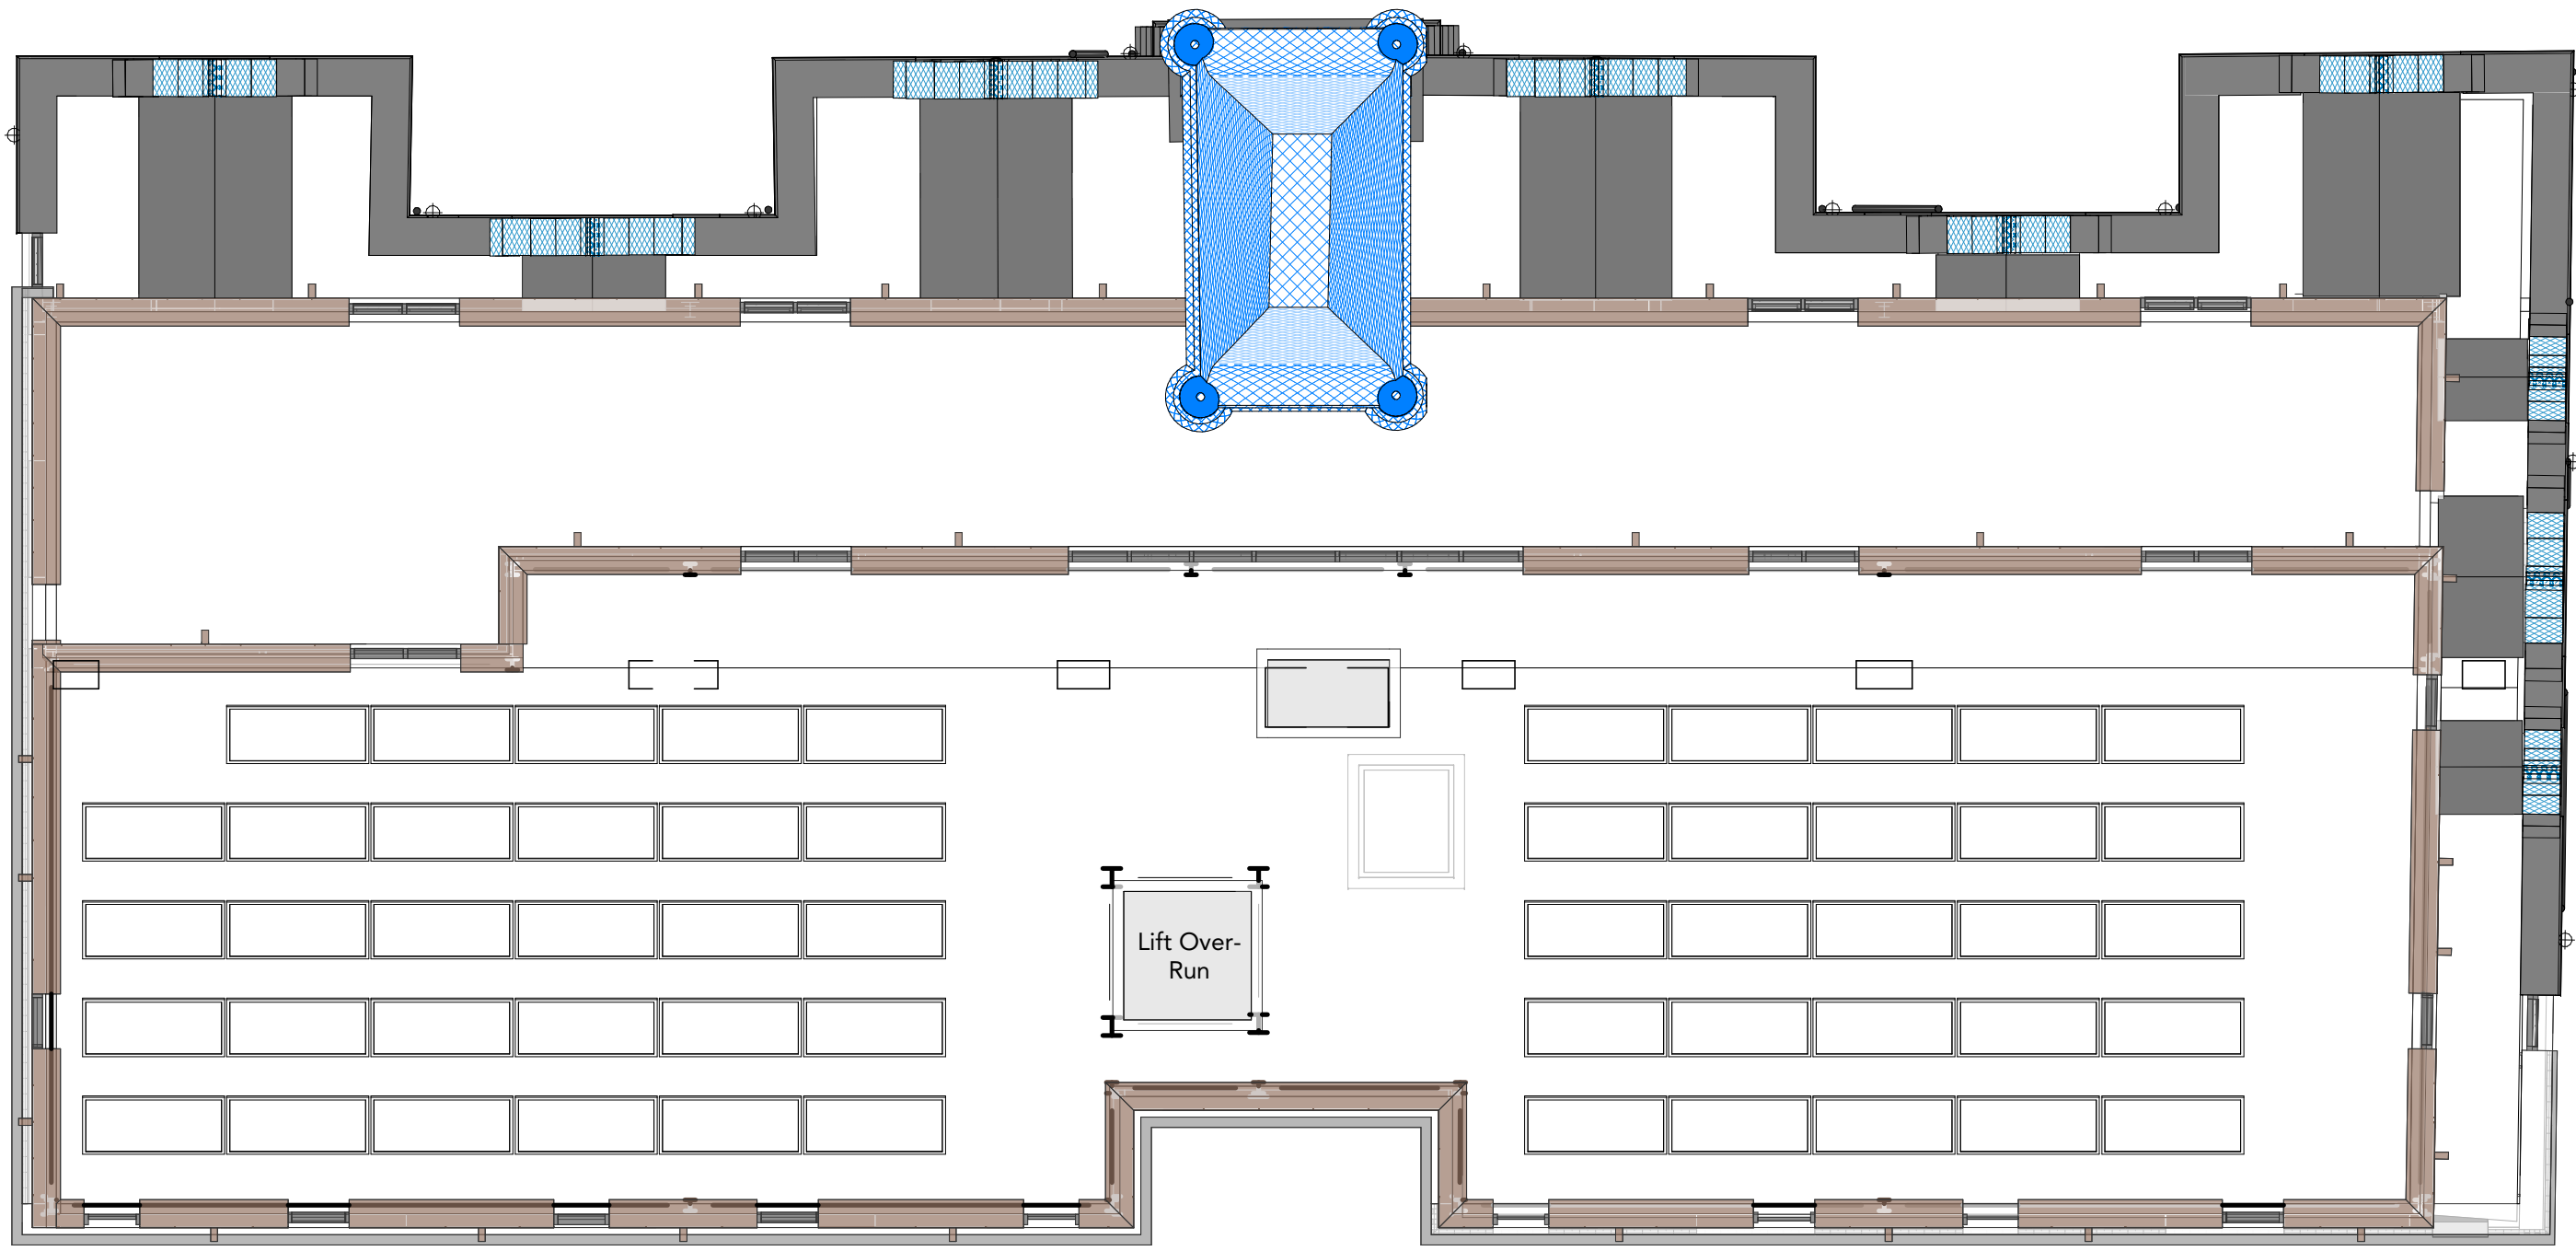


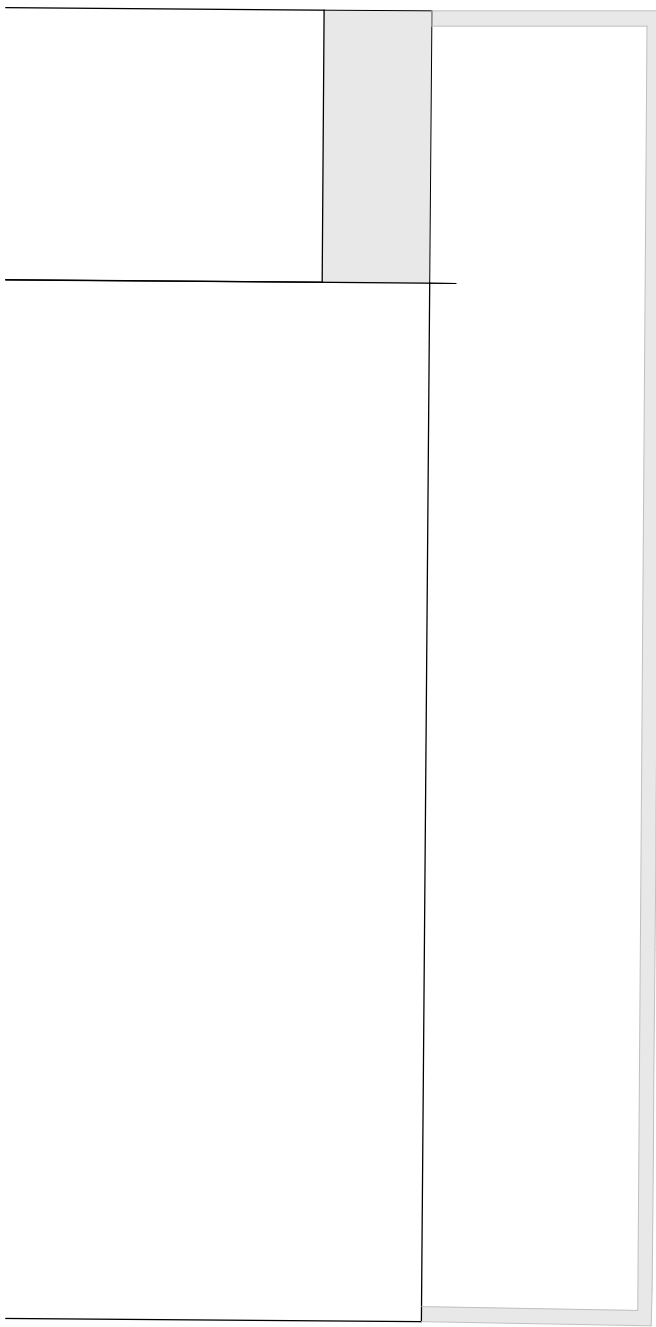

Note:  
Do Not Scale from this drawing.  
Dimensions are to be checked on site.  
If in doubt please ask.

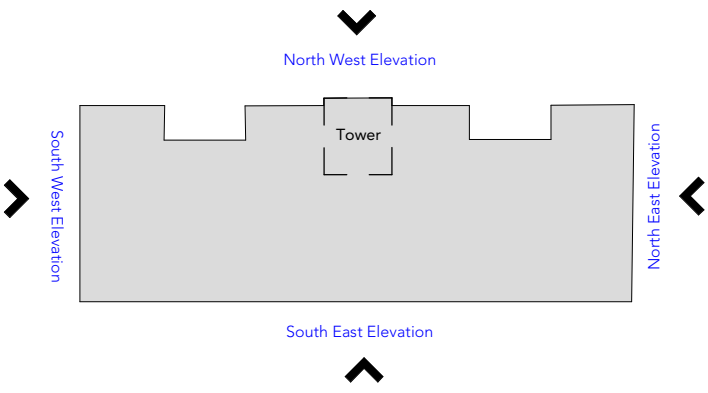

**Please Note:**  
Survey information contained within this drawing has been created by Third Parties. All survey information issued in good faith. Buttress will not be held responsible for any inaccuracies identified.

**Intervention Key:**

-  Existing windows to be carefully removed and replaced with double glazed aluminium slim profiled framed windows
-  Replace with new to match existing or stored material where possible. (Refer to pallets survey & drawing (20) 002. All new windows to be aluminium slim profiled framed
-  Demolition/ Removal
-  Retain or reinstate/Repair existing masonry
-  New Build

|    |            |                                      |
|----|------------|--------------------------------------|
| P2 | 09.07.2021 | Planning Issue - Roof lights omitted |
| P1 | 29.04.2021 | Planning Issue                       |
| P0 | 15.04.2021 | Preliminary Issue                    |

| Rev | Date | Ints | Details |
|-----|------|------|---------|
|-----|------|------|---------|

© The moral rights of the author are hereby asserted.  
This drawing and design is the sole property of Buttress Ltd and must not be reproduced without permission.  
Buttress Ltd is Registered in England and Wales: 5363573

## Buttress

41 Bengal Street  
Manchester  
M4 6AF

T 0161 236 3303  
E contact@buttress.net  
W www.buttress.net

|               |                             |
|---------------|-----------------------------|
| Project Title | Ancoats Dispensary          |
| Client        | Great Places Housing Group  |
| Location      | Ancoats, Greater Manchester |

|             |                                 |
|-------------|---------------------------------|
| Drawing ref | Proposed Roof Intervention Plan |
|-------------|---------------------------------|

|         |                     |                 |              |
|---------|---------------------|-----------------|--------------|
| Date    | 09/07/2021 13:09:35 | Scale           | As indicated |
| Checker | AH                  | Orig Paper Size | A1           |

|         |      |        |          |
|---------|------|--------|----------|
| Job No: | 8803 | Status | PLANNING |
|---------|------|--------|----------|

Project: Origin: Zone: Level: Type: Disc: Number: Rev:

8803-BA-XX-R0-DR-A-(04)207- P2

