


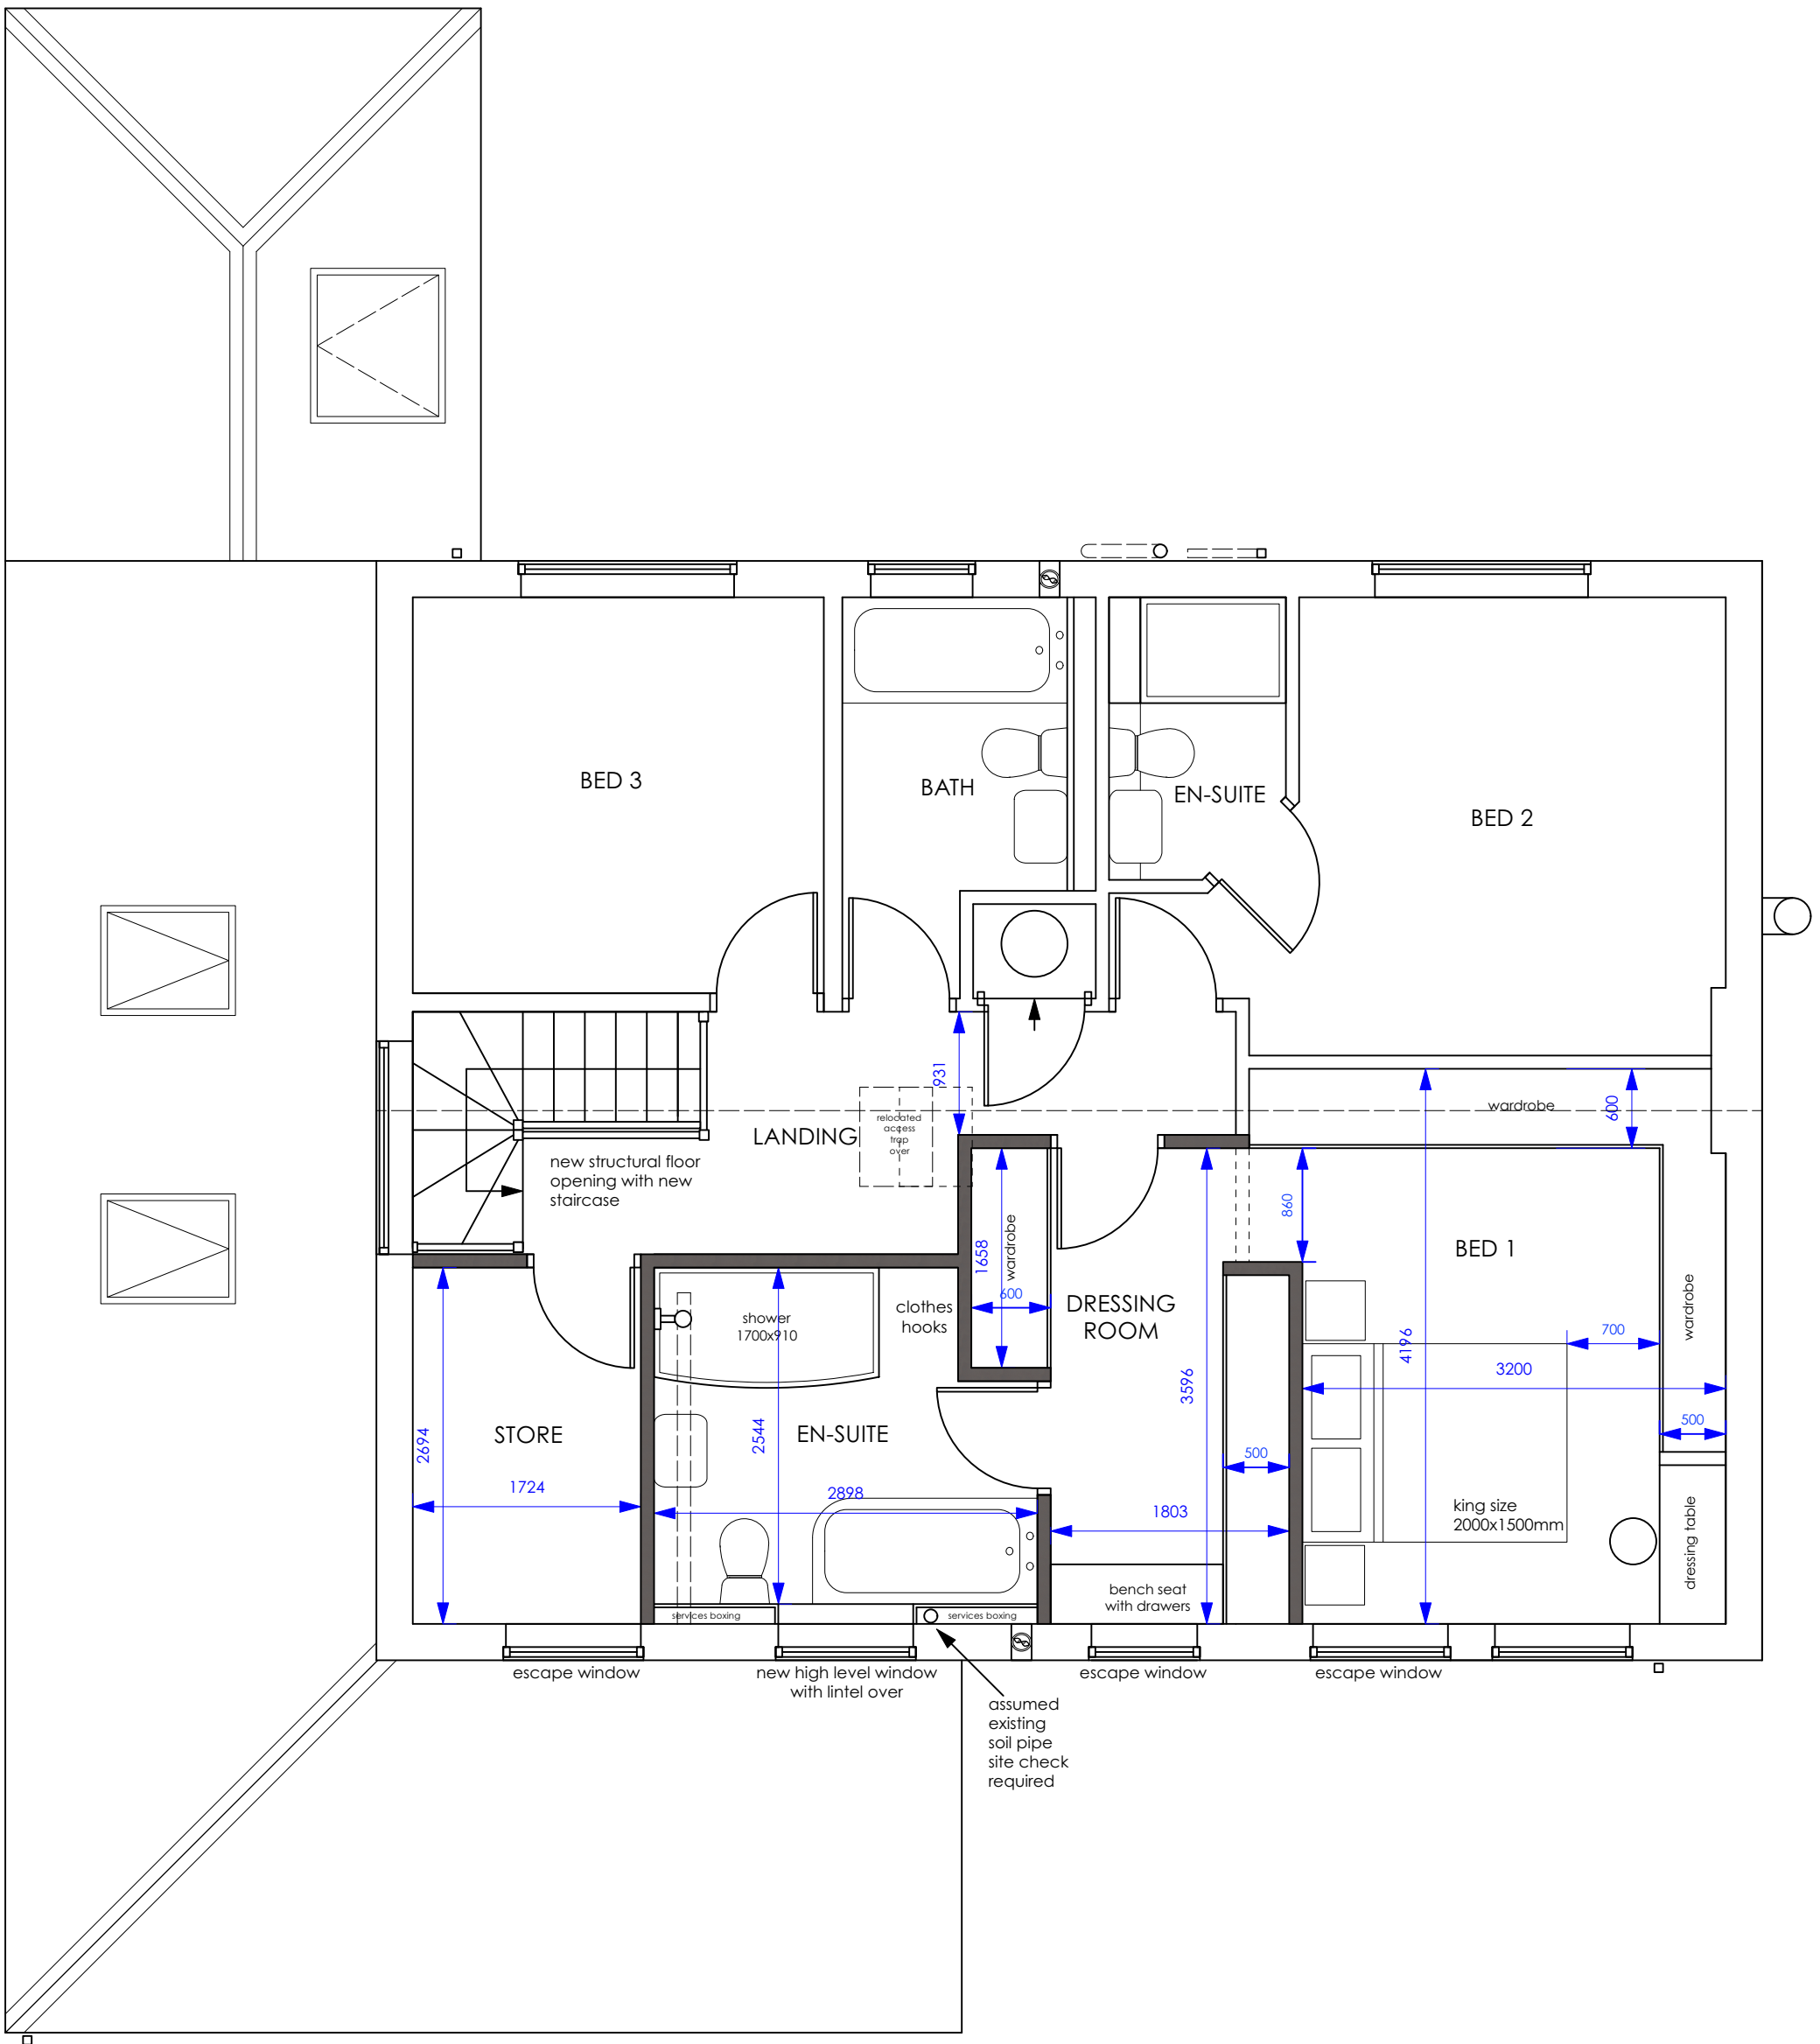

REV B
Client revisions

REV A
Client revisions

project

Drawing

drawing no

MK21/03B

50 @ A1

date

own by

WJM

A copyright in all drawings, specifications and documents prepared by designer and in the work executed from them shall remain the property of the designer. Do not scale from the drawing. Work to figured dimensions. All dimensions on site in the event of discrepancy refer to the designer.

