



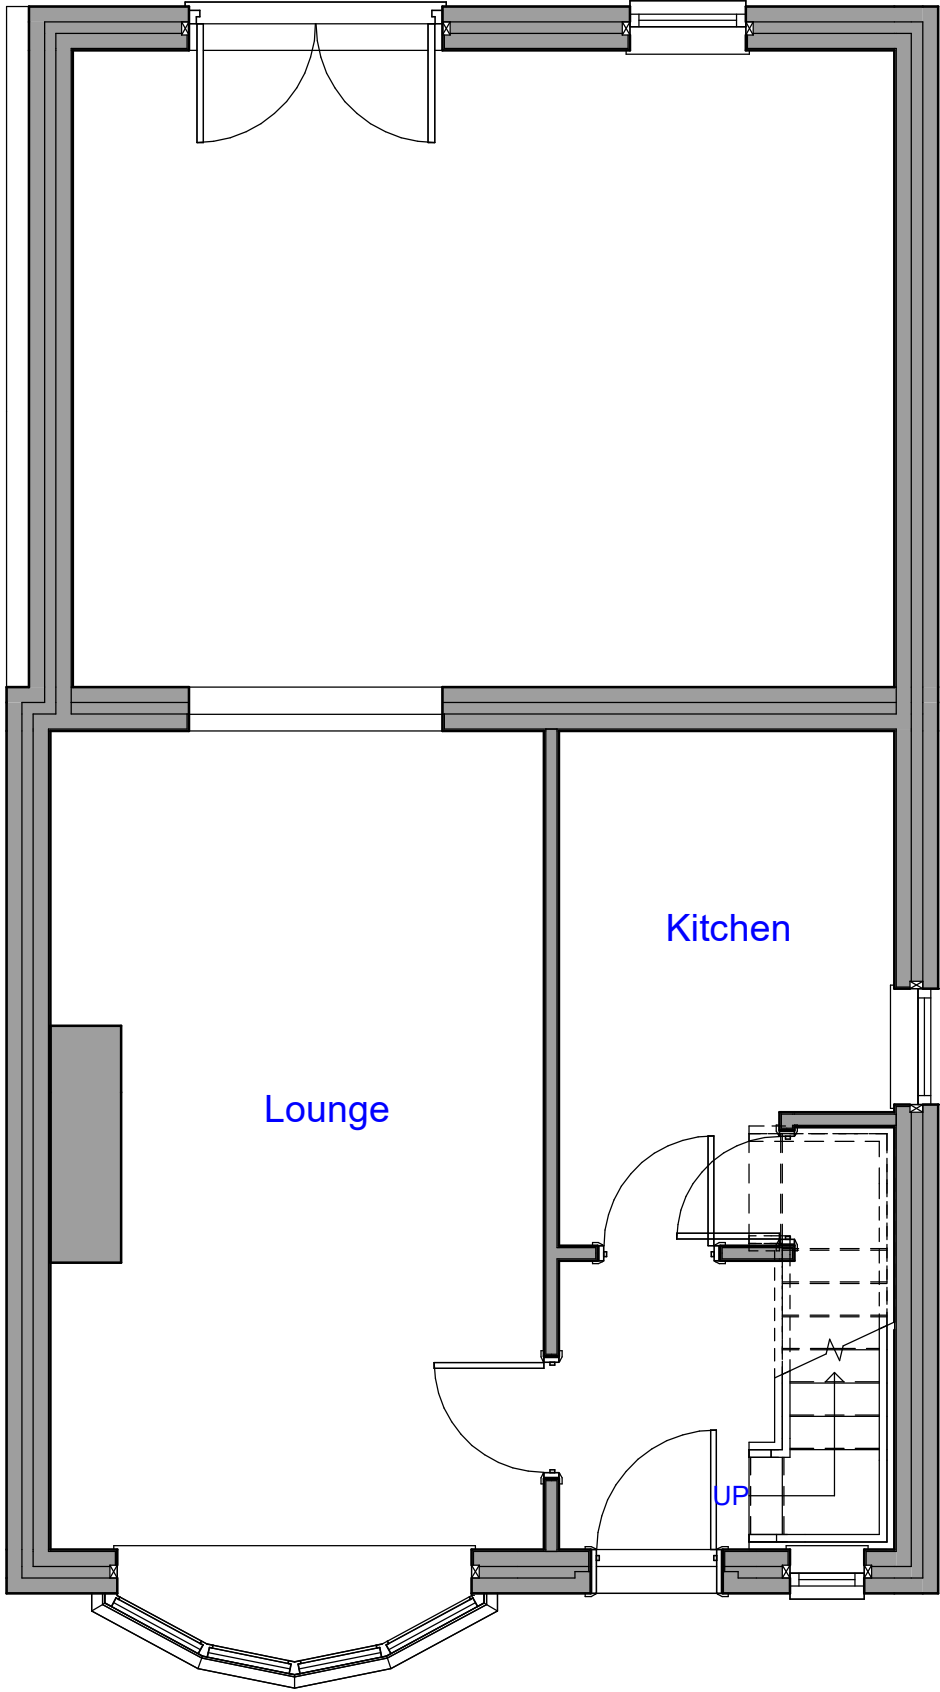

1 **Ground Floor Proposed**
1 : 50

This drawing is the copyright of LDM Deisgn.
All dimensions to be checked on site.
Do not scale.
All levels to be checked on site and refer to Ordnance
Survey Datum Newlyn unless alternative datum given.
All errors and omissions to be reported to the Architect
prior to commencement.
This drawing must be read in conjunction with the relevant
specification clauses.
This drawing must not be used on site unless issued for
construction.

2 **First Floor Proposed**
1 : 50

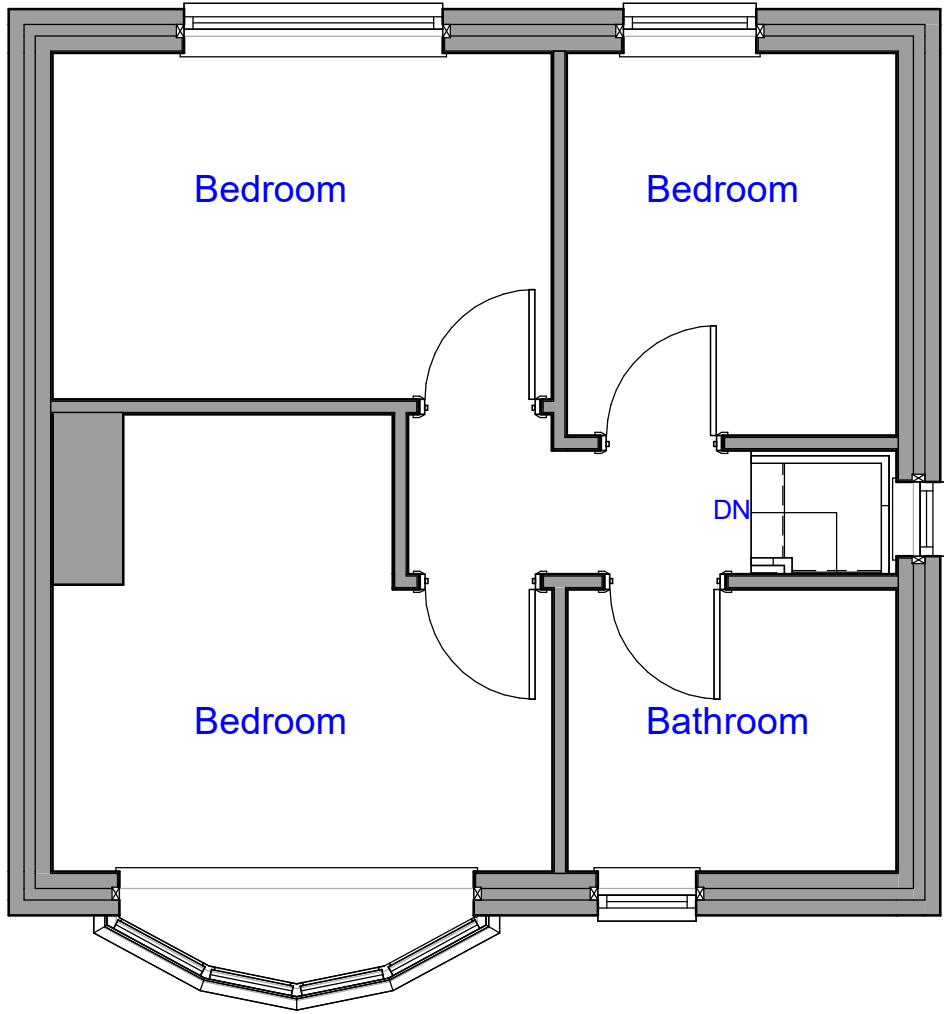

LDM Design

PROJECT	43 Northerly Crescent, Manchester, M40 0JW			
SHEET	CLIENT Anh Hoang Pham			
	Scale (@ A3)		1 : 50	
	Drawn by JG		DRAWING NUMBER PS132	REV
	Checked by ST			
Proposed Layout Plan				