



01-P-Elevation

1 : 100

Roof tiles to match existing →



02-P-Elevation

1 : 100

0m 1m 2m 3m 4m 5m

VISUAL SCALE 1:100 @ A3

Proposed

Existing




03-P-Elevation

1 : 100

French Balcony Door

Matching multi coloured brick

3 Panel Sliding Door

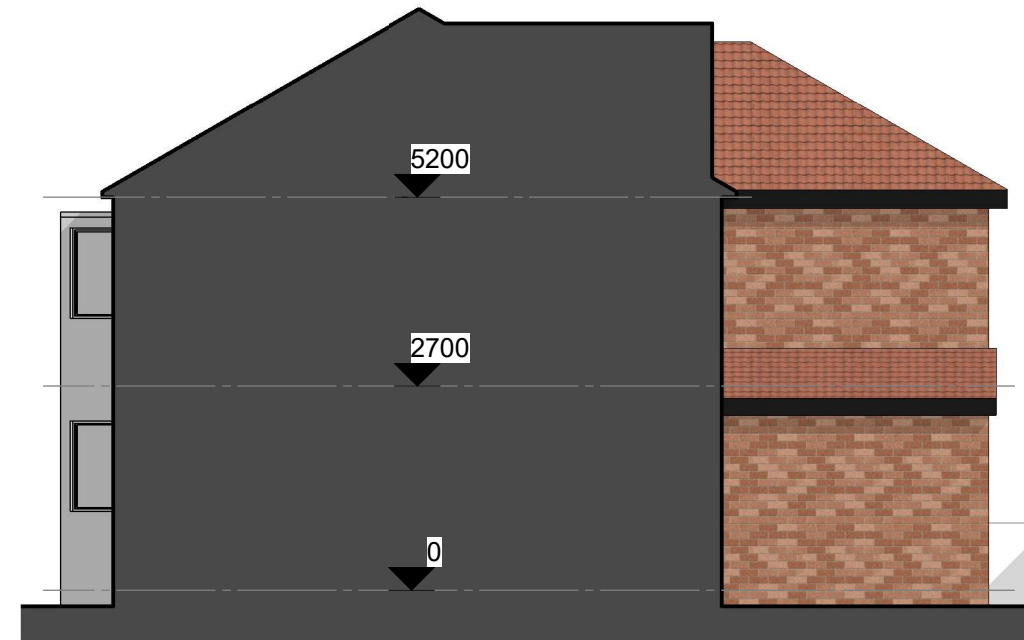

04-P-Elevation

1 : 100

5200

2700

0

COPYRIGHT © ALL RIGHTS RESERVED BY VIKAS ALYAS LTD. DO NOT SCALE FROM DRAWING. DRAWING INDICATES DESIGN INTENT ONLY. REPORT ANY DISCREPANCIES TO CLIENT / VA LTD. NOT TO BE USED FOR CONSTRUCTION UNLESS STATED SO. TO BE READ IN CONJUNCTION WITH OTHER DRAWINGS OR SPECIFICATION WHERE PROVIDED.

No.	Description	Date
P1	Issue to Planning	20.05.2021
P2	Update to planning concern	17.07.2021

PROJECT Two Storey Extension to rear and side		ADDRESS 38 Cliffdale Drive, Crumpsall, Manchester M8 4QF		CLIENT Mr Adnan Azeem		
		SHEET Proposed Elevations		Date 17.04.2021	Project number 1104	Scale (@ A3) 1 : 100
Drawn by VA	DRAWING NUMBER A105			REV P2		
Checked by VA						
Manchester City Council	PURPOSE OF ISSUE Planning					