




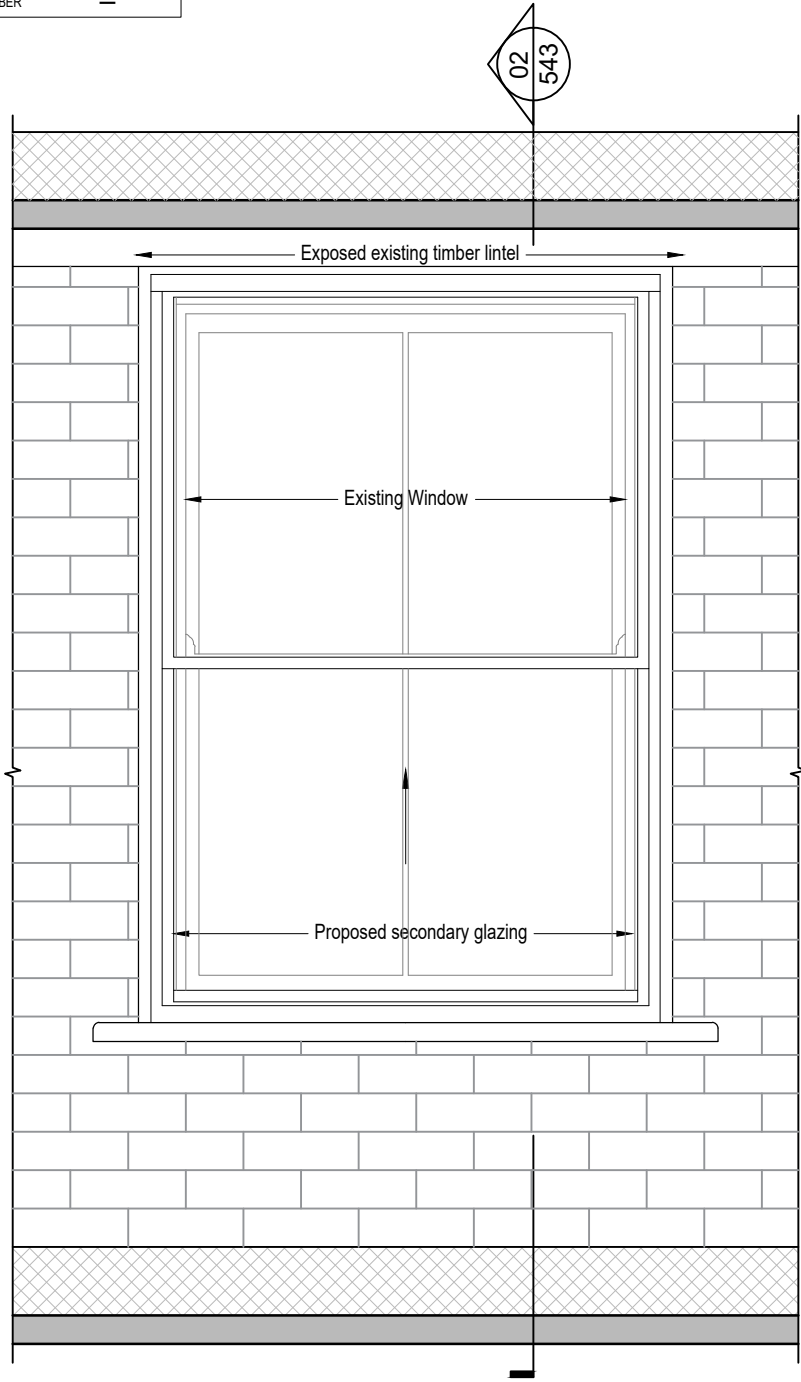


01: Bloom Street Proposed Typical Window Elevation
Scale: 1:20 @ A2

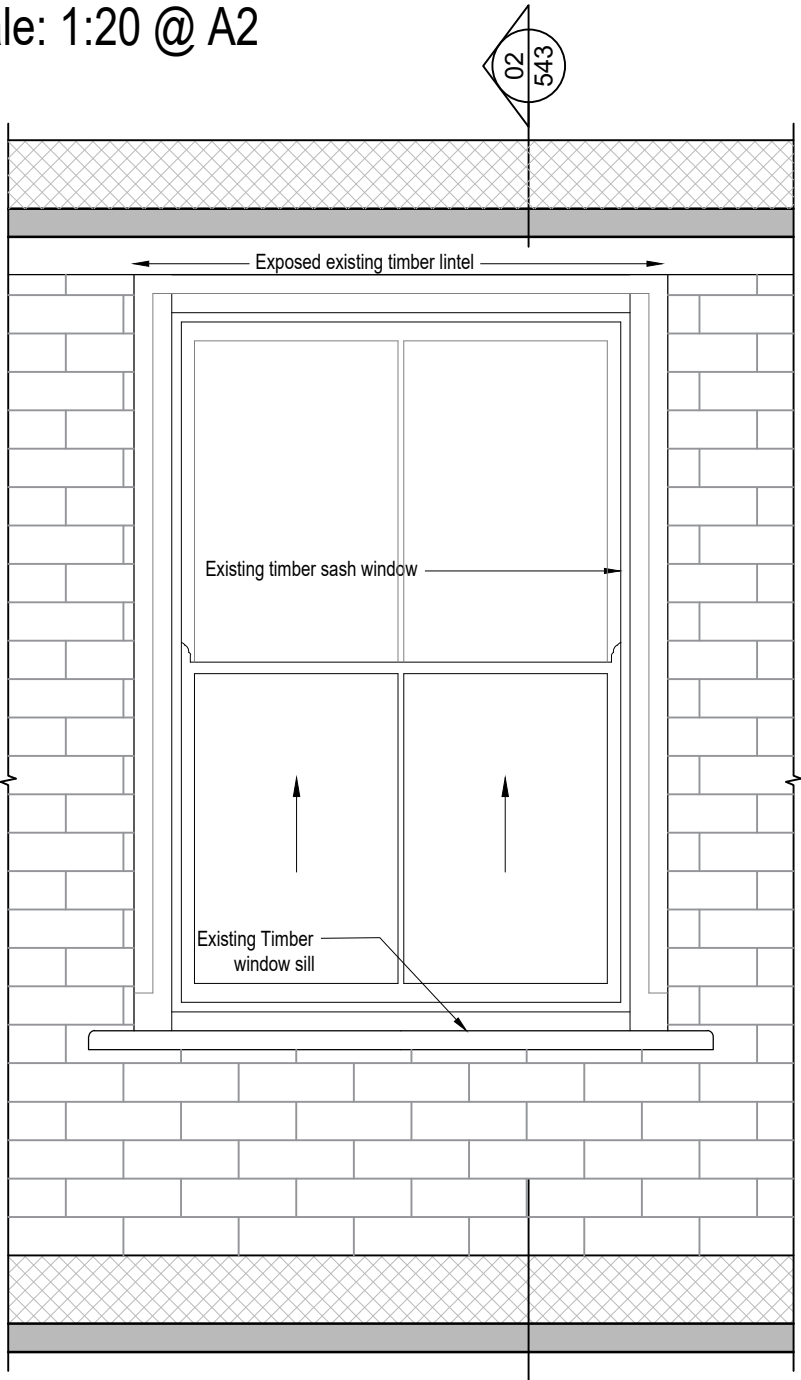


07: Bloom Street Existing Typical Window Elevation
Scale: 1:20 @ A2

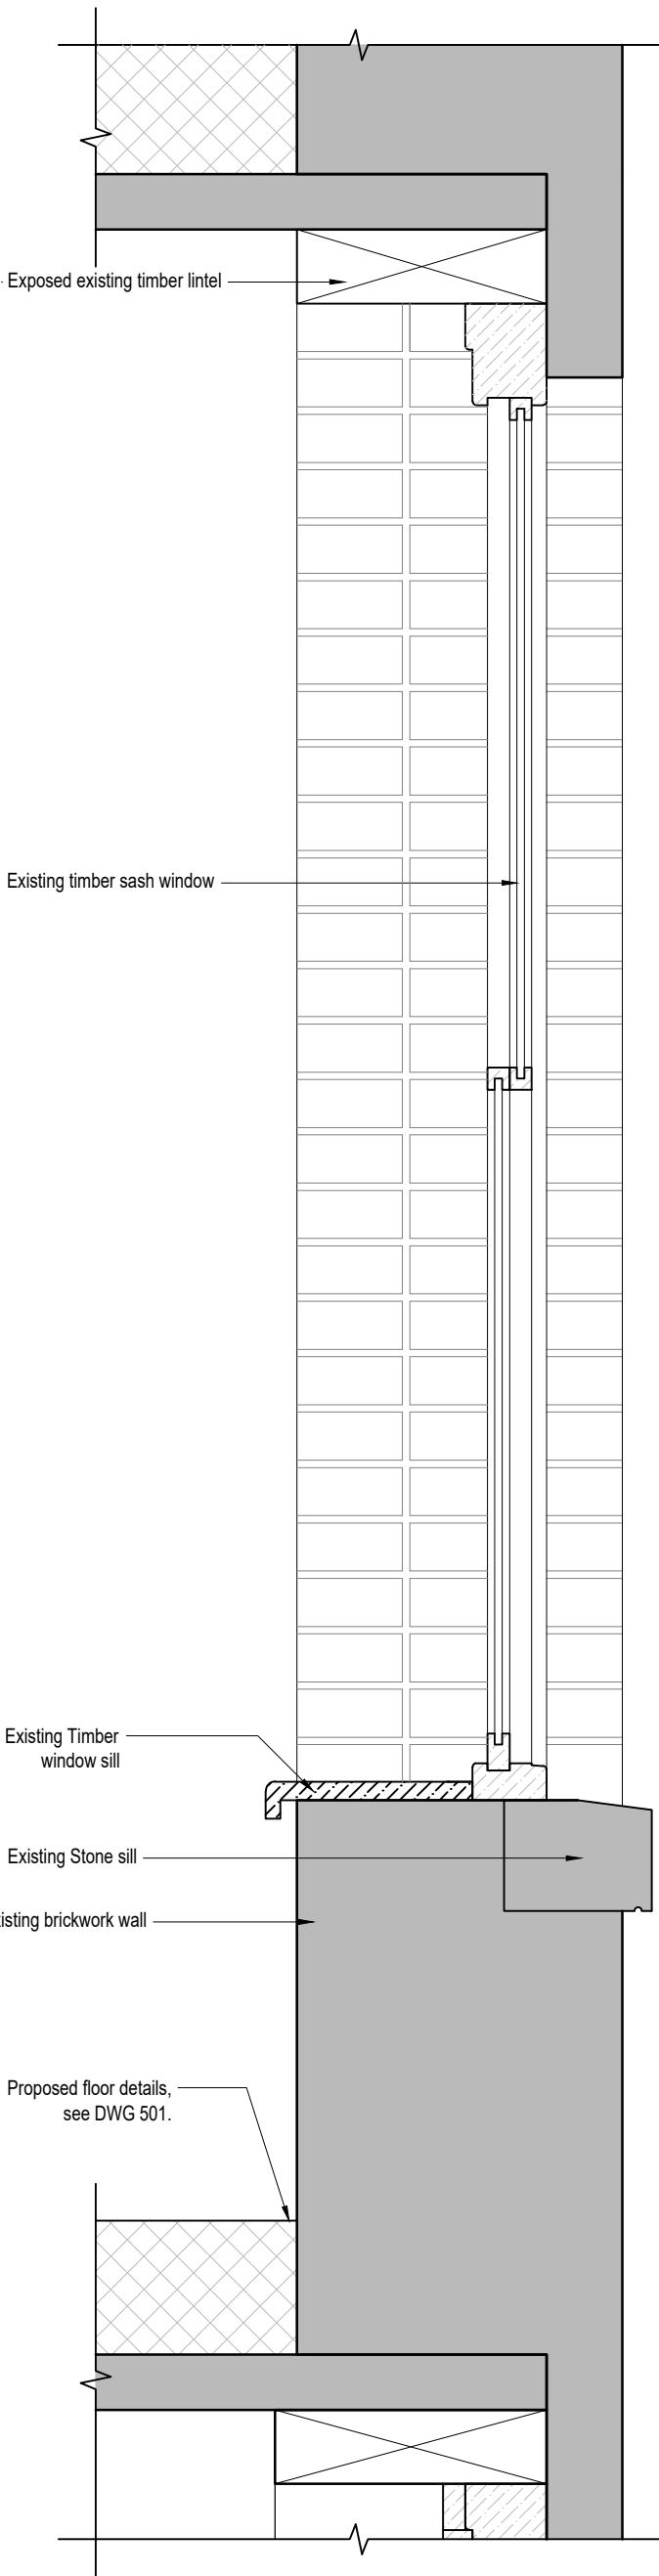


06: Bloom Street Existing Typical Window Section
Scale: 1:10 @ A2

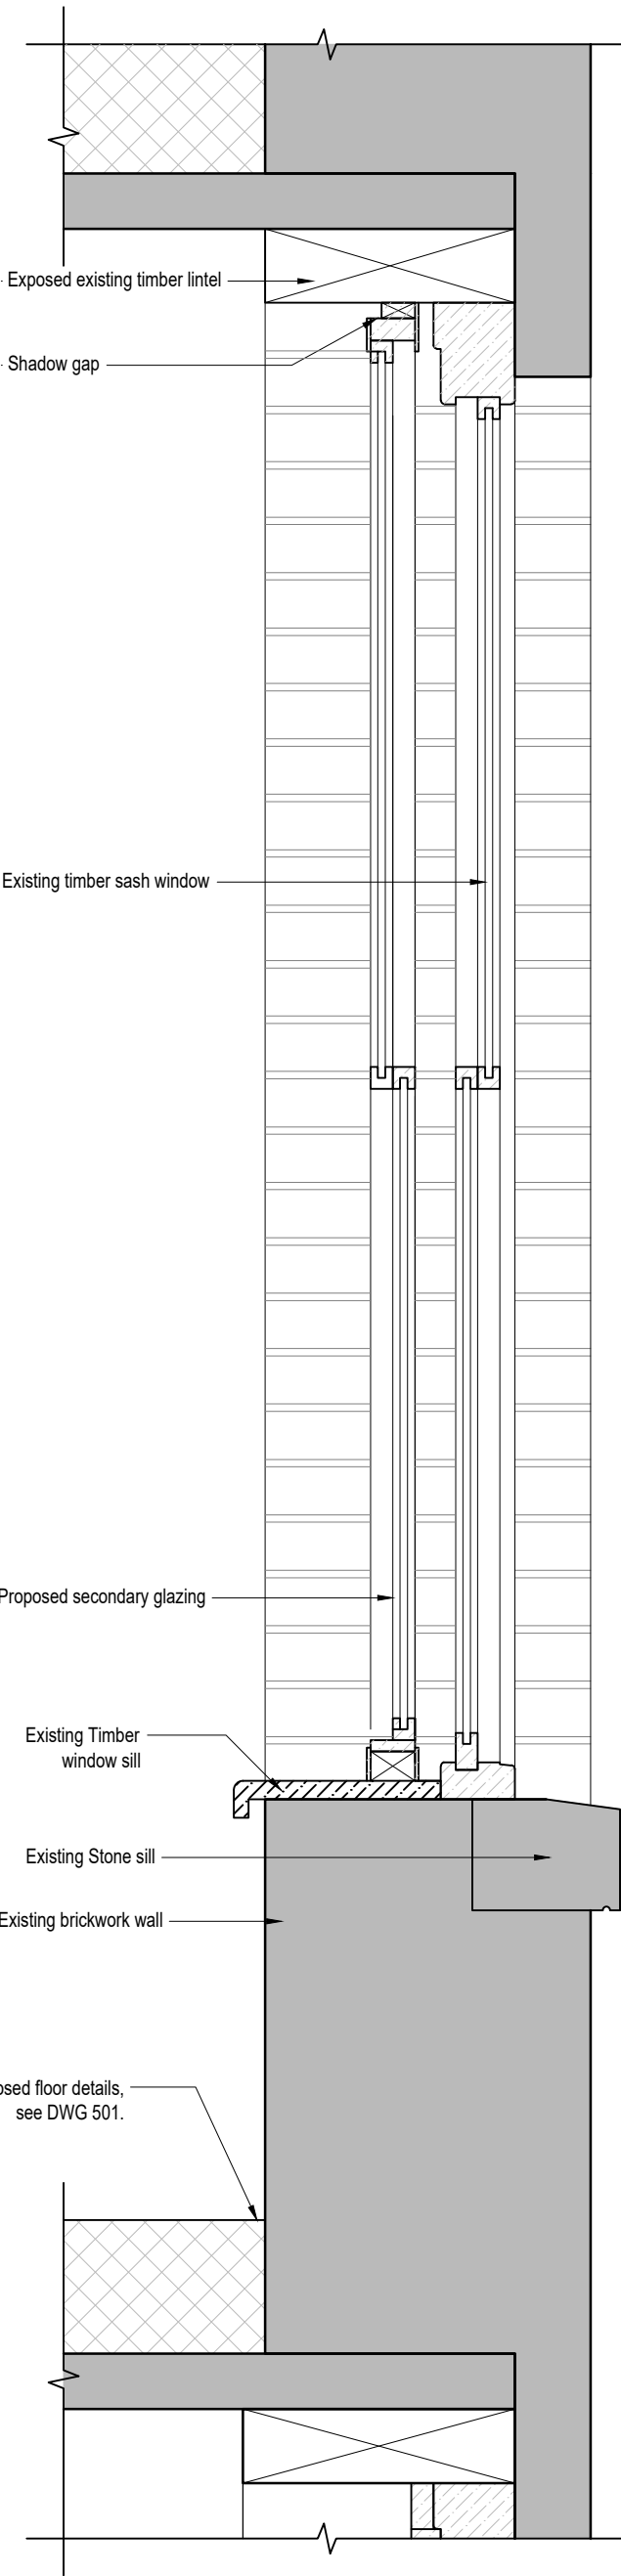

02: Bloom Street Proposed Typical Window Section
Scale: 1:10 @ A2

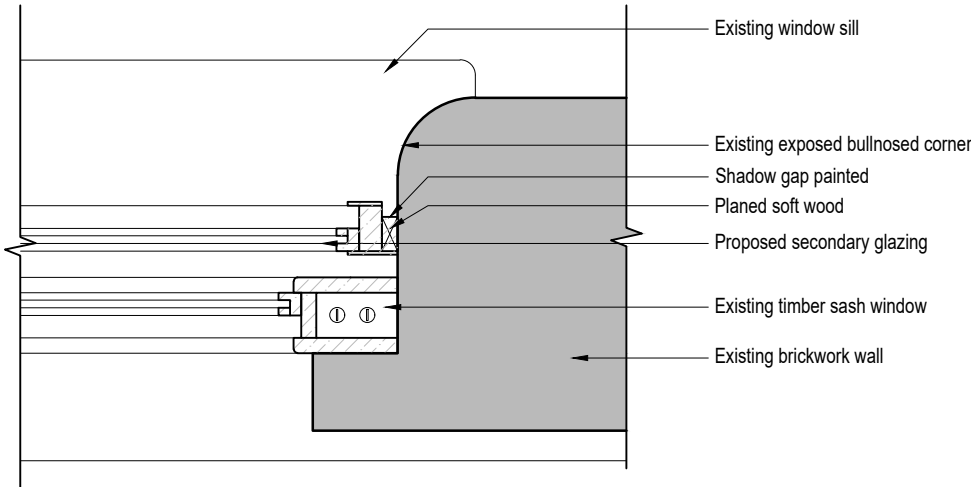

03: Bloom Street Proposed Window.
Typical Plan Detail with Exposed Bricks
Scale: 1:10 @ A2

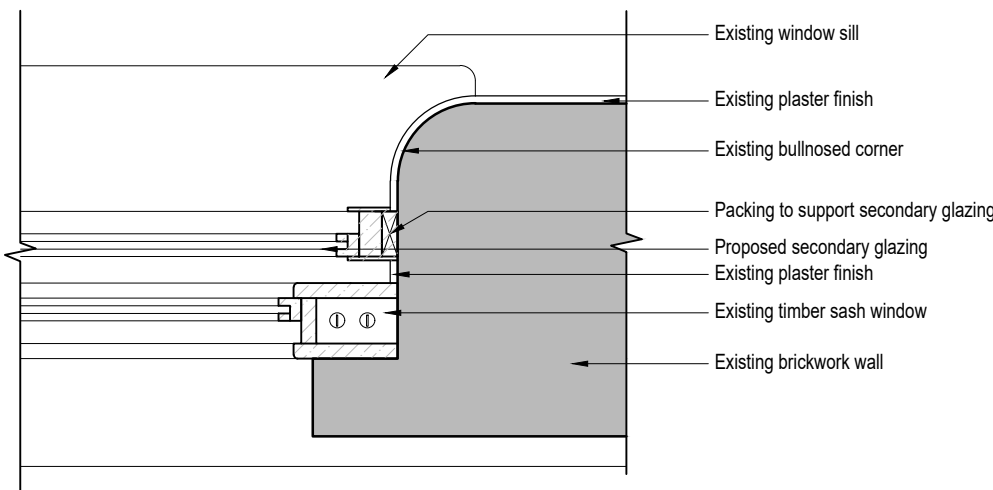

04: Bloom Street Proposed Window.
Plan Detail with existing finish
Scale: 1:10 @ A2

Notes
Existing sash windows to be refurbished, weight and sash cord to be replaced if it's needed.
Some of the windows have been modified, and will be restored to fit original appearance.
Proposed secondary glazing to be matt finish in dark gray and fixed over a packing sealed with mastic.
All the original sills will be restored.

There are three different windows proposed due to the the emplacement.
Original exposed bricks, original plaster and places where modern plaster or traces of it have been founded in which a new insulated plaster will be installed. See proposed external wall finishes plans.

For more windows details, see windows schedule.

GENERAL NOTES

1. ALL DIMENSIONS ARE IN MILLIMETRES UNLESS OTHERWISE STATED
2. ALL LEVELS ARE IN METRES UNLESS OTHERWISE STATED
3. DIMENSIONS ARE NOT TO BE SCALED FROM THE DRAWING
4. ALL WORK TO BE CARRIED OUT IN ACCORDANCE WITH THE CURRENT EDITION OF THE BUILDING REGULATIONS 1991 (INCLUDING AMENDMENTS) AND ALL RELEVANT BRITISH STANDARDS/CODES OF PRACTICE
5. CONTRACTOR IS RESPONSIBLE FOR THE CORRECT SETTING OUT OF THE WORKS ON SITE, ALL DIMENSIONS TO BE CHECKED PRIOR TO FABRICATION OF MATERIALS
6. THIS DRAWING IS TO BE READ IN CONJUNCTION WITH ALL RELEVANT DRAWINGS AND SPECIFICATIONS

REFERENCE DRAWINGS

- 001 - SITE LOCATION PLAN
- 100 - EXISTING & PROPOSED PLANS
- 200 - EXISTING & PROPOSED SECTIONS & ELEVATIONS
- 300 - CEILING PLANS
- 400 - M&E PLANS
- 500 - DETAILS
- 600 - FIRE PLANS
- 700 - TYPES OF WALLS PLANS
- 800 - ACOUSTIC PLANS
- 900 - STRIP OUT PLANS

D	Issued for planning	08-11-19	JK	SL	PD
C	Issued for planning	12-12-18	LD	JK	AK
B	Issued for planning	17-01-17	AM	AK	IG
A	General Updates	13-11-17	JK	MB	IG
REV	DESCRIPTION	DATE	BY	CHK	APRV



BLOOM STREET PROJECT

**11 BLOOM STREET
PROPOSED
TYPICAL WINDOW DETAILS**

PLANNING

DRAWING STATUS		
DRAWN	JK	CHECKED MB
APPROVED	PD	DATE AUG 2017
1:10 @ A2	061_543	D
SCALE	DRAWING NUMBER	REV