


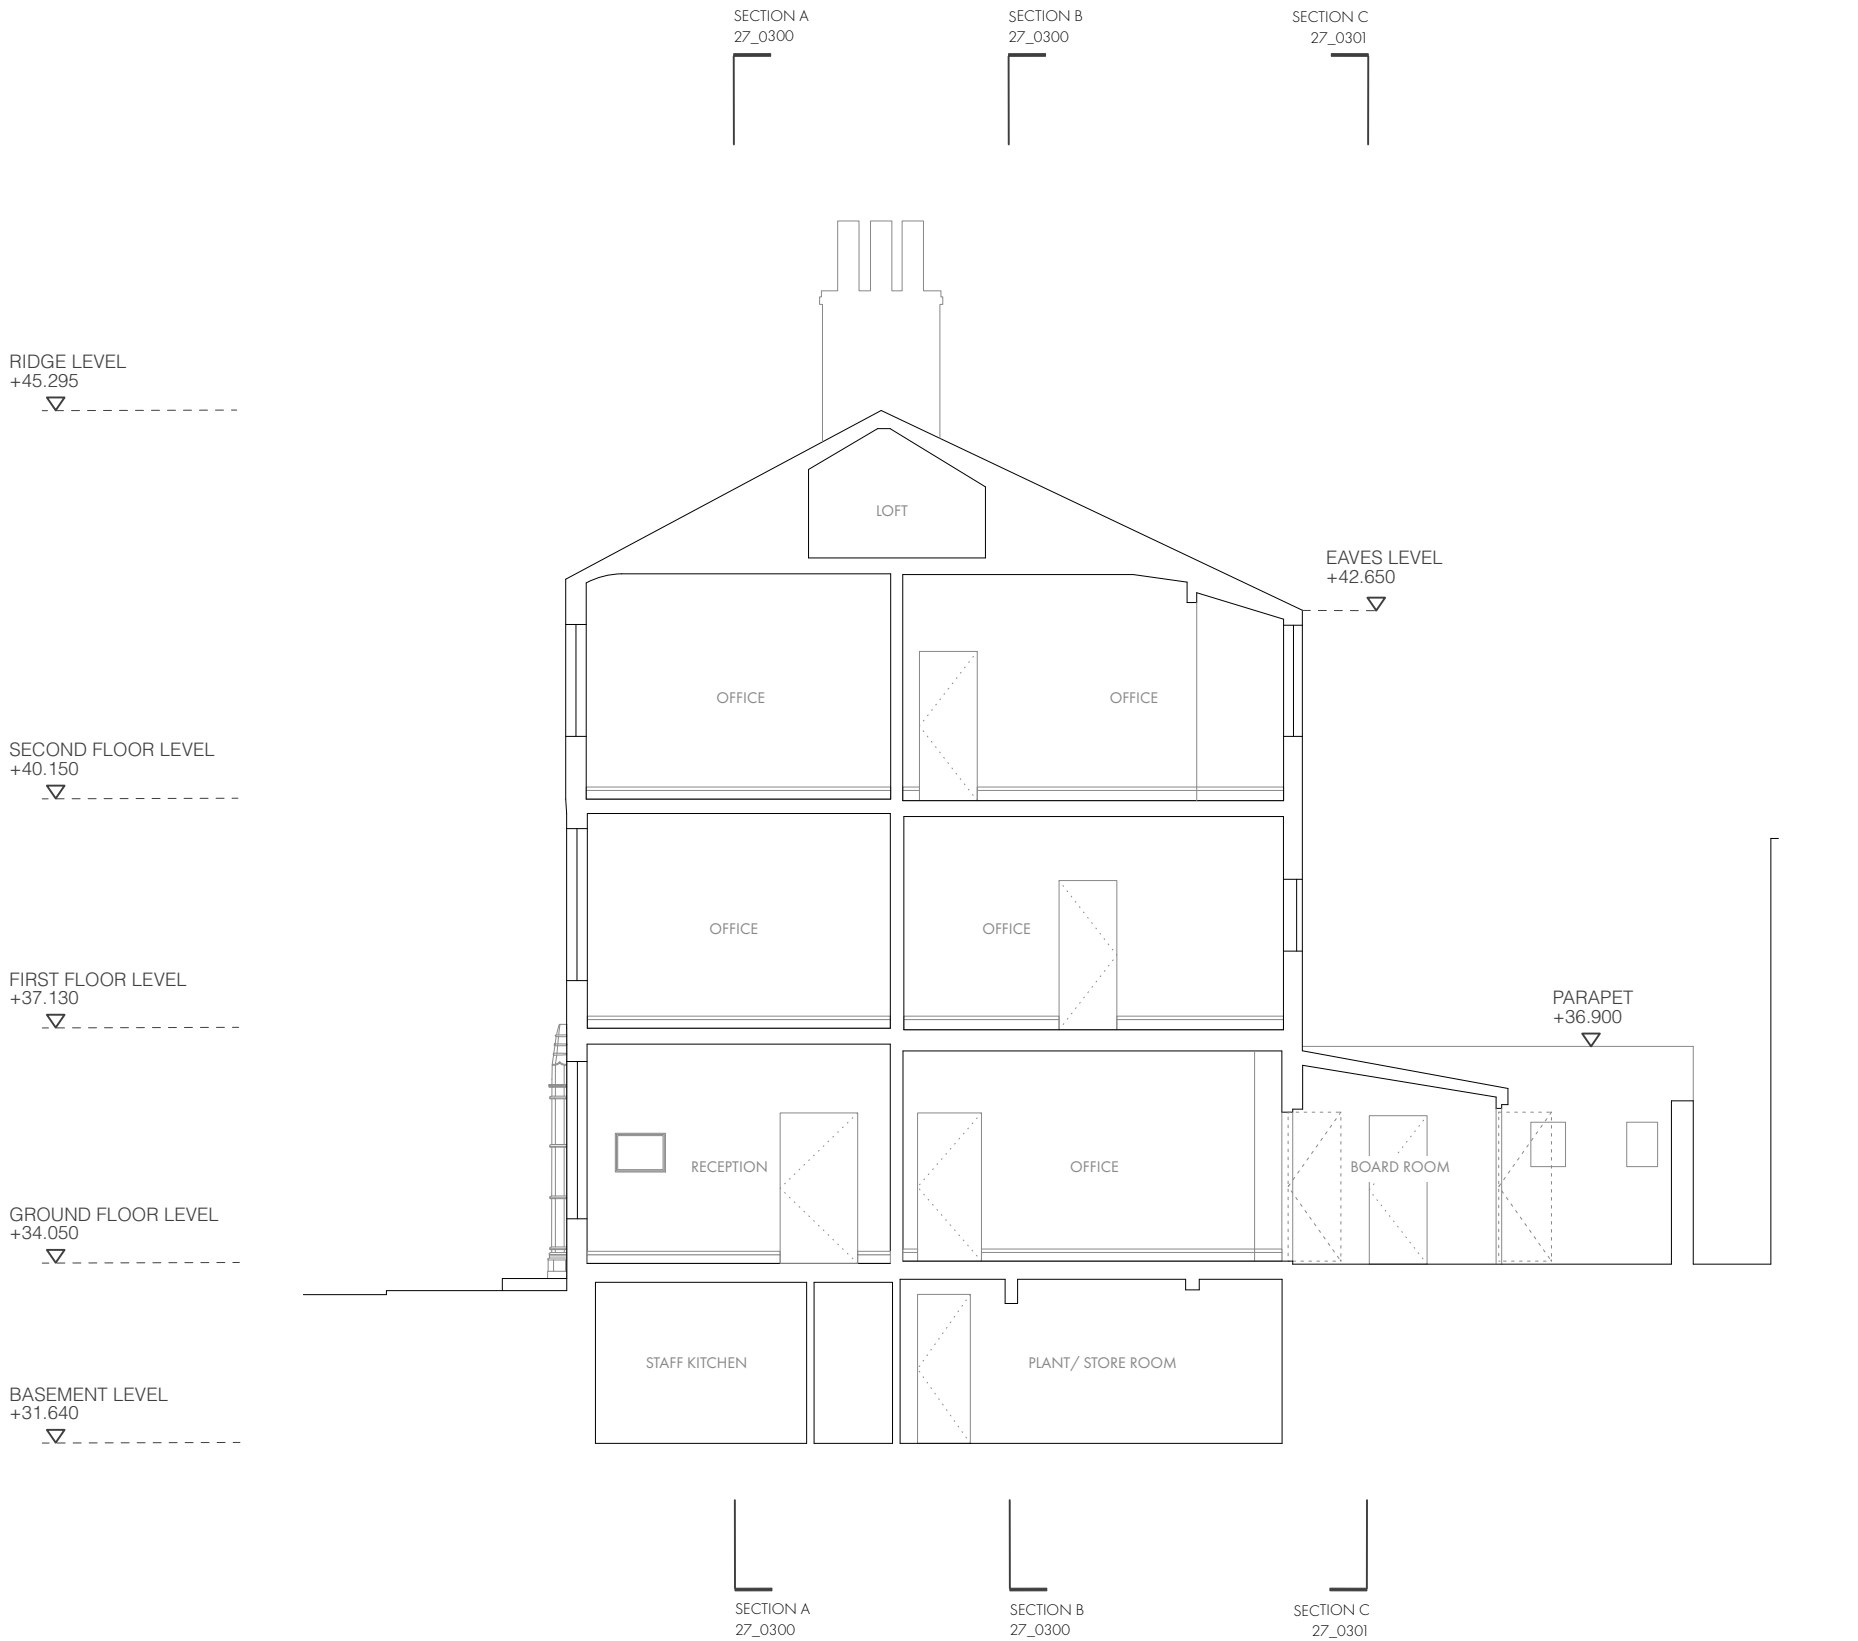

DWG NO : 27_0303

P L A N N I N G

EXISTING SECTION E

PROJECT : 27 BYROM STREET



SCALE : 1:100