

SECONDARY WINDOW SCHEDULE						
Mark	Level	Height	Width	Finish	Colour	NBSRefere nce

BS - B1 - Basement Floor						
SW.B00.01	BS - B1 - Basement Floor	2000	1360	ALUMINIUM FRAME PPC BRONZE FINISH	BRONZE	L10/580A
SW.B00.02	BS - B1 - Basement Floor	2000	1360	ALUMINIUM FRAME PPC BRONZE FINISH	BRONZE	L10/580A
SW.B00.03	BS - B1 - Basement Floor	2000	1360	ALUMINIUM FRAME PPC BRONZE FINISH	BRONZE	L10/580A
SW.B00.04	BS - B1 - Basement Floor	2000	1360	ALUMINIUM FRAME PPC BRONZE FINISH	BRONZE	L10/580A
SW.B00.05	BS - B1 - Basement Floor	2000	1360	ALUMINIUM FRAME PPC BRONZE FINISH	BRONZE	L10/580A
SW.B00.06	BS - B1 - Basement Floor	2000	1360	ALUMINIUM FRAME PPC BRONZE FINISH	BRONZE	L10/580A
SW.B00.07	BS - B1 - Basement Floor	1535	1270	ALUMINIUM FRAME PPC BRONZE FINISH	BRONZE	L10/580A
SW.B00.08	BS - B1 - Basement Floor	1535	1270	ALUMINIUM FRAME PPC BRONZE FINISH	BRONZE	L10/580A
SW.B00.09	BS - B1 - Basement Floor	1535	1270	ALUMINIUM FRAME PPC BRONZE FINISH	BRONZE	L10/580A
SW.B00.10	BS - B1 - Basement Floor	1535	1270	ALUMINIUM FRAME PPC BRONZE FINISH	BRONZE	L10/580A
SW.B00.11	BS - B1 - Basement Floor	1535	1270	ALUMINIUM FRAME PPC BRONZE FINISH	BRONZE	L10/580A
SW.B00.12	BS - B1 - Basement Floor	1535	1270	ALUMINIUM FRAME PPC BRONZE FINISH	BRONZE	L10/580A

BS - 00 - Ground Floor						
SW.000.12	BS - 00 - Ground Floor	2150	1570	ALUMINIUM FRAME PPC BRONZE FINISH	BRONZE	L10/580A
SW.000.13	BS - 00 - Ground Floor	2150	1570	ALUMINIUM FRAME PPC BRONZE FINISH	BRONZE	L10/580A
SW.000.14	BS - 00 - Ground Floor	2150	1570	ALUMINIUM FRAME PPC BRONZE FINISH	BRONZE	L10/580A
SW.000.15	BS - 00 - Ground Floor	2150	1570	ALUMINIUM FRAME PPC BRONZE FINISH	BRONZE	L10/580A
SW.000.16	BS - 00 - Ground Floor	2150	1570	ALUMINIUM FRAME PPC BRONZE FINISH	BRONZE	L10/580A
SW.000.17	BS - 00 - Ground Floor	2150	1570	ALUMINIUM FRAME PPC BRONZE FINISH	BRONZE	L10/580A

BS - 01 - First Floor						
SW.100.01	BS - 01 - First Floor	2355	1570	ALUMINIUM FRAME PPC BRONZE FINISH	BRONZE	L10/580A
SW.100.02	BS - 01 - First Floor	2355	1570	ALUMINIUM FRAME PPC BRONZE FINISH	BRONZE	L10/580A
SW.100.03	BS - 01 - First Floor	2355	1570	ALUMINIUM FRAME PPC BRONZE FINISH	BRONZE	L10/580A
SW.100.04	BS - 01 - First Floor	2355	1570	ALUMINIUM FRAME PPC BRONZE FINISH	BRONZE	L10/580A
SW.100.05	BS - 01 - First Floor	2355	1570	ALUMINIUM FRAME PPC BRONZE FINISH	BRONZE	L10/580A
SW.100.06	BS - 01 - First Floor	2355	1570	ALUMINIUM FRAME PPC BRONZE FINISH	BRONZE	L10/580A
SW.100.07	BS - 01 - First Floor	2355	1570	ALUMINIUM FRAME PPC BRONZE FINISH	BRONZE	L10/580A
SW.100.08	BS - 01 - First Floor	2355	1570	ALUMINIUM FRAME PPC BRONZE FINISH	BRONZE	L10/580A
SW.100.09	BS - 01 - First Floor	2060	1570	ALUMINIUM FRAME PPC BRONZE FINISH	BRONZE	L10/580A
SW.100.10	BS - 01 - First Floor	2200	1570	ALUMINIUM FRAME PPC BRONZE FINISH	BRONZE	L10/580A
SW.100.11	BS - 01 - First Floor	2200	1570	ALUMINIUM FRAME PPC BRONZE FINISH	BRONZE	L10/580A
SW.100.12	BS - 01 - First Floor	2200	1570	ALUMINIUM FRAME PPC BRONZE FINISH	BRONZE	L10/580A
SW.100.13	BS - 01 - First Floor	2200	1280	ALUMINIUM FRAME PPC BRONZE FINISH	BRONZE	L10/580A
SW.100.14	BS - 01 - First Floor	2200	1570	ALUMINIUM FRAME PPC BRONZE FINISH	BRONZE	L10/580A
SW.100.15	BS - 01 - First Floor	2210	2120	ALUMINIUM FRAME PPC BRONZE FINISH	BRONZE	L10/580A
SW.100.16	BS - 01 - First Floor	2090	1570	ALUMINIUM FRAME PPC BRONZE FINISH	BRONZE	L10/580A
SW.100.17	BS - 01 - First Floor	2090	1570	ALUMINIUM FRAME PPC BRONZE FINISH	BRONZE	L10/580A
SW.100.18	BS - 01 - First Floor	2090	1570	ALUMINIUM FRAME PPC BRONZE FINISH	BRONZE	L10/580A
SW.100.19	BS - 01 - First Floor	2090	1570	ALUMINIUM FRAME PPC BRONZE FINISH	BRONZE	L10/580A
SW.100.20	BS - 01 - First Floor	2090	1570	ALUMINIUM FRAME PPC BRONZE FINISH	BRONZE	L10/580A
SW.100.21	BS - 01 - First Floor	2090	1570	ALUMINIUM FRAME PPC BRONZE FINISH	BRONZE	L10/580A
SW.100.22	BS - 01 - First Floor	2090	1570	ALUMINIUM FRAME PPC BRONZE FINISH	BRONZE	L10/580A

BS - 02 - Second Floor						
SW.200.01	BS - 02 - Second Floor	2210	1570	ALUMINIUM FRAME PPC BRONZE FINISH	BRONZE	L10/580A
SW.200.02	BS - 02 - Second Floor	2210	1570	ALUMINIUM FRAME PPC BRONZE FINISH	BRONZE	L10/580A
SW.200.03	BS - 02 - Second Floor	2210	1570	ALUMINIUM FRAME PPC BRONZE FINISH	BRONZE	L10/580A
SW.200.04	BS - 02 - Second Floor	2210	1570	ALUMINIUM FRAME PPC BRONZE FINISH	BRONZE	L10/580A
SW.200.05	BS - 02 - Second Floor	2210	1570	ALUMINIUM FRAME PPC BRONZE FINISH	BRONZE	L10/580A
SW.200.06	BS - 02 - Second Floor	2210	1570	ALUMINIUM FRAME PPC BRONZE FINISH	BRONZE	L10/580A
SW.200.07	BS - 02 - Second Floor	2210	1570	ALUMINIUM FRAME PPC BRONZE FINISH	BRONZE	L10/580A
SW.200.08	BS - 02 - Second Floor	2210	1570	ALUMINIUM FRAME PPC BRONZE FINISH	BRONZE	L10/580A
SW.200.09	BS - 02 - Second Floor	1940	1570	ALUMINIUM FRAME PPC BRONZE FINISH	BRONZE	L10/580A
SW.200.10	BS - 02 - Second Floor	2060	1570	ALUMINIUM FRAME PPC BRONZE FINISH	BRONZE	L10/580A
SW.200.11	BS - 02 - Second Floor	2060	1570	ALUMINIUM FRAME PPC BRONZE FINISH	BRONZE	L10/580A
SW.200.12	BS - 02 - Second Floor	2060	1570	ALUMINIUM FRAME PPC BRONZE FINISH	BRONZE	L10/580A
SW.200.13	BS - 02 - Second Floor	2060	1280	ALUMINIUM FRAME PPC BRONZE FINISH	BRONZE	L10/580A
SW.200.14	BS - 02 - Second Floor	2060	1570	ALUMINIUM FRAME PPC BRONZE FINISH	BRONZE	L10/580A
SW.200.15	BS - 02 - Second Floor	2060	1570	ALUMINIUM FRAME PPC BRONZE FINISH	BRONZE	L10/580A
SW.200.16	BS - 02 - Second Floor	2080	1570	ALUMINIUM FRAME PPC BRONZE FINISH	BRONZE	L10/580A
SW.200.17	BS - 02 - Second Floor	2080	1570	ALUMINIUM FRAME PPC BRONZE FINISH	BRONZE	L10/580A
SW.200.18	BS - 02 - Second Floor	2080	1570	ALUMINIUM FRAME PPC BRONZE FINISH	BRONZE	L10/580A
SW.200.19	BS - 02 - Second Floor	2080	1570	ALUMINIUM FRAME PPC BRONZE FINISH	BRONZE	L10/580A
SW.200.20	BS - 02 - Second Floor	2080	1570	ALUMINIUM FRAME PPC BRONZE FINISH	BRONZE	L10/580A
SW.200.21	BS - 02 - Second Floor	2080	1570	ALUMINIUM FRAME PPC BRONZE FINISH	BRONZE	L10/580A

SECONDARY WINDOW SCHEDULE						
Mark	Level	Height	Width	Finish	Colour	NBSRefere nce

SW.200.22	BS - 02 - Second Floor	2080	1570	ALUMINIUM FRAME PPC BRONZE FINISH	BRONZE	L10/580A
BS - 03 - Third Floor						
SW.300.01	BS - 03 - Third Floor	1890	1570	ALUMINIUM FRAME PPC BRONZE FINISH	BRONZE	L10/580A
SW.300.02	BS - 03 - Third Floor	1890	1570	ALUMINIUM FRAME PPC BRONZE FINISH	BRONZE	L10/580A
SW.300.03	BS - 03 - Third Floor	1890	1570	ALUMINIUM FRAME PPC BRONZE FINISH	BRONZE	L10/580A
SW.300.04	BS - 03 - Third Floor	1890	1570	ALUMINIUM FRAME PPC BRONZE FINISH	BRONZE	L10/580A
SW.300.05	BS - 03 - Third Floor	1890	1570	ALUMINIUM FRAME PPC BRONZE FINISH	BRONZE	L10/580A
SW.300.06	BS - 03 - Third Floor	1890	1570	ALUMINIUM FRAME PPC BRONZE FINISH	BRONZE	L10/580A
SW.300.07	BS - 03 - Third Floor	1890	1570	ALUMINIUM FRAME PPC BRONZE FINISH	BRONZE	L10/580A
SW.300.08	BS - 03 - Third Floor	1890	1570	ALUMINIUM FRAME PPC BRONZE FINISH	BRONZE	L10/580A
SW.300.09	BS - 03 - Third Floor	1660	1570	ALUMINIUM FRAME PPC BRONZE FINISH	BRONZE	L10/580A
SW.300.10	BS - 03 - Third Floor	1620	1570	ALUMINIUM FRAME PPC BRONZE FINISH	BRONZE	L10/580A
SW.300.11	BS - 03 - Third Floor	1620	1570	ALUMINIUM FRAME PPC BRONZE FINISH	BRONZE	L10/580A
SW.300.12	BS - 03 - Third Floor	1620	1570	ALUMINIUM FRAME PPC BRONZE FINISH	BRONZE	L10/580A
SW.300.13	BS - 03 - Third Floor	1620	1280	ALUMINIUM FRAME PPC BRONZE FINISH	BRONZE	L10/580A
SW.300.14	BS - 03 - Third Floor	1620	1570	ALUMINIUM FRAME PPC BRONZE FINISH	BRONZE	L10/580A
SW.300.15	BS - 03 - Third Floor	1770	1570	ALUMINIUM FRAME PPC BRONZE FINISH	BRONZE	L10/580A
SW.300.16	BS - 03 - Third Floor	1770	1570	ALUMINIUM FRAME PPC BRONZE FINISH	BRONZE	L10/580A
SW.300.17	BS - 03 - Third Floor	1770	1570	ALUMINIUM FRAME PPC BRONZE FINISH	BRONZE	L10/580A
SW.300.18	BS - 03 - Third Floor	1770	1570	ALUMINIUM FRAME PPC BRONZE FINISH	BRONZE	L10/580A
SW.300.19	BS - 03 - Third Floor	1770	1570	ALUMINIUM FRAME PPC BRONZE FINISH	BRONZE	L10/580A
SW.300.20	BS - 03 - Third Floor	1770	1570	ALUMINIUM FRAME PPC BRONZE FINISH	BRONZE	L10/580A
SW.300.21	BS - 03 - Third Floor	1770	1570	ALUMINIUM FRAME PPC BRONZE FINISH	BRONZE	L10/580A
SW.300.22	BS - 03 - Third Floor	1770	1570	ALUMINIUM FRAME PPC BRONZE FINISH	BRONZE	L10/580A

BS - 04 - Fourth Floor						
SW.400.01	BS - 04 - Fourth Floor	1870	1570	ALUMINIUM FRAME PPC BRONZE FINISH	BRONZE	L10/580A
SW.400.02	BS - 04 - Fourth Floor	1870	1570	ALUMINIUM FRAME PPC BRONZE FINISH	BRONZE	L10/580A
SW.400.03	BS - 04 - Fourth Floor	1870	1570	ALUMINIUM FRAME PPC BRONZE FINISH	BRONZE	L10/580A
SW.400.04	BS - 04 - Fourth Floor	1870	1570	ALUMINIUM FRAME PPC BRONZE FINISH	BRONZE	L10/580A
SW.400.05	BS - 04 - Fourth Floor	1870	1570	ALUMINIUM FRAME PPC BRONZE FINISH	BRONZE	L10/580A
SW.400.06	BS - 04 - Fourth Floor	1870	1570	ALUMINIUM FRAME PPC BRONZE FINISH	BRONZE	L10/580A
SW.400.07	BS - 04 - Fourth Floor	1870	1570	ALUMINIUM FRAME PPC BRONZE FINISH	BRONZE	L10/580A
SW.400.08	BS - 04 - Fourth Floor	1870	1570	ALUMINIUM FRAME PPC BRONZE FINISH	BRONZE	L10/580A
SW.400.09	BS - 04 - Fourth Floor	1670	1570	ALUMINIUM FRAME PPC BRONZE FINISH	BRONZE	L10/580A
SW.400.10	BS - 04 - Fourth Floor	1660	1570	ALUMINIUM FRAME PPC BRONZE FINISH	BRONZE	L10/580A
SW.400.11	BS - 04 - Fourth Floor	1660	1570	ALUMINIUM FRAME PPC BRONZE FINISH	BRONZE	L10/580A
SW.400.12	BS - 04 - Fourth Floor	1660	1570	ALUMINIUM FRAME PPC BRONZE FINISH	BRONZE	L10/580A
SW.400.13	BS - 04 - Fourth Floor	1660	1280	ALUMINIUM FRAME PPC BRONZE FINISH	BRONZE	L10/580A
SW.400.14	BS - 04 - Fourth Floor	1660	1570	ALUMINIUM FRAME PPC BRONZE FINISH	BRONZE	L10/580A
SW.400.15	BS - 04 - Fourth Floor	1080	680	ALUMINIUM FRAME PPC BRONZE FINISH	BRONZE	L10/580A
SW.400.16	BS - 04 - Fourth Floor	1650	1570	ALUMINIUM FRAME PPC BRONZE FINISH	BRONZE	L10/580A
SW.400.17	BS - 04 - Fourth Floor	1080	680	ALUMINIUM FRAME PPC BRONZE FINISH	BRONZE	L10/580A
SW.400.18	BS - 04 - Fourth Floor	1800	1570	ALUMINIUM FRAME PPC BRONZE FINISH	BRONZE	L10/580A
SW.400.19	BS - 04 - Fourth Floor	1800	1570	ALUMINIUM FRAME PPC BRONZE FINISH	BRONZE	L10/580A
SW.400.20	BS - 04 - Fourth Floor	1800	1570	ALUMINIUM FRAME PPC BRONZE FINISH	BRONZE	L10/580A
SW.400.21	BS - 04 - Fourth Floor	1800	1570	ALUMINIUM FRAME PPC BRONZE FINISH	BRONZE	L10/580A
SW.400.22	BS - 04 - Fourth Floor	1800	1570	ALUMINIUM FRAME PPC BRONZE FINISH	BRONZE	L10/580A
SW.400.23	BS - 04 - Fourth Floor	1800	1570	ALUMINIUM FRAME PPC BRONZE FINISH	BRONZE	L10/580A
SW.400.24	BS - 04 - Fourth Floor	1800	1570	ALUMINIUM FRAME PPC BRONZE FINISH	BRONZE	L10/580A


- Grand total: 108
- SPECIALIST MANUFACTURER TO CONFIRM ALL OPENING SIZES ON SITE
 - UNITS TO BE INSTALLED IN ACCORDANCE WITH REVEAL DEPTH DETAILS
 - TO BE READ IN CONJUNCTION WITH BUILDING ENVELOPE REPAIR WORKS - 013-MDB-BS-XX-SH-B-2100
 - TO BE READ IN CONJUNCTION WITH WINDOW ELEVATIONS - 013-MDB-BS-ZZ-EL-A-3101
 - TO BE READ IN CONJUNCTION WITH WINDOW SCHEDULE - 013-MDB-BS-ZZ-SH-A-3102

THIS DRAWING IS TO BE READ IN CONJUNCTION WITH THE BEECH DESIGN & BUILD GA AND PLANNING INFORMATION, SANDY BROWN ACOUSTIC REPORT, HYDROCK FIRE STRATEGY AND THE GM STRUCTURES INFORMATION.

THE DRAWING FORMS THE DESIGN INTENT WHICH IS TO BE DEVELOPED BY THE FACADE SPECIALIST SUB-CONTRACTOR WHO WILL BE RESPONSIBLE FOR ALL DETAIL DESIGN AND CO-ORDINATION.

GENERAL NOTES

- ALL DIMENSIONS ARE IN MILLIMETRES UNLESS OTHERWISE STATED.
- ALL LEVELS ARE IN METRES UNLESS OTHERWISE STATED.
- DIMENSIONS ARE NOT TO BE SCALED FROM THE DRAWING.
- ALL WORK TO BE CARRIED OUT IN ACCORDANCE WITH THE CURRENT EDITION OF THE BUILDING REGULATIONS 1991 (INCLUDING AMENDMENTS) AND ALL RELEVANT BRITISH STANDARDS/CODES OF PRACTICE.
- CONTRACTOR IS RESPONSIBLE FOR THE CORRECT SETTING OUT OF THE WORKS ON SITE. ALL DIMENSIONS TO BE CHECKED PRIOR TO FABRICATION OF MATERIALS.
- THIS DRAWING IS TO BE READ IN CONJUNCTION WITH ALL RELEVANT DRAWINGS AND SPECIFICATIONS.
- THIS DRAWING SHALL NOT BE DUPLICATED WITHOUT THE EXPRESS WRITTEN PERMISSION OF BEECH DESIGN AND BUILD LIMITED.

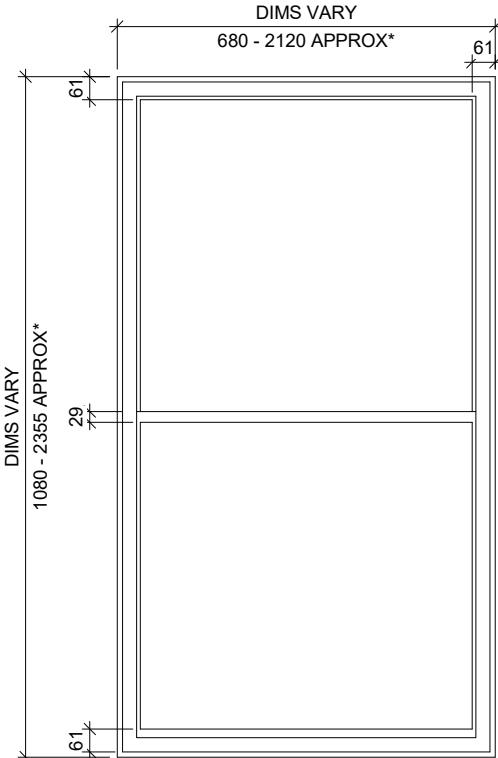

TYPICAL SECONDARY WINDOW ELEVATION

A ISSUED FOR TENDER NP 12-04-21

Rev Description By Date



PICCADILLY WAREHOUSE PROJECT:

BLOOM STREET SECONDARY WINDOW ELEVATIONS & SCHEDULE

DRAWING TITLE

TENDER

DRAWING STATUS

DRAWN: NP | CHECKED: NP

SCALE: As indicated | DATE: 09.04.21

013-MDB-BS-ZZ-EL-A-3102 | A REV