



SITE LOCATION PLAN

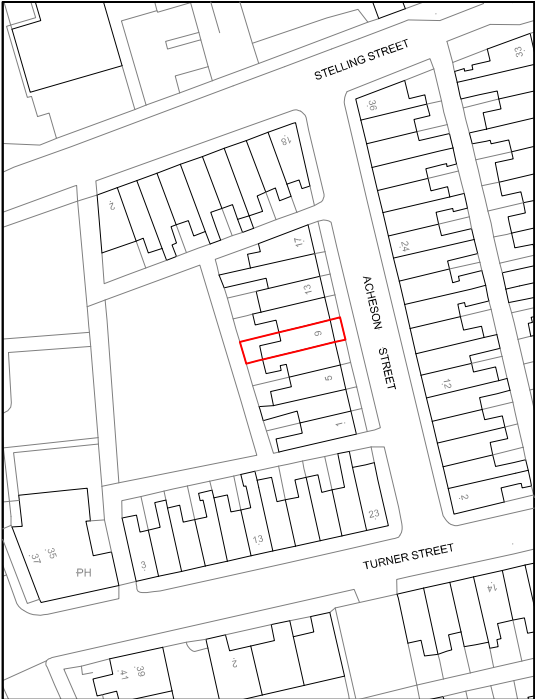

©Crown Copyright and database rights 2021 OS Licence no. 100019980

CLIENT Mr S A Shah		TITLE Site Location Plan				REV		DESCRIPTION		DATE 435-437 WALMERSLEY ROAD BURY LANCASHIRE BL9 5EU T : 0161 797 2077 F : 0161 797 2088 E : info@equilibriumarchitects.co.uk	
PROJECT 9 Acheson Street, Gorton, Manchester M18 8LQ		SCALE 1:1250	DATE June 2021	DRAWN MH	CHECKED -						
		DRAWING NO. R-671-SLP	CAD REFERENCE NO.		REVISION						

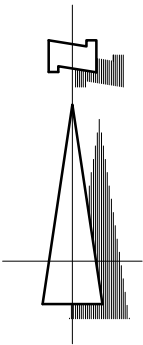