




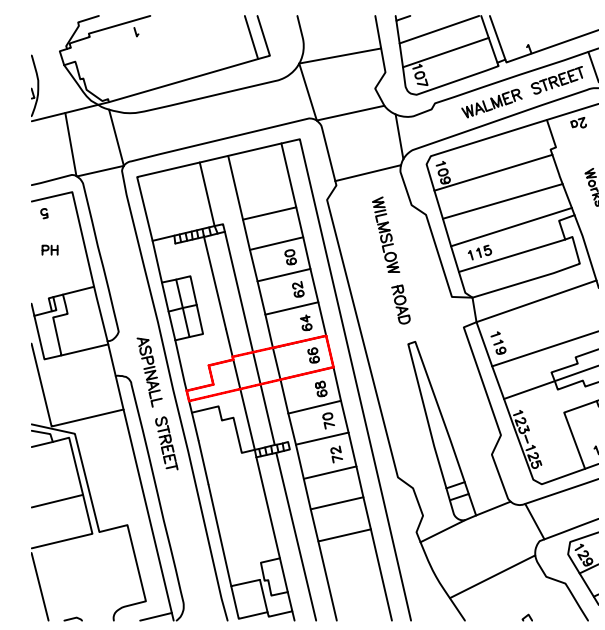

1:1500 Block Plan

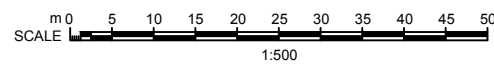

1:1250 Location Plan

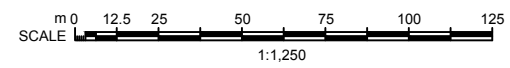

INSPIRE | DESIGN | BUILD


DESIGN

+44 (0) 161 818 2786
www.mldesign.uk | info@mldesign.uk

Job Ref.	Drawing No.	Revision
1161	0900	A

A	Issue for Client	ML	25/05/22
Rev	Description	By	Date
Initial Issue: 29/01/20			

CLIENT
Shorsh & Robbi
66 Wilmslow Road
Rusholme
Manchester
M14 5AL

PROJECT TITLE
PA for Outdoor seating, raised decking,
timber balustrade & retractable awning

DRAWING TITLE
Block Plan & Location Plan

Drawn by: ML	Checked by: ML
Date: 29/01/20	Scale: 1:500 @A3

This drawing is to be read in conjunction with all relevant drawings.

The main contractor/builder is to interpret the requirements in relationship to the site conditions encountered and as agreed with the Building Control officer.

All dimensions and sizes to be verified on site, any discrepancies to be reported to the client/project manager. These annotations were prepared for planning and/or building control submission only.

This drawing and design is the (©2020) property of **ML Design**, and should not be reproduced without written permission.