


NOTE:
This drawing has been produced from received information and is for design intent purposes only. Site check measure to be carried out by main contractor and any discrepancies forwarded to client.

This information is subject to Building Regulations Approval, Planning and Advertisement Consent.

DRAWING TO BE READ IN CONJUNCTION WITH M&E & STRUCTURAL CONSULTANTS INFORMATION.

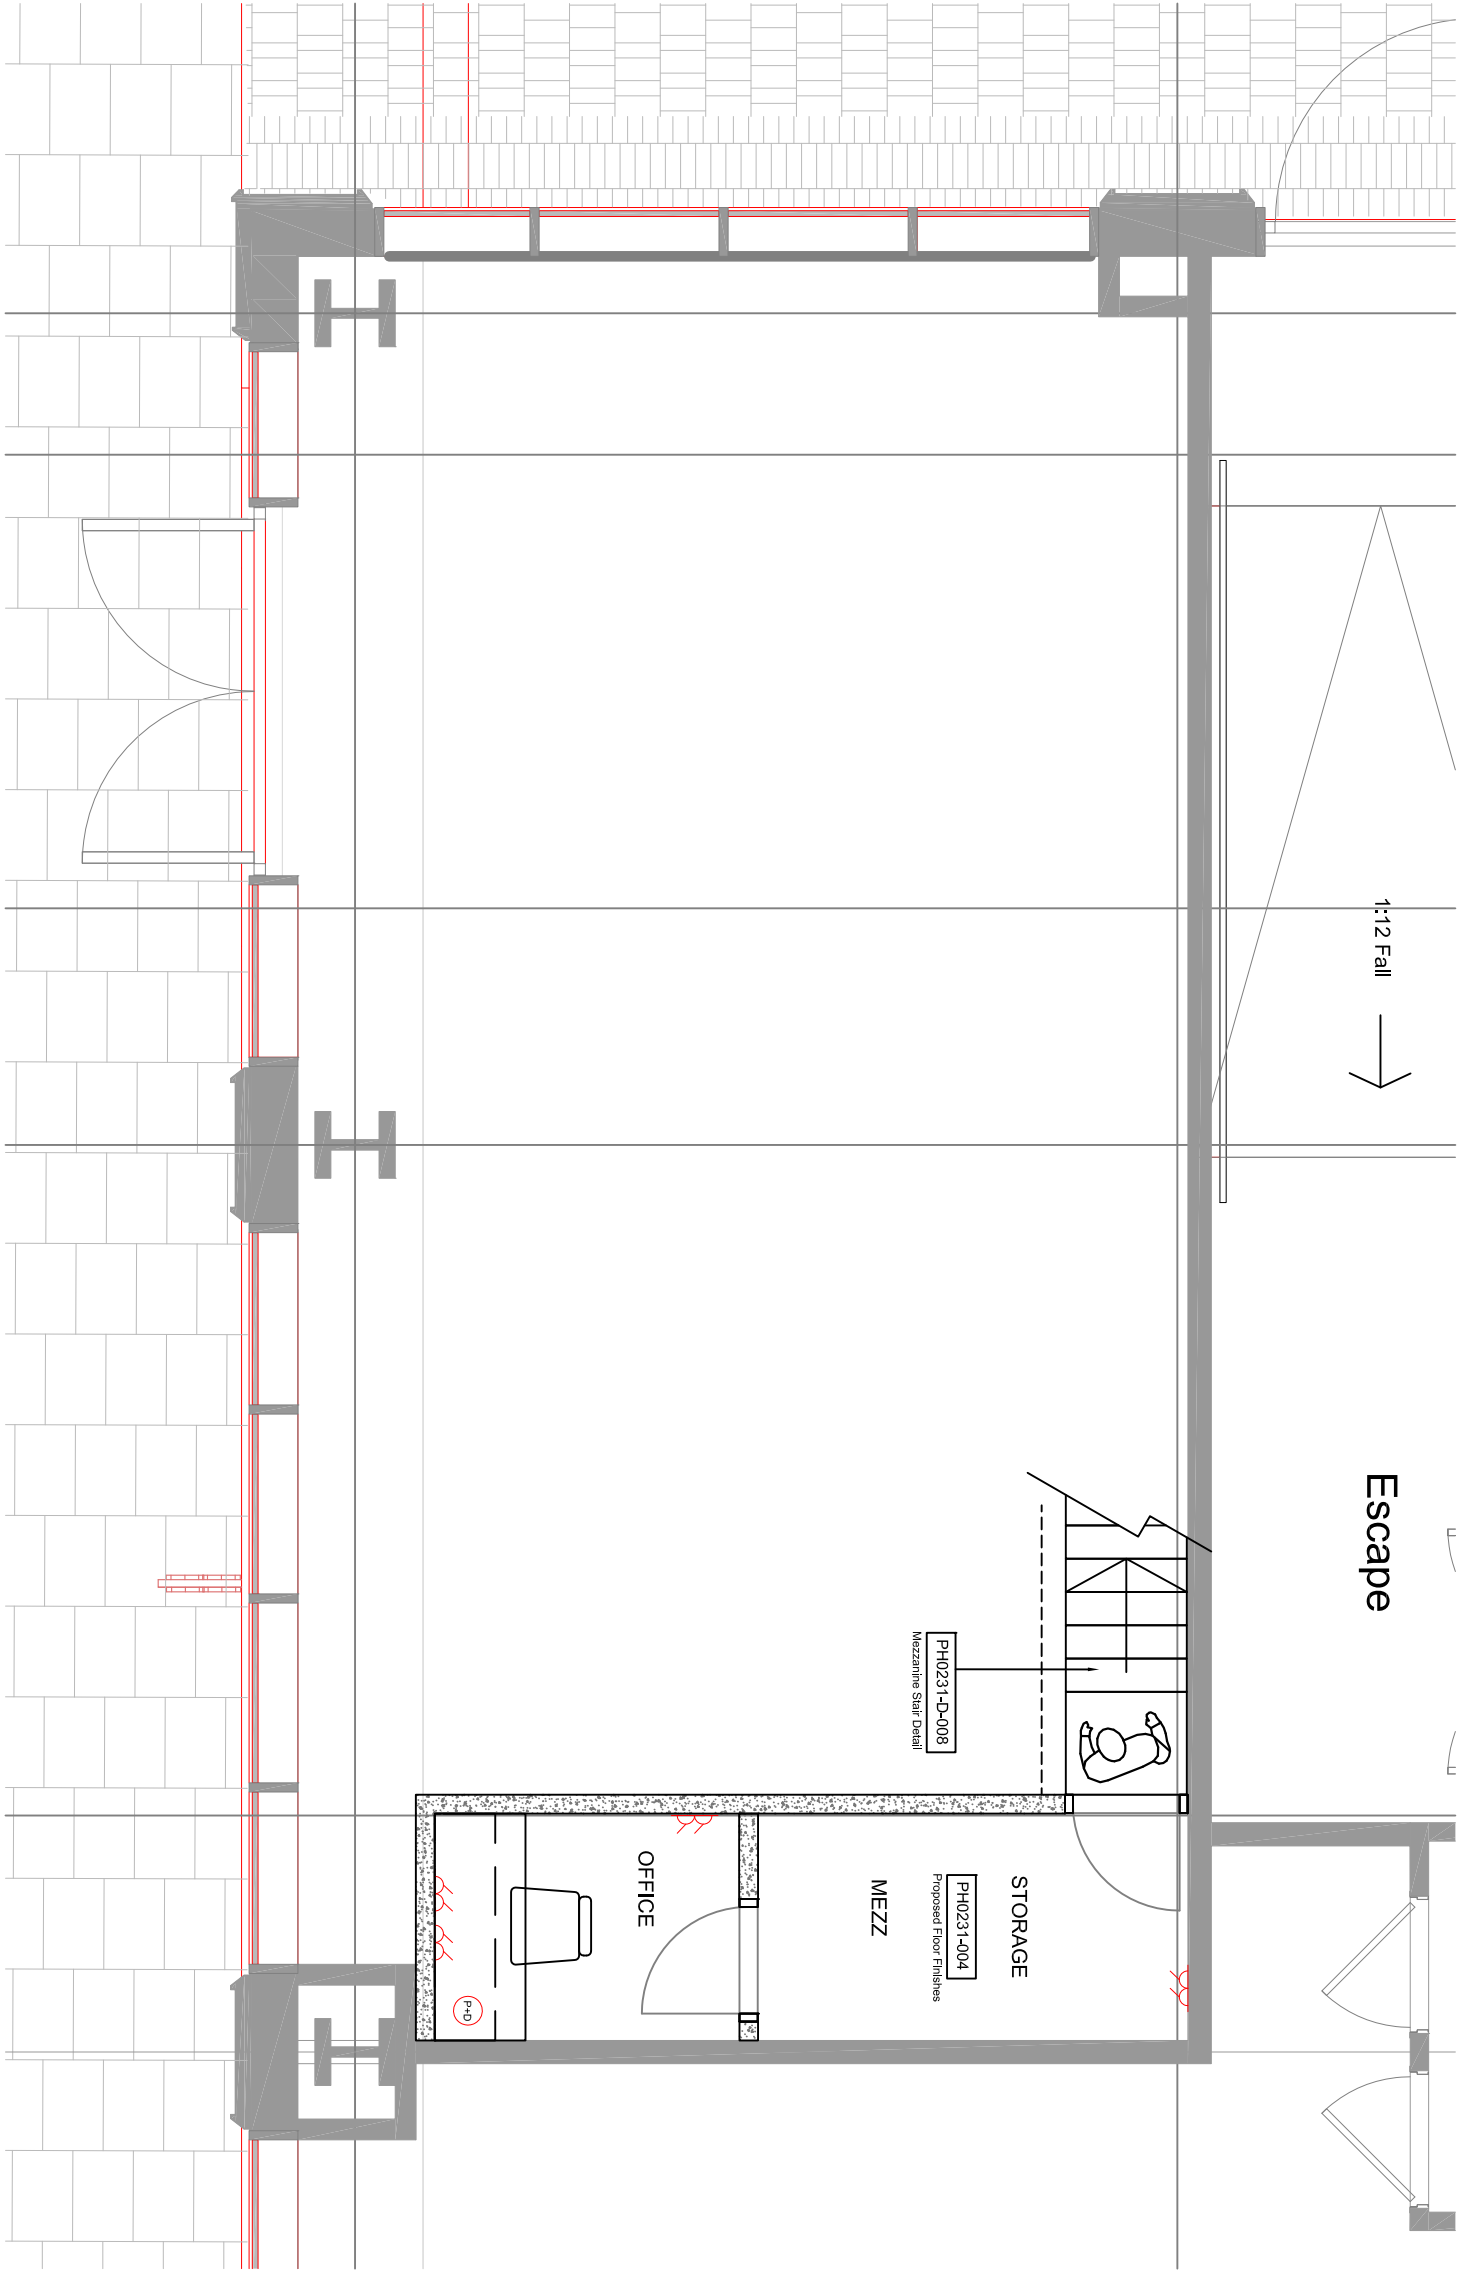

Electrical:	
	Single electrical socket
	Twin electrical socket
	Fused Spur
	Main Distribution Board
	Power and Data points
	Power supply

Partitions:	
	Existing wall linings.
	New Blockwork wall partitions.

Proposed GA - Mezz Level @ 1:50



nudge@phaus.co.uk
0161 222 5141
22 Lever Street
Manchester M1 1EA
phaus.co.uk

DRAWING NUMBER: PH0231-002.2 STATUS: COSTING
CLIENT: JUST NATAS
PROJECT NAME: JUST NATAS - CIRCLE SQUARE
DRAWING TITLE: PROPOSED GA - MEZZ LEVEL
SCALE: AS SHOWN
DATE: 15.01.21
DRAWN BY: GI CHECKED BY: PS

REV: C



REV:	DATE:	NOTE:	BY:
A	060421	REVISED FOLLOWING GI FEEDBACK	GI
B	140521	REVISED FOR COSTING	GI
C	150721	REVISED FOLLOWING CLIENT FEEDBACK	PS

NOTES

- DO NOT SCALE FROM THIS DRAWING.
- IF ANY DISCREPANCIES ARE FOUND, NOTIFY PHAUS.
- THIS DRAWING IS THE PROPERTY OF PHAUS AND IS NOT TO BE REPRODUCED WITHOUT OUR CONSENT.
- CONTRACTORS TO PERFORM THEIR OWN DIMENSION CHECK ON SITE.