


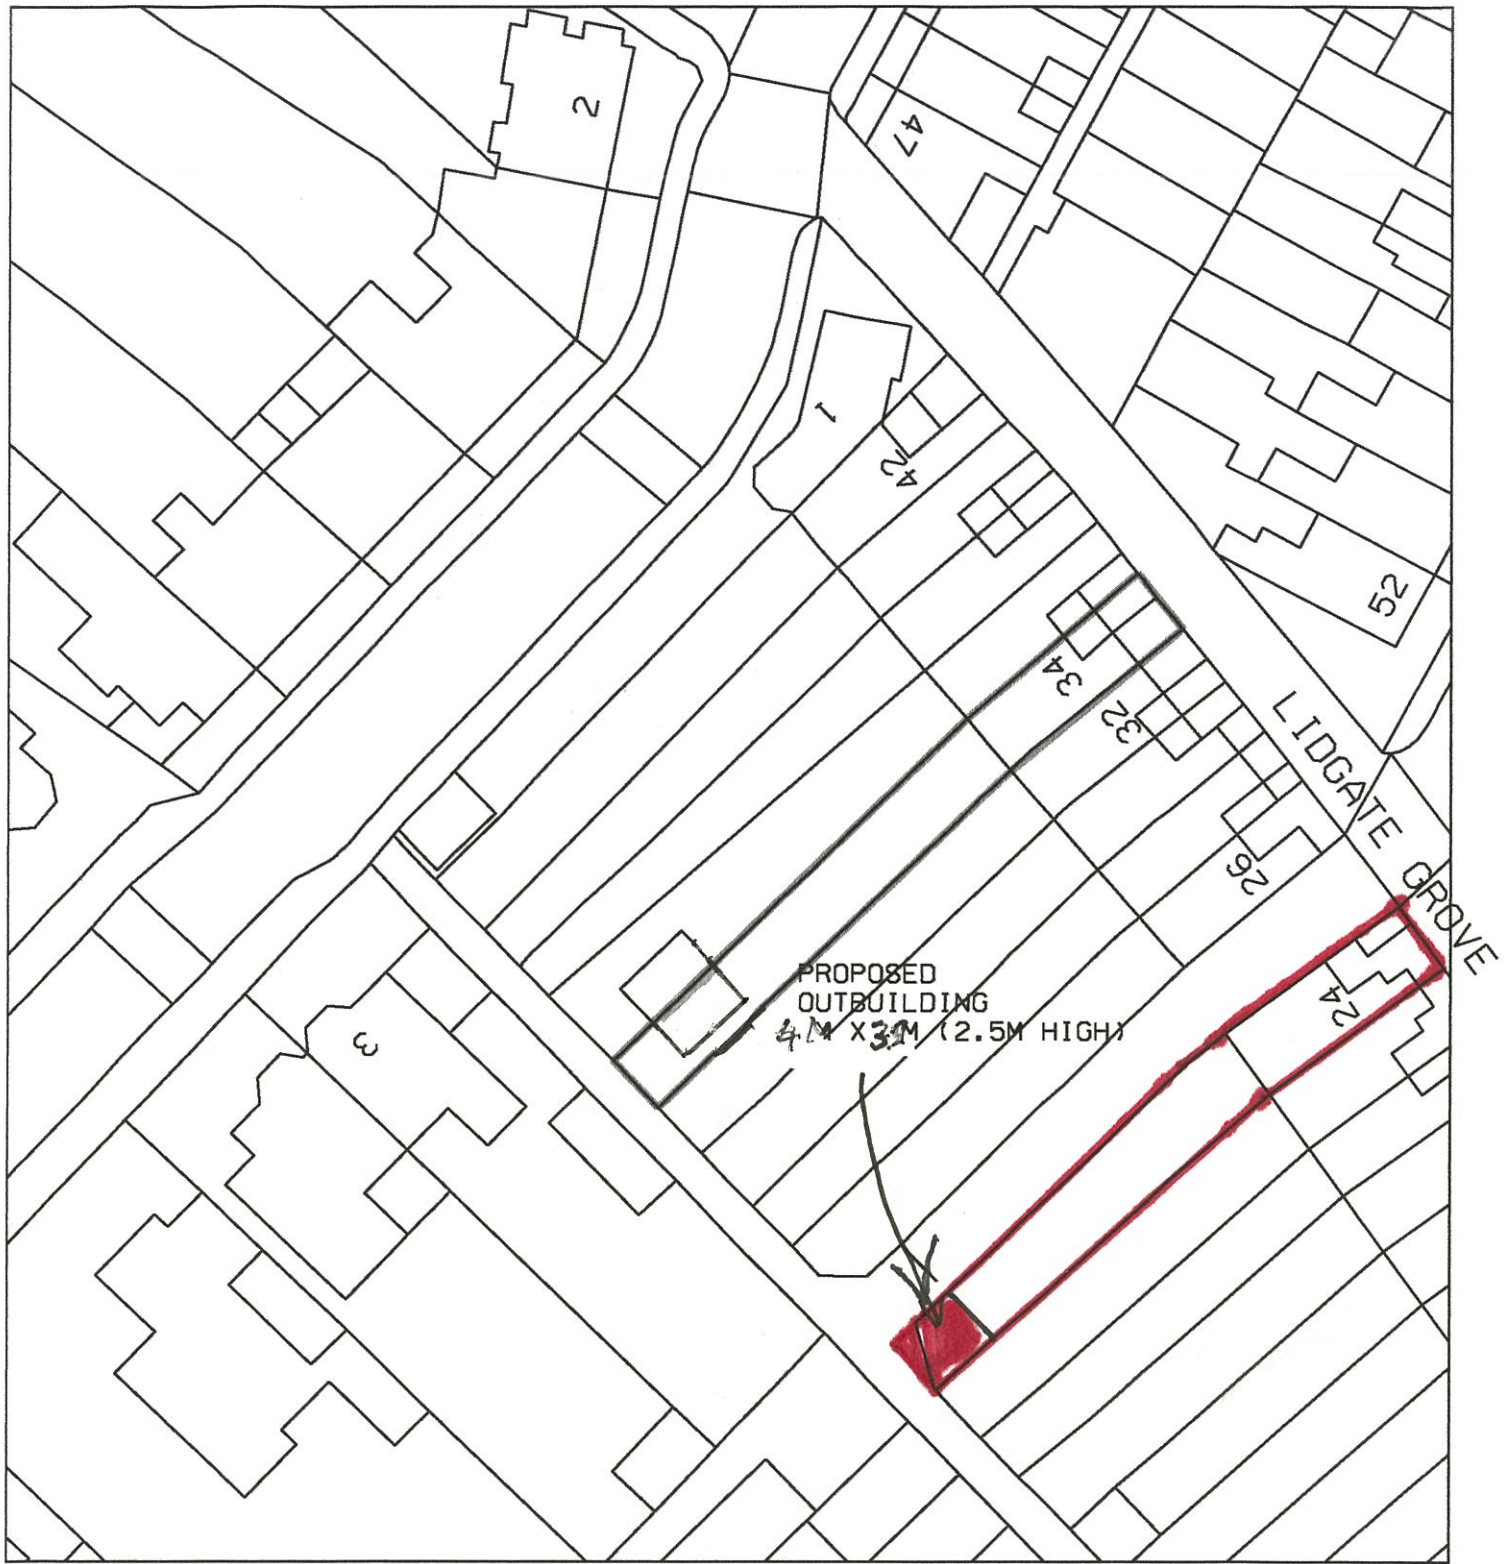

ORDNANCE SURVEY, (C) CROWN COPYRIGHT 2020. ALL RIGHTS RESERVED

SCALE 1:500 AT A4

NORTH