



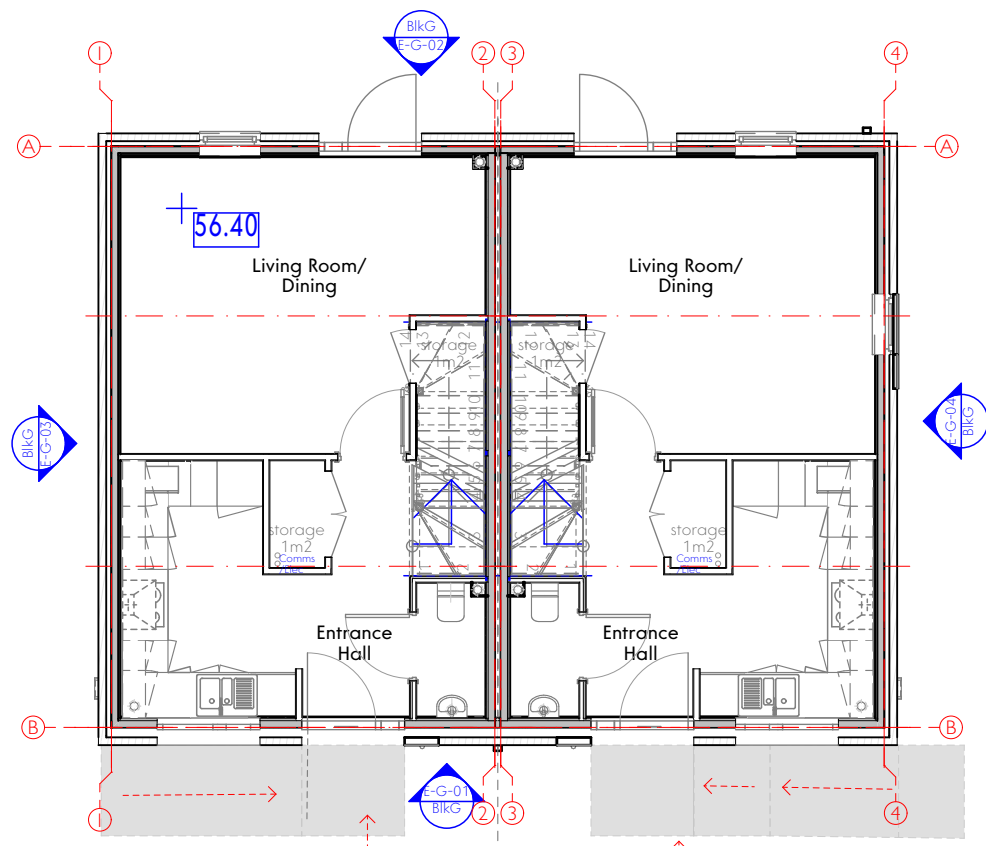


Block G-Ground Floor
2x 2b3p Dwellings




Block G- E01

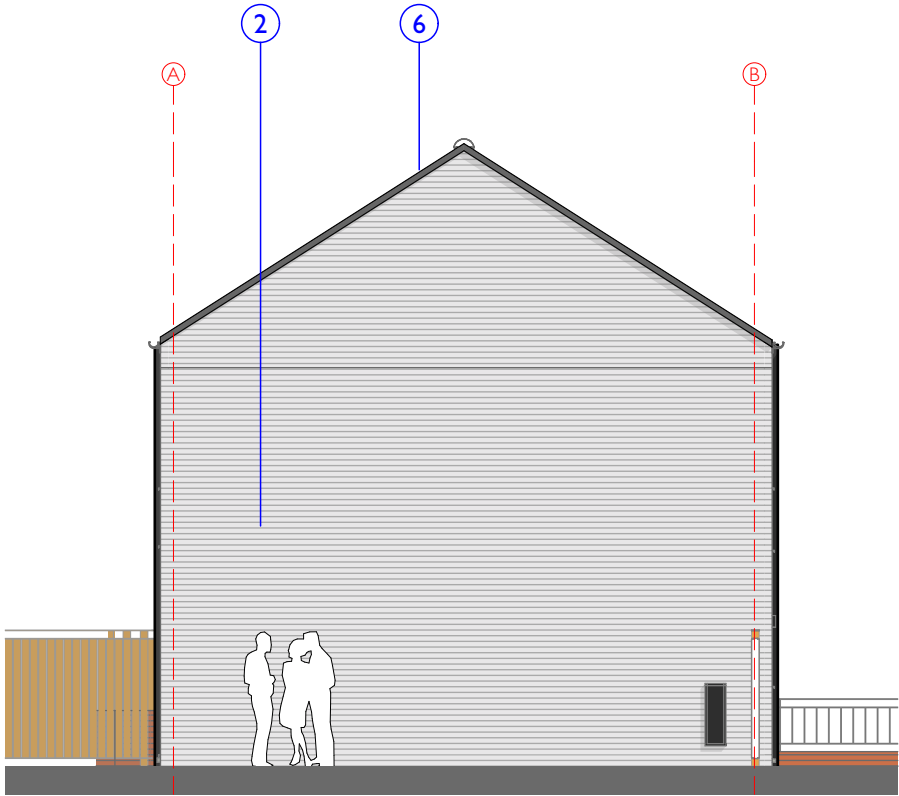


Block G- E03

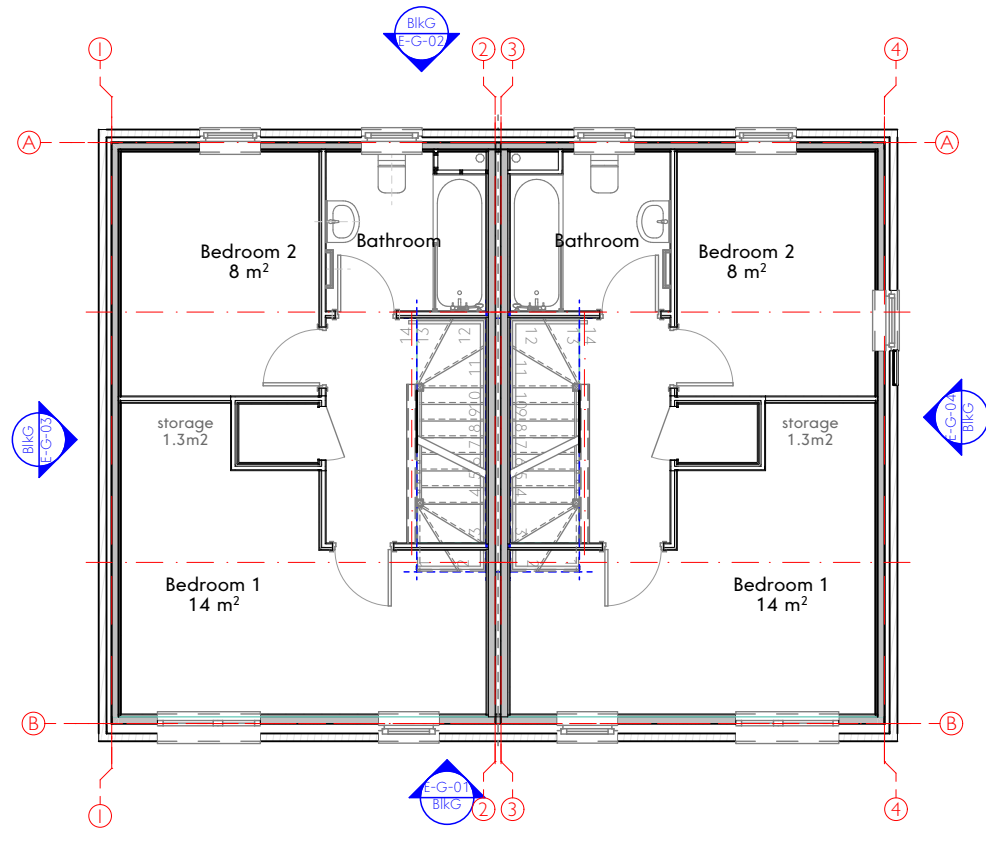

Block G-First Floor
2x 2b3p Dwellings

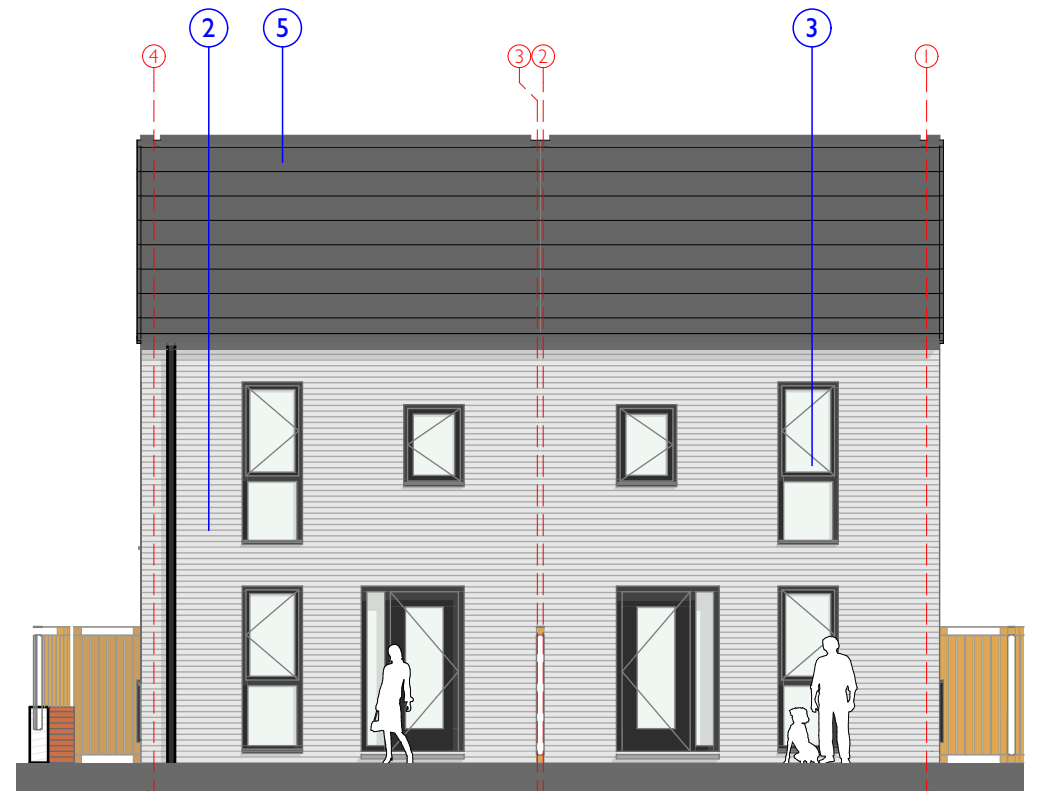

Block G- E02

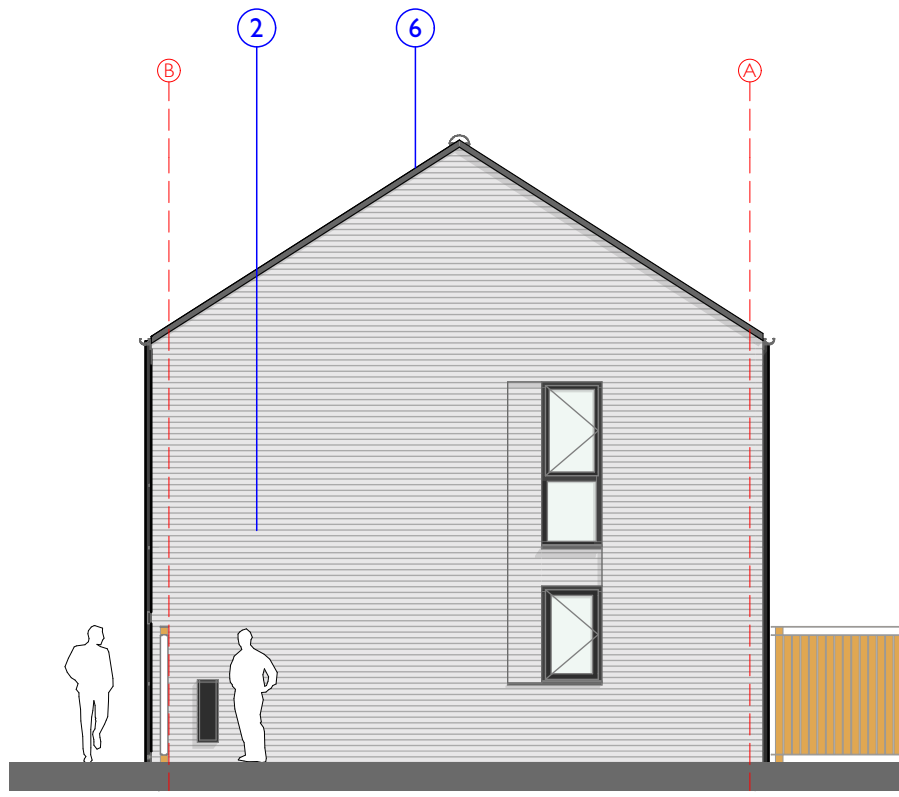

Block G- E04





Block G-Front View
2x 2b3p Double Storey Dwellings



Block G- Rear View
2x 2b3p Double Storey Dwellings

1. Light red multi-brick, sand coloured material mortar. Ibstock Katrina Multi
2. Light grey brick, sand coloured material mortar. Ibstock Ivanhoe Cream
3. High performance uPVC window units, double glazed. RAL 7016 (white internally).
4. Red slim edge concrete roof tiles. Wienerberger TLE Rustic.
5. Grey slim edge concrete roof tiles. Wienerberger TLE Dark Grey.
6. UPVC linear roof flashing, dark grey colour.
7. Feature Sawtooth glazed brick infill. Ibstock Umbra.
8. Serback brick panel reveal detail.
9. UPVC downpipes and gutters, with matching fascia, dark grey colour

Material Key:

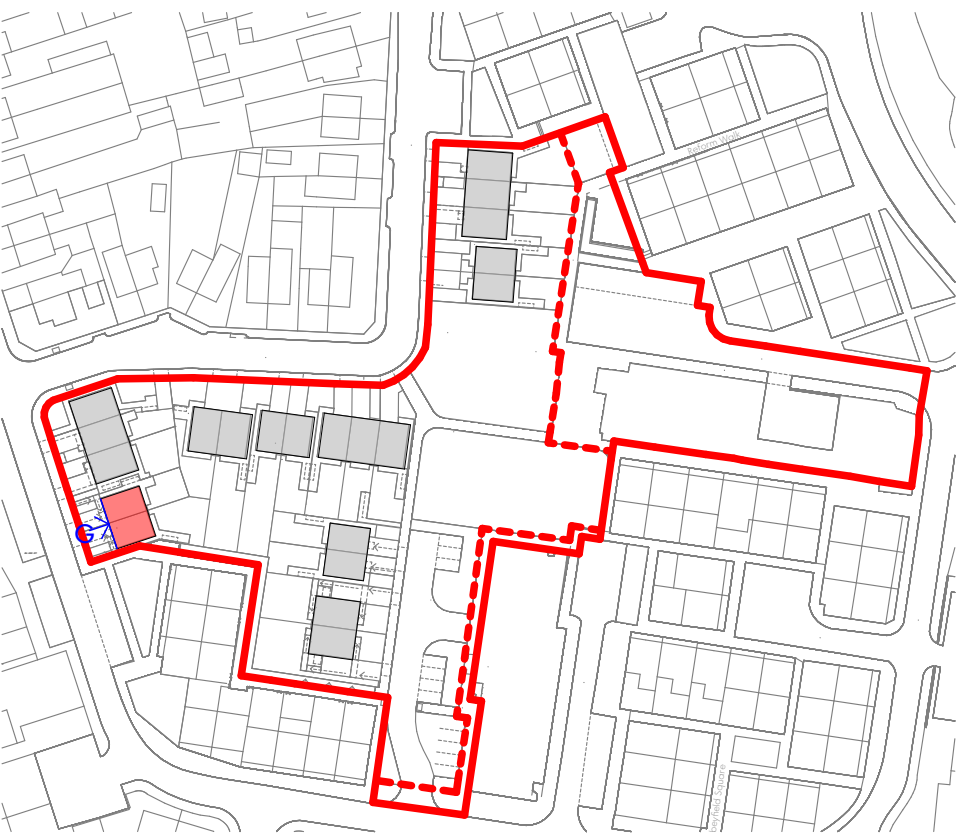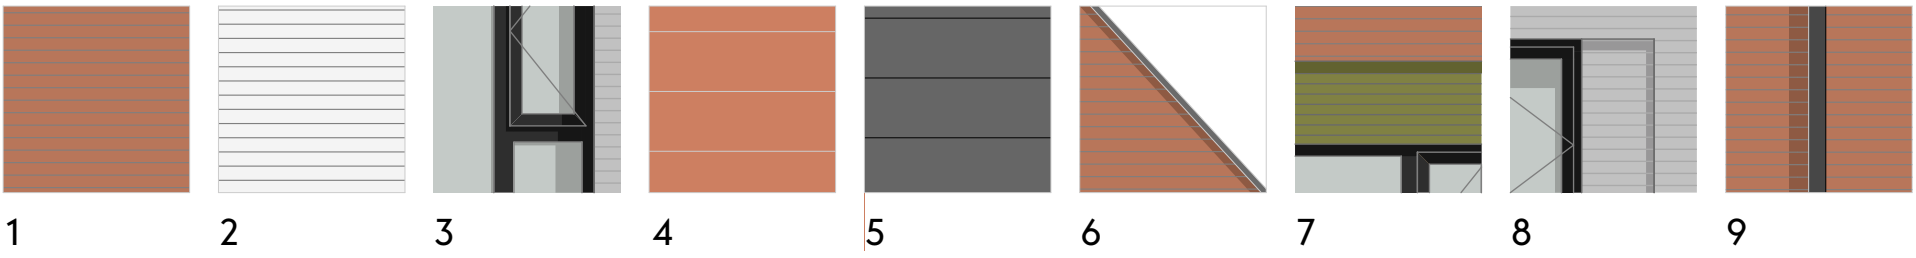

Key Plan

Boundary treatment indicative.
See drawing ref: (90)0003 / 0004
for wall, fence and gate types.

C04	26.08.21	Update to boundary treatment	CT
C03	10.08.21	Revised to Bathroom and WC to contractor comments	CT
C02	09.07.21	Revised to contractor comments	CT
C01	30.04.21	Preliminary Construction Issue	CT
Rev	Date	Comment	Dr

\\BMS\dwg\DESIGN\H2020A - BIM\dwg Basic for ARCHICAD 25\Wayon Part L - 29991914.GWP-01 DR-A-Monochrome-One-P03

GWP Ref	(299)1914
Job Title	Mayton Street
Client	one manchester

Architectural Drawings – Block G	
Name	1914-GWP-08-ZZ-DR-A-(00)-0016
Scale	1:100@A1
Revision	C04
Drawn/Checked	DT / JW
First Issue	30.04.21
Drawing Status	A - Construction