





Note:
Do Not Scale from this drawing.
Dimensions are to be checked on site.
If in doubt please ask.

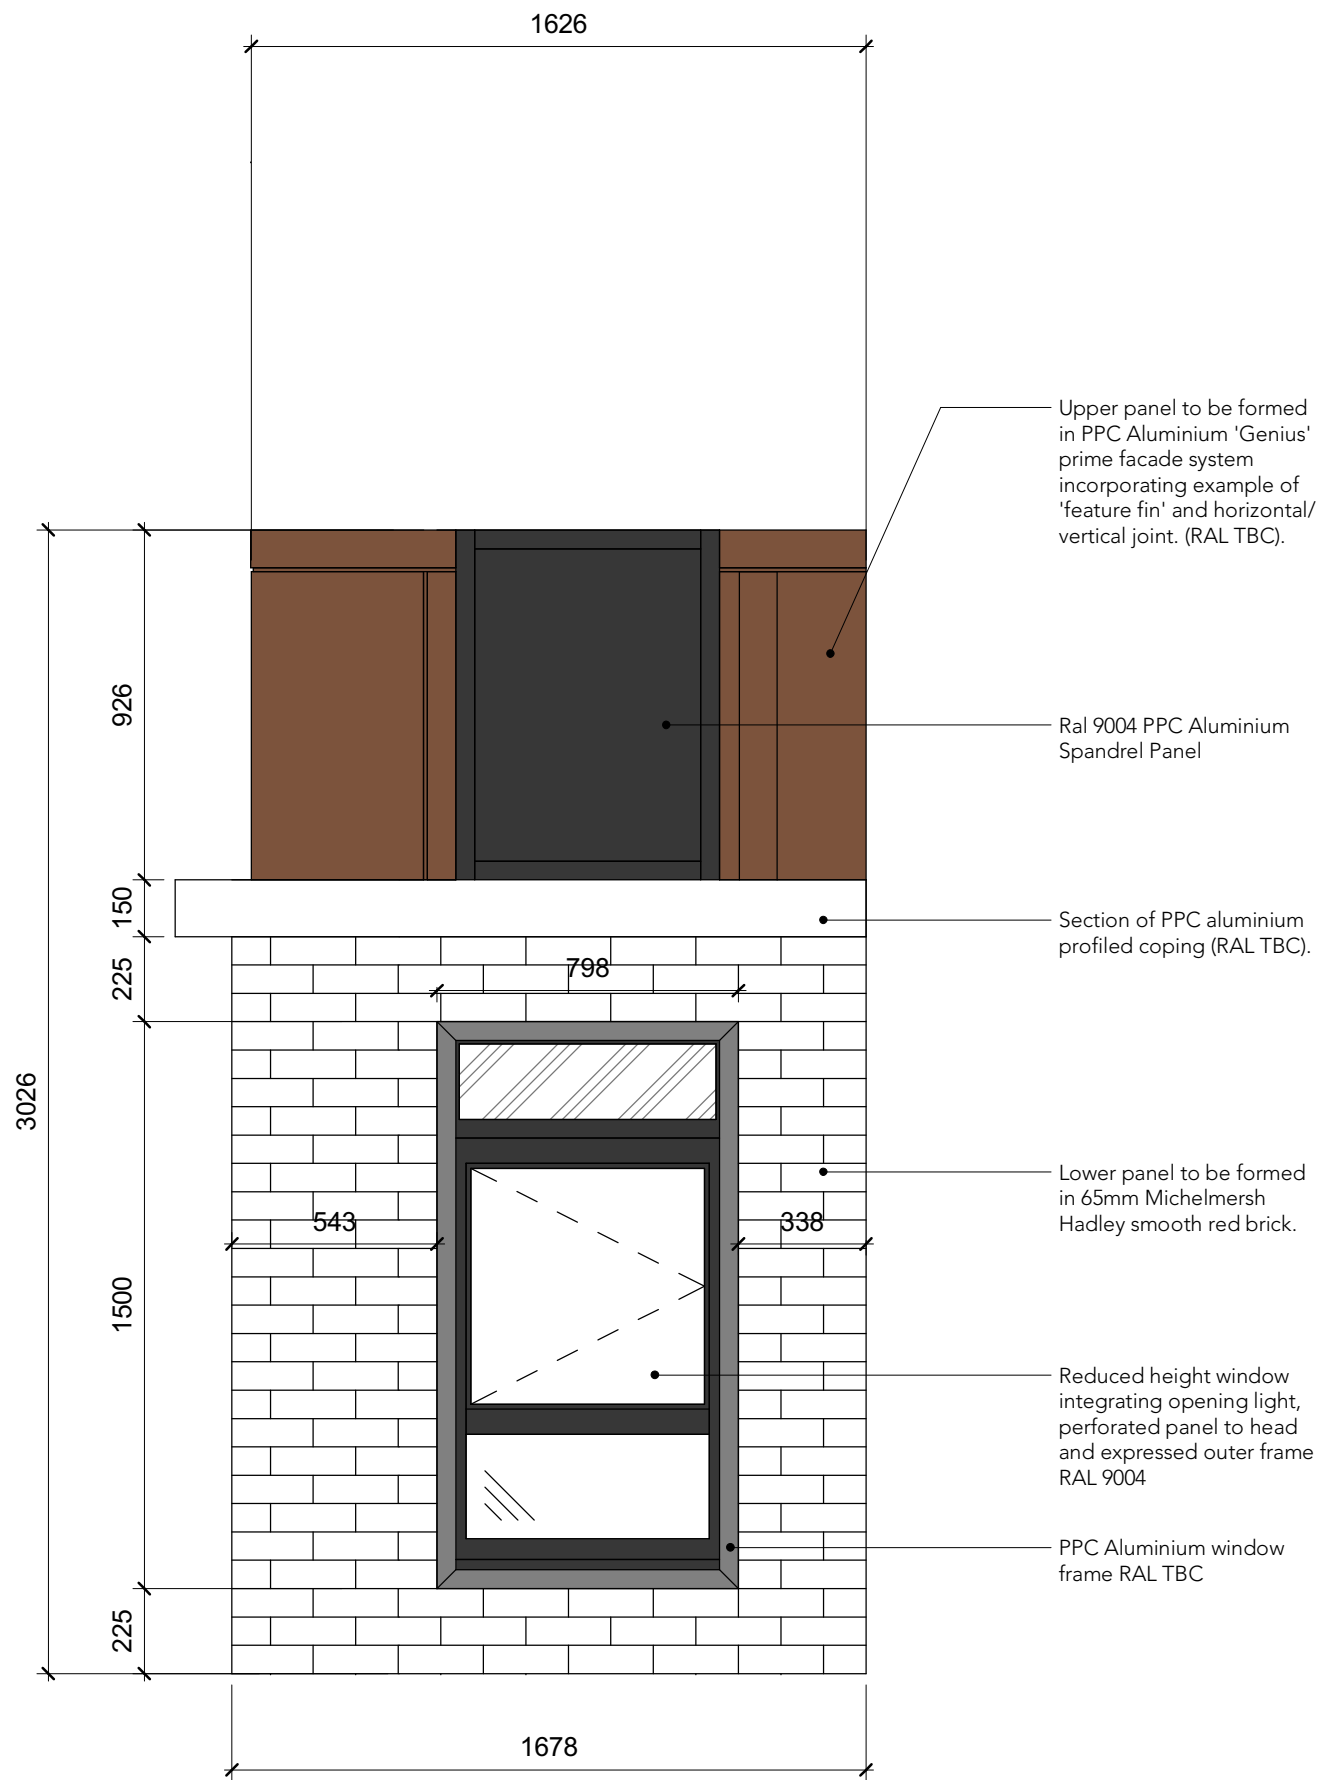


Mock Up Panel - Front Elevation

1 : 20

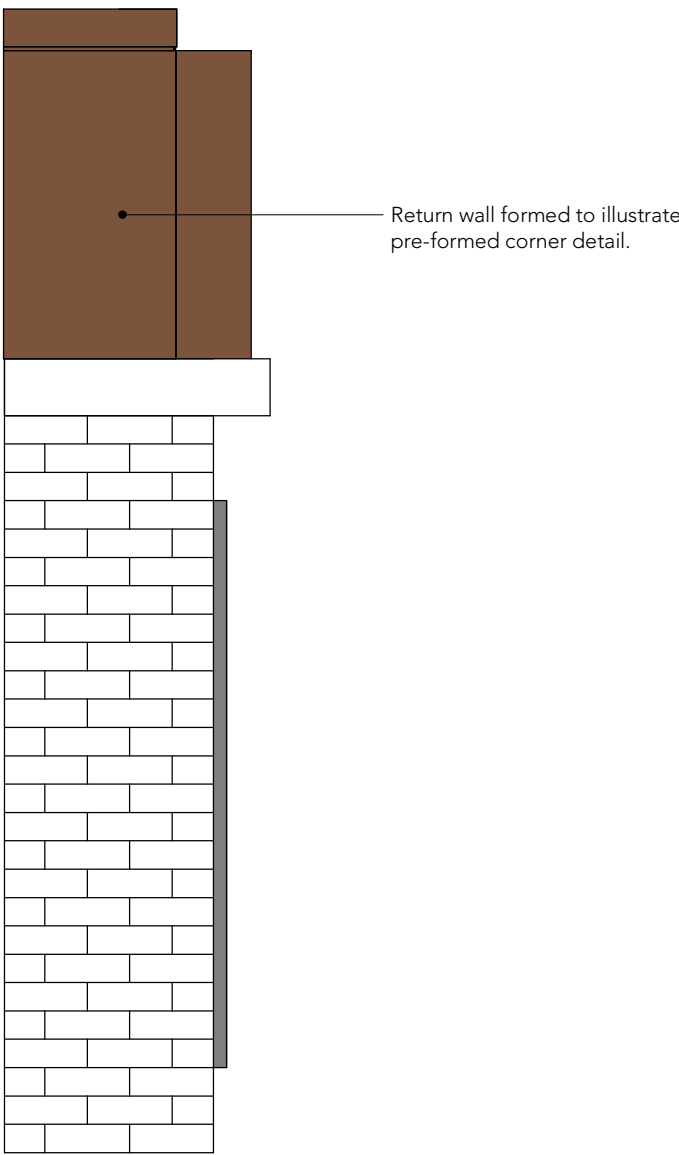


Mock Up Panel - Wall Return

1 : 20

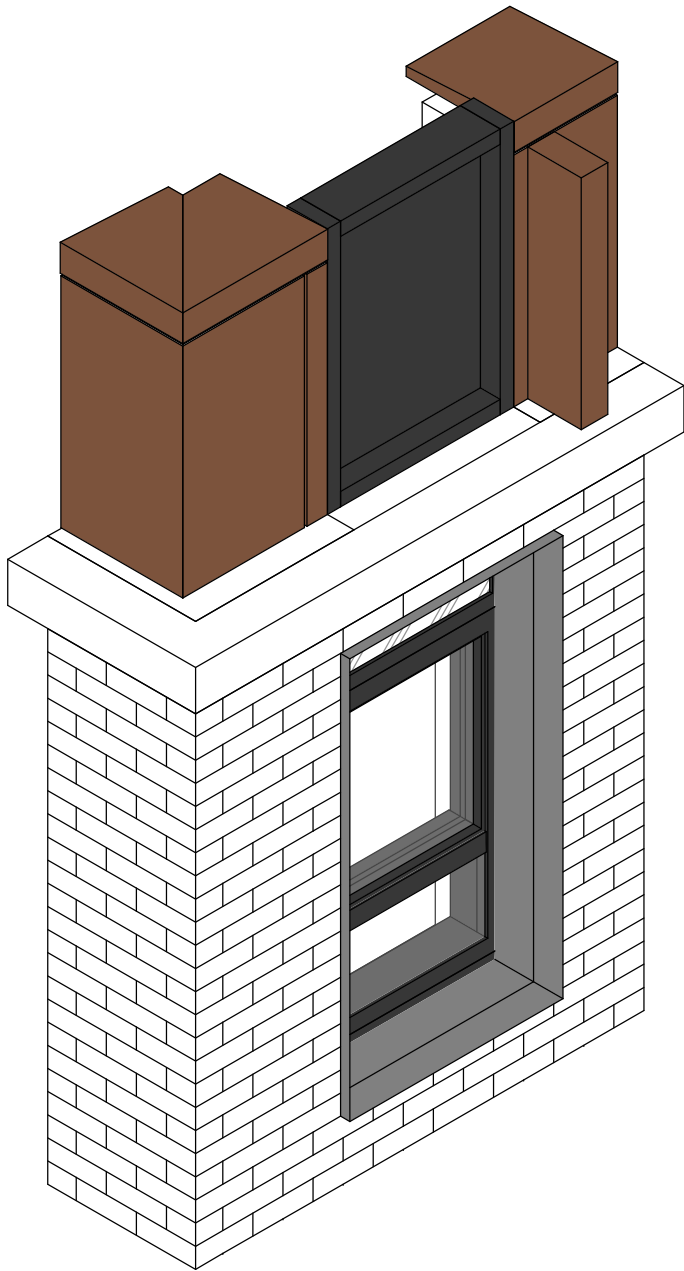

3D View

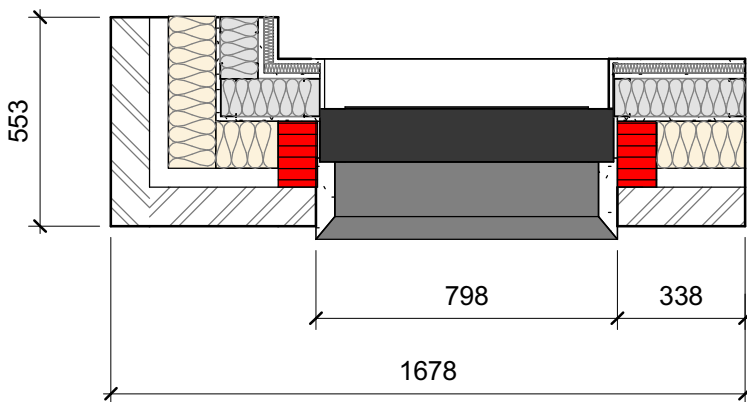

Mock Up Wall Plan

1 : 20

P1	09.07.2021	Planning Issue
P0	30.06.2021	Issued for MCC comment

Rev	Date	Intls	Details
-----	------	-------	---------

© The moral rights of the author are hereby asserted.
This drawing and design is the sole property of Buttress Ltd and must not be reproduced without permission.
Buttress Ltd is Registered in England and Wales: 5363573

Buttress

41 Bengal Street
Manchester
M4 6AF

T 0161 236 3303
E contact@buttress.net
Wwww.buttress.net

Project Title	Ancoats Dispensary
Client	Great Places Housing Group
Location	Ancoats, Greater Manchester

Drawing ref	Mock Up Panel
-------------	---------------

Date	09/07/2021 15:24:32	Scale	1 : 20
Checker	AH	Orig Paper Size	A2

Job No:	8803	Status	PLANNING
---------	------	--------	----------

Project:	Origin:	Zone:	Level:	Type:	Disc:	Number:	Rev:
----------	---------	-------	--------	-------	-------	---------	------

8033-BA-XX-XX-DR-A-(99)002- P1