



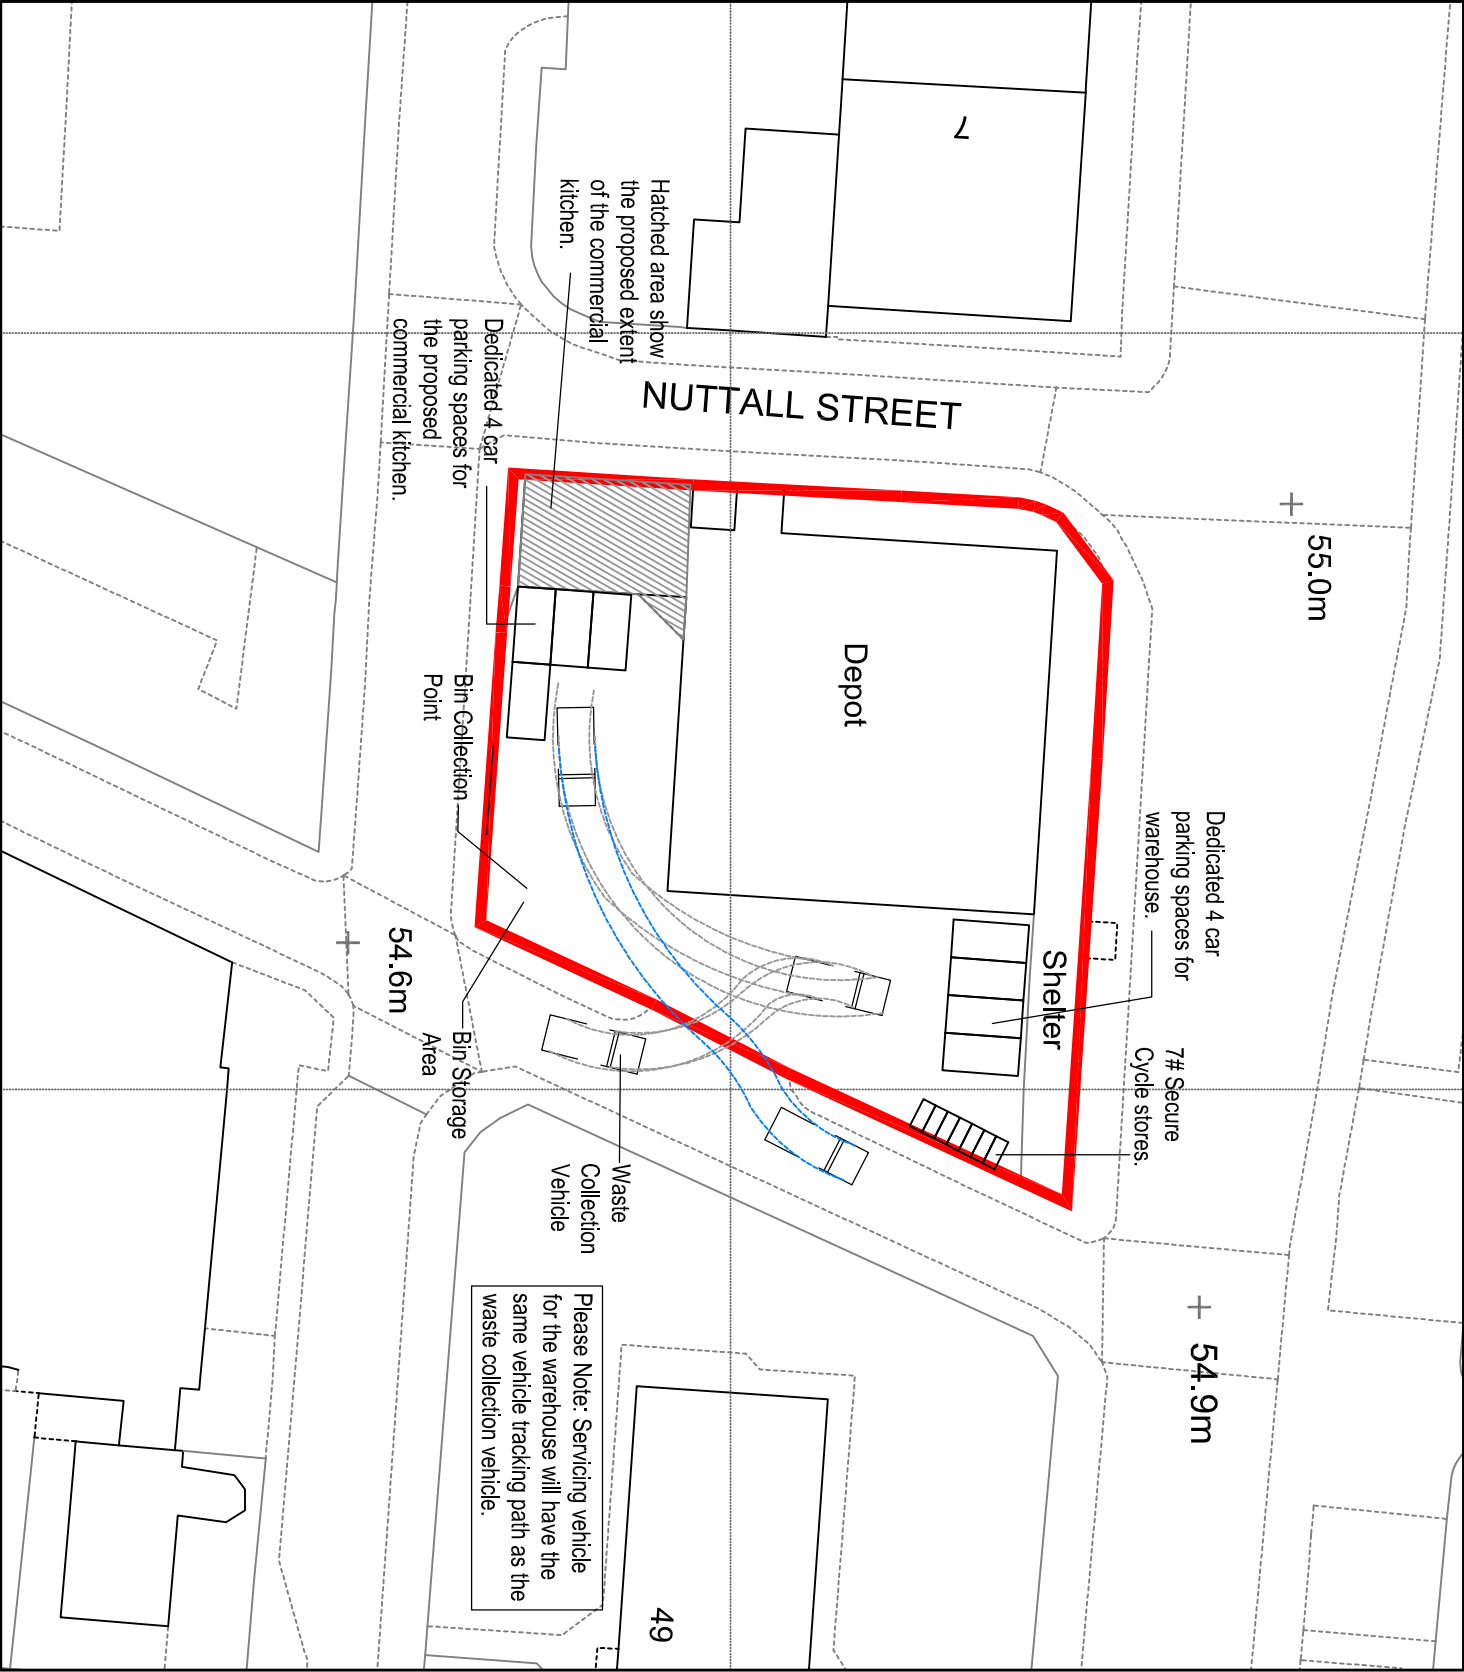

D	Site Edged Boundary amended.	25.08.21
C	Parking arrangements for warehouse shown.	19.08.21
B	Secure cycle stores added.	11.08.21
A	Proposed commercial kitchen area and dedicated car parking spaces shown.	25.04.21
Rev	Amendment	Date

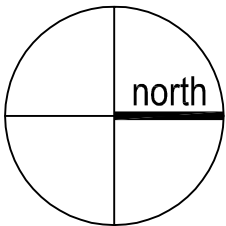

ARCHITECTS

t 0161 8501045
m 07814 024033
e info@nk-architects.com
w www.nk-architects.com
a Sovereign House
Stockport Road
Cheadle, SK8 2EA

PROJECT:
CHANGE OF USE FROM OFFICE
BUILDING TO COMMERCIAL KITCHEN

ADDRESS:
648 ASHTON OLD ROAD,
MANCHESTER, M11 2DW

DRG:
WASTE MANAGEMENT PLAN

DRG STATUS:
PLANNING SUBMISSION

DATE: April 2021
SCALE: 1:500
SIZE: A4

DRAWN: ANK
CHECKED: ANK
DRG NO: 600.03D

COPYRIGHT © 2007 NK ARCHITECTS (MCIR) LIMITED. ALL RIGHTS RESERVED.
REFER TO DIMENSIONS AND DO NOT SCALE.