
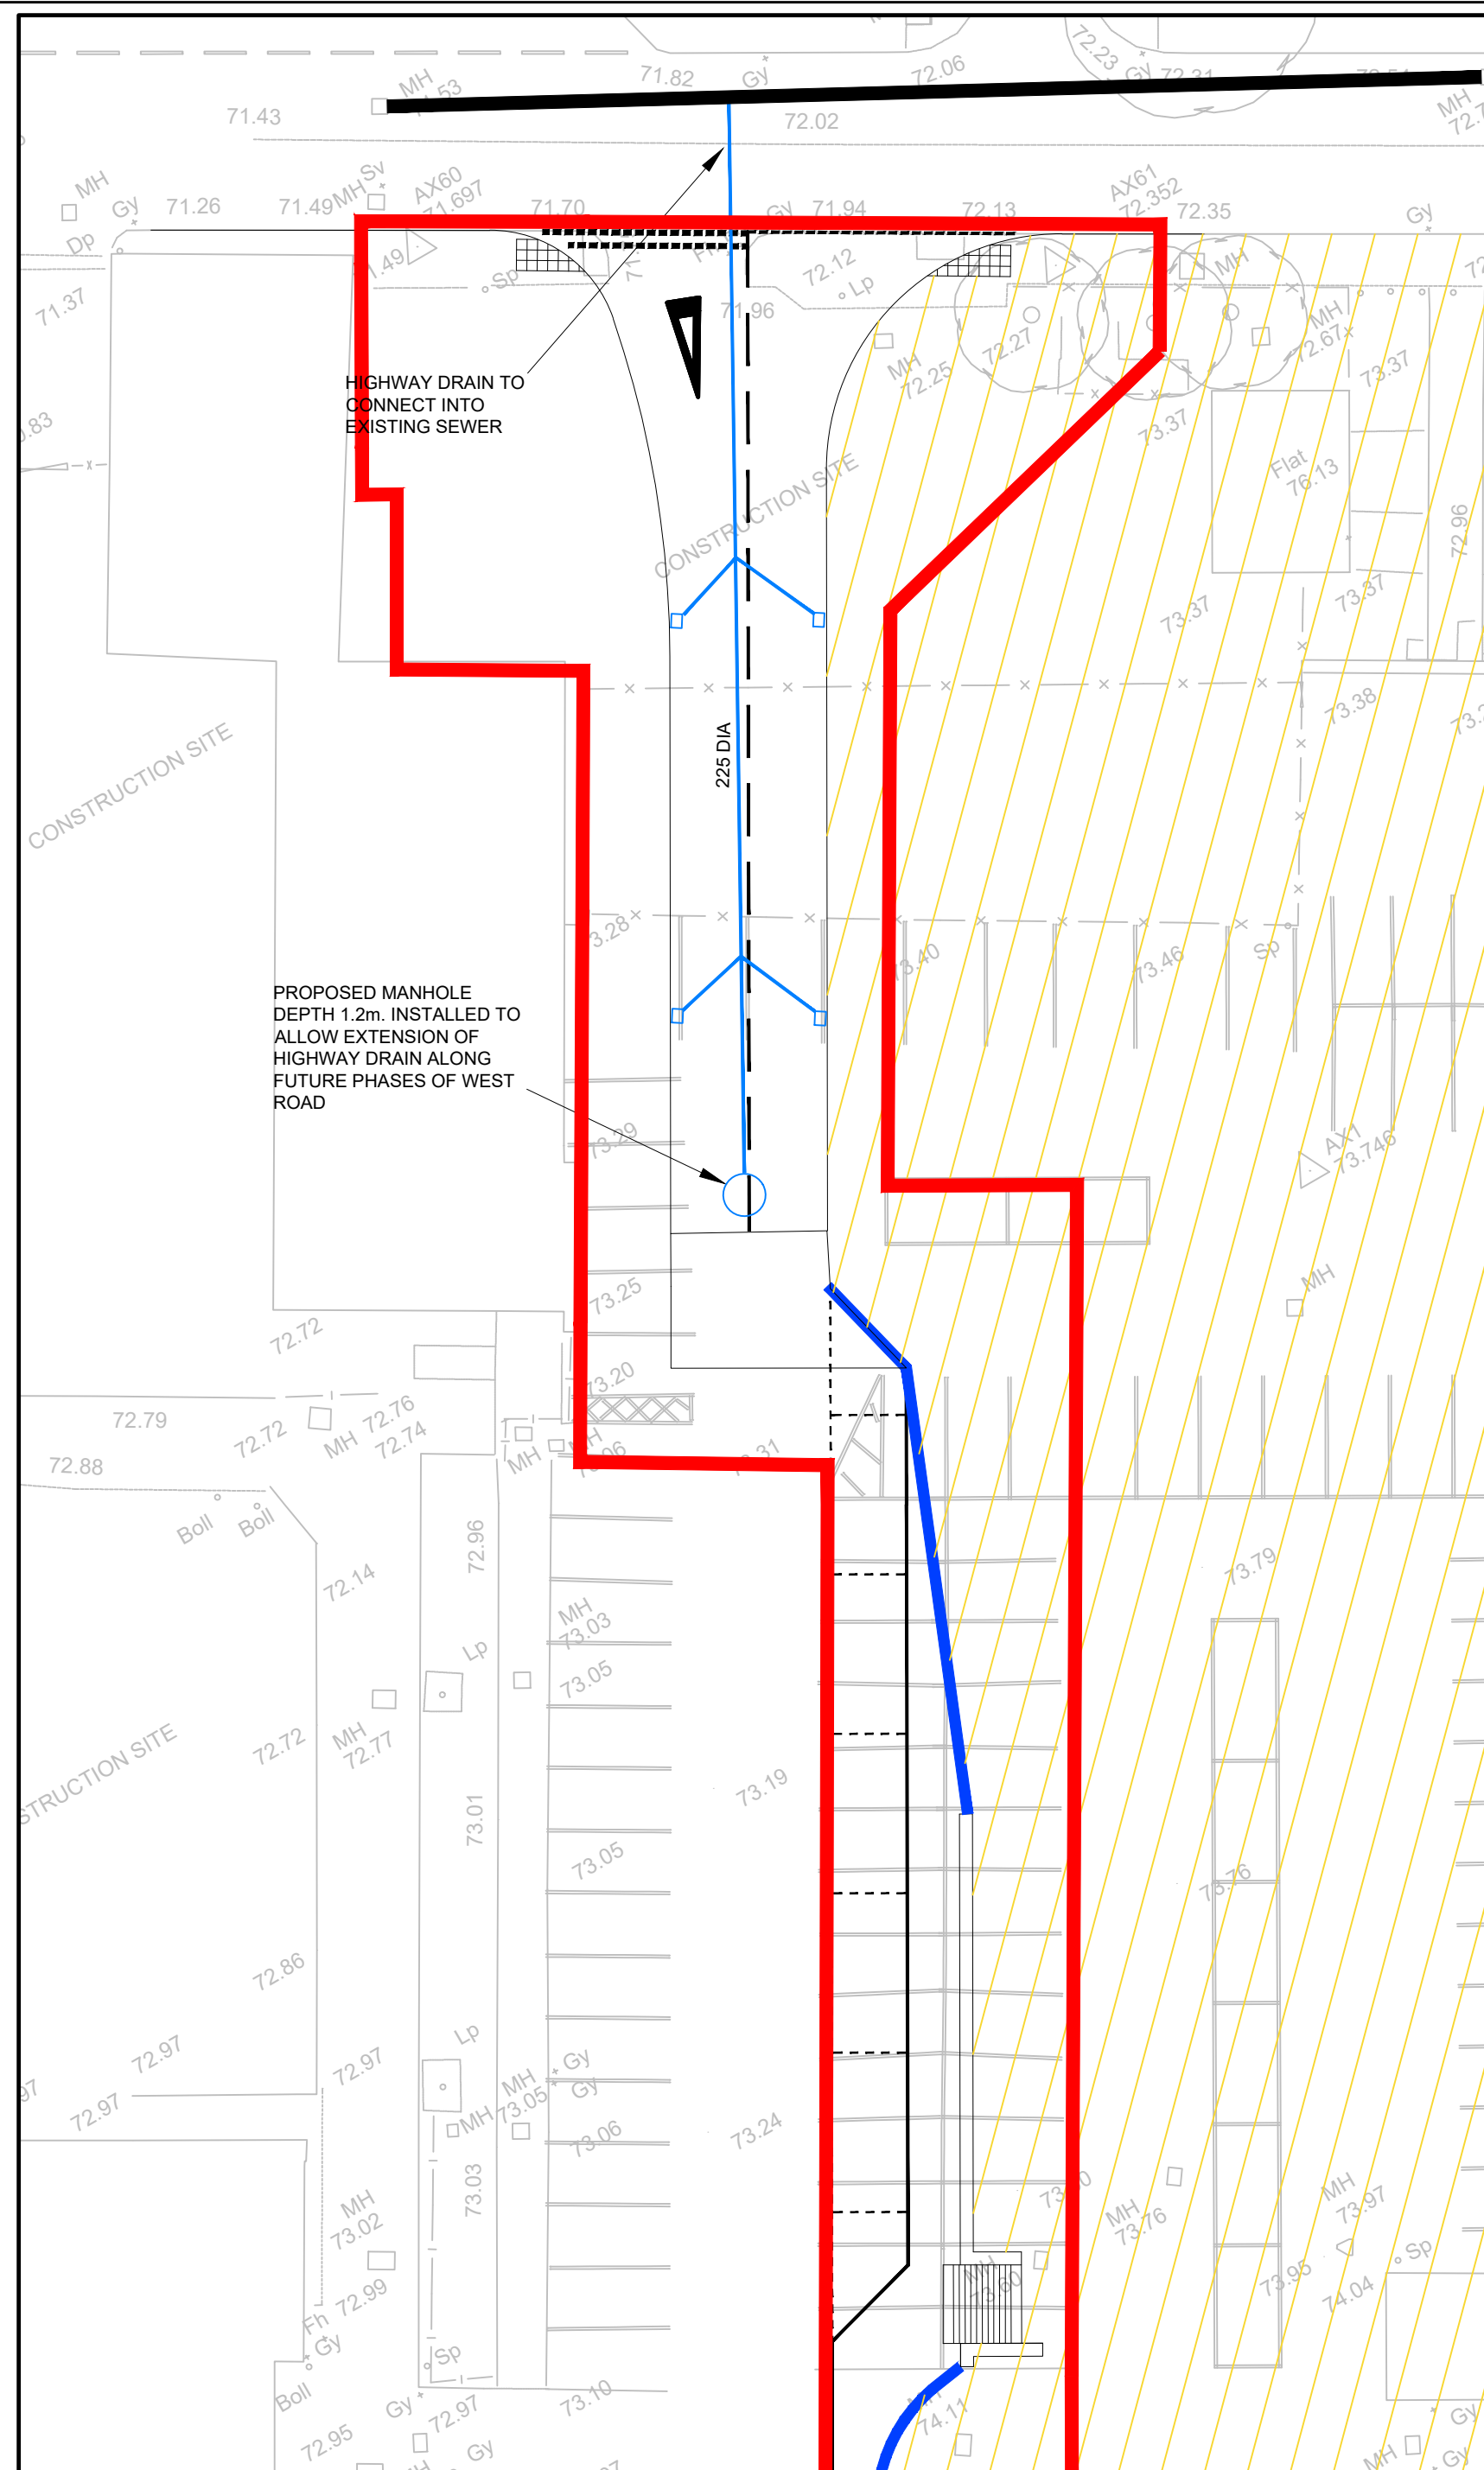


KERBING DETAILS

KEY


-  K1- PRE CAST CONCRETE HALF BATTERED KERB
-  K2- PRE CAST CONCRETE DROPPED KERB
- K3- PRE CAST CONCRETE EDGING
- K4- PRE CAST CONCRETE TRANSITION KERB

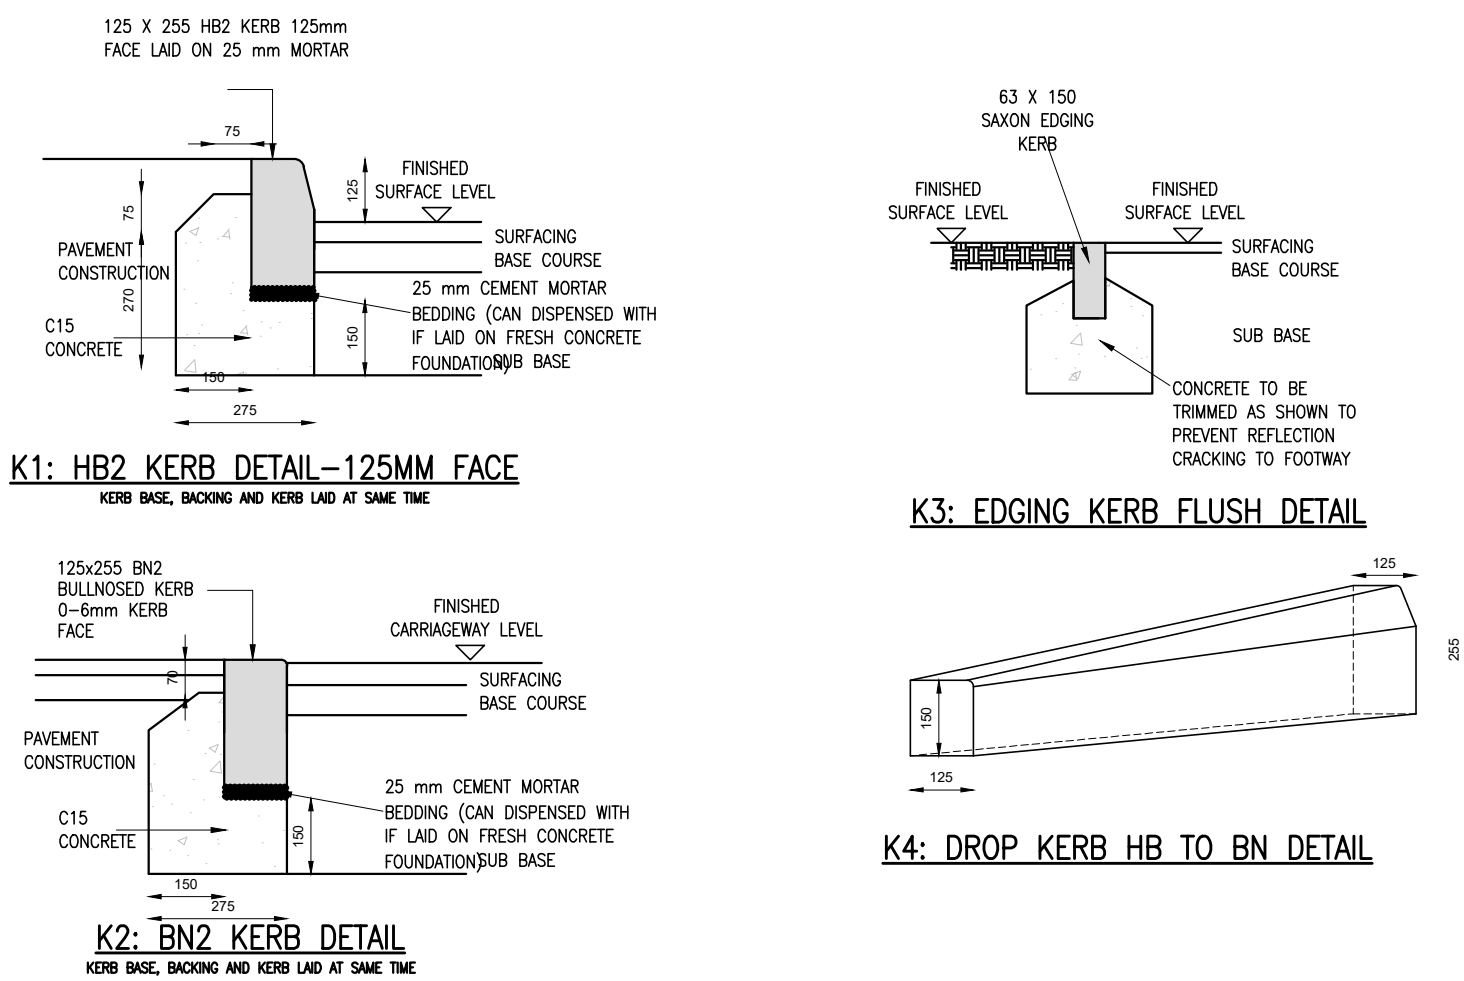

DRAINAGE DETAILS

KEY

- 150mm DIA GULLY CONNECTION
PROPOSED GULLY

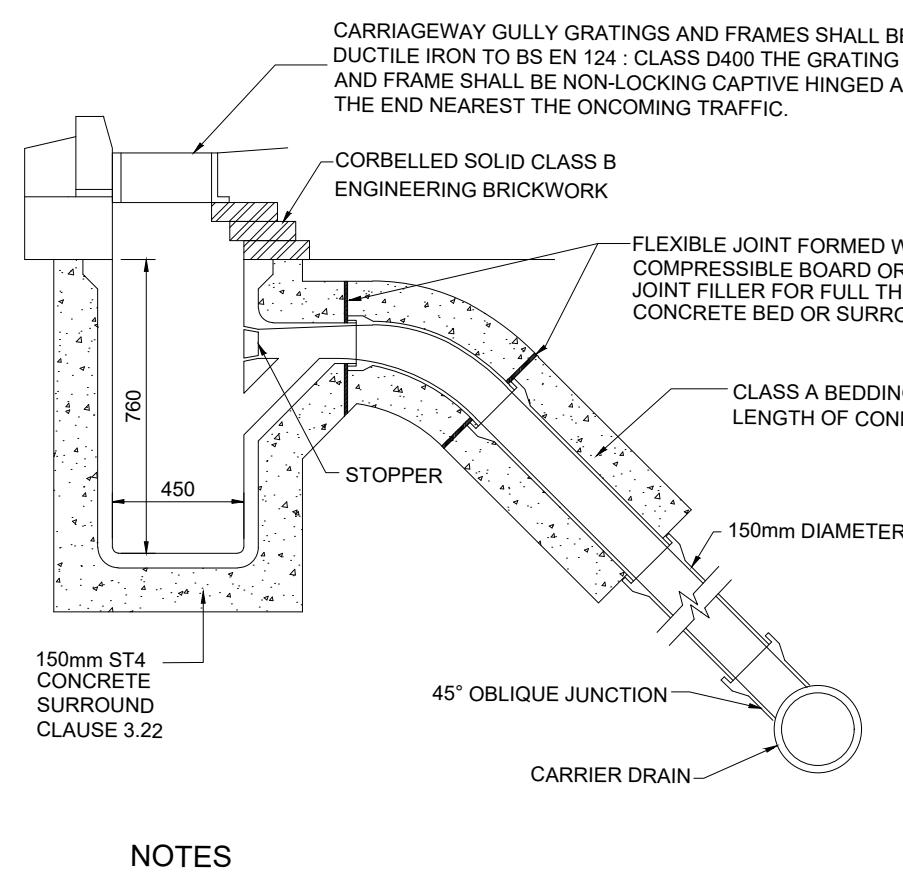


NOTES

1. GULLY POT TO BE 95 LITRES MIN CAPACITY
2. MAXIMUM TRENCH WIDTH FOR 150mm GULLY LEAD IS 600mm
3. NUMBER OF BENDS MAY VARY DUE TO SITE DIFFERENCES.
4. CONCRETE SURROUND TO PIPES SHALL ALWAYS FINISH AT A JOINT
5. CONCRETE GULLY POT TO BS5911 PART 230 CLAUSE 3:10 (II)

GULLY DETAIL WITH CONNECTION TO CARRIER DRAIN

SCALE N.T.S

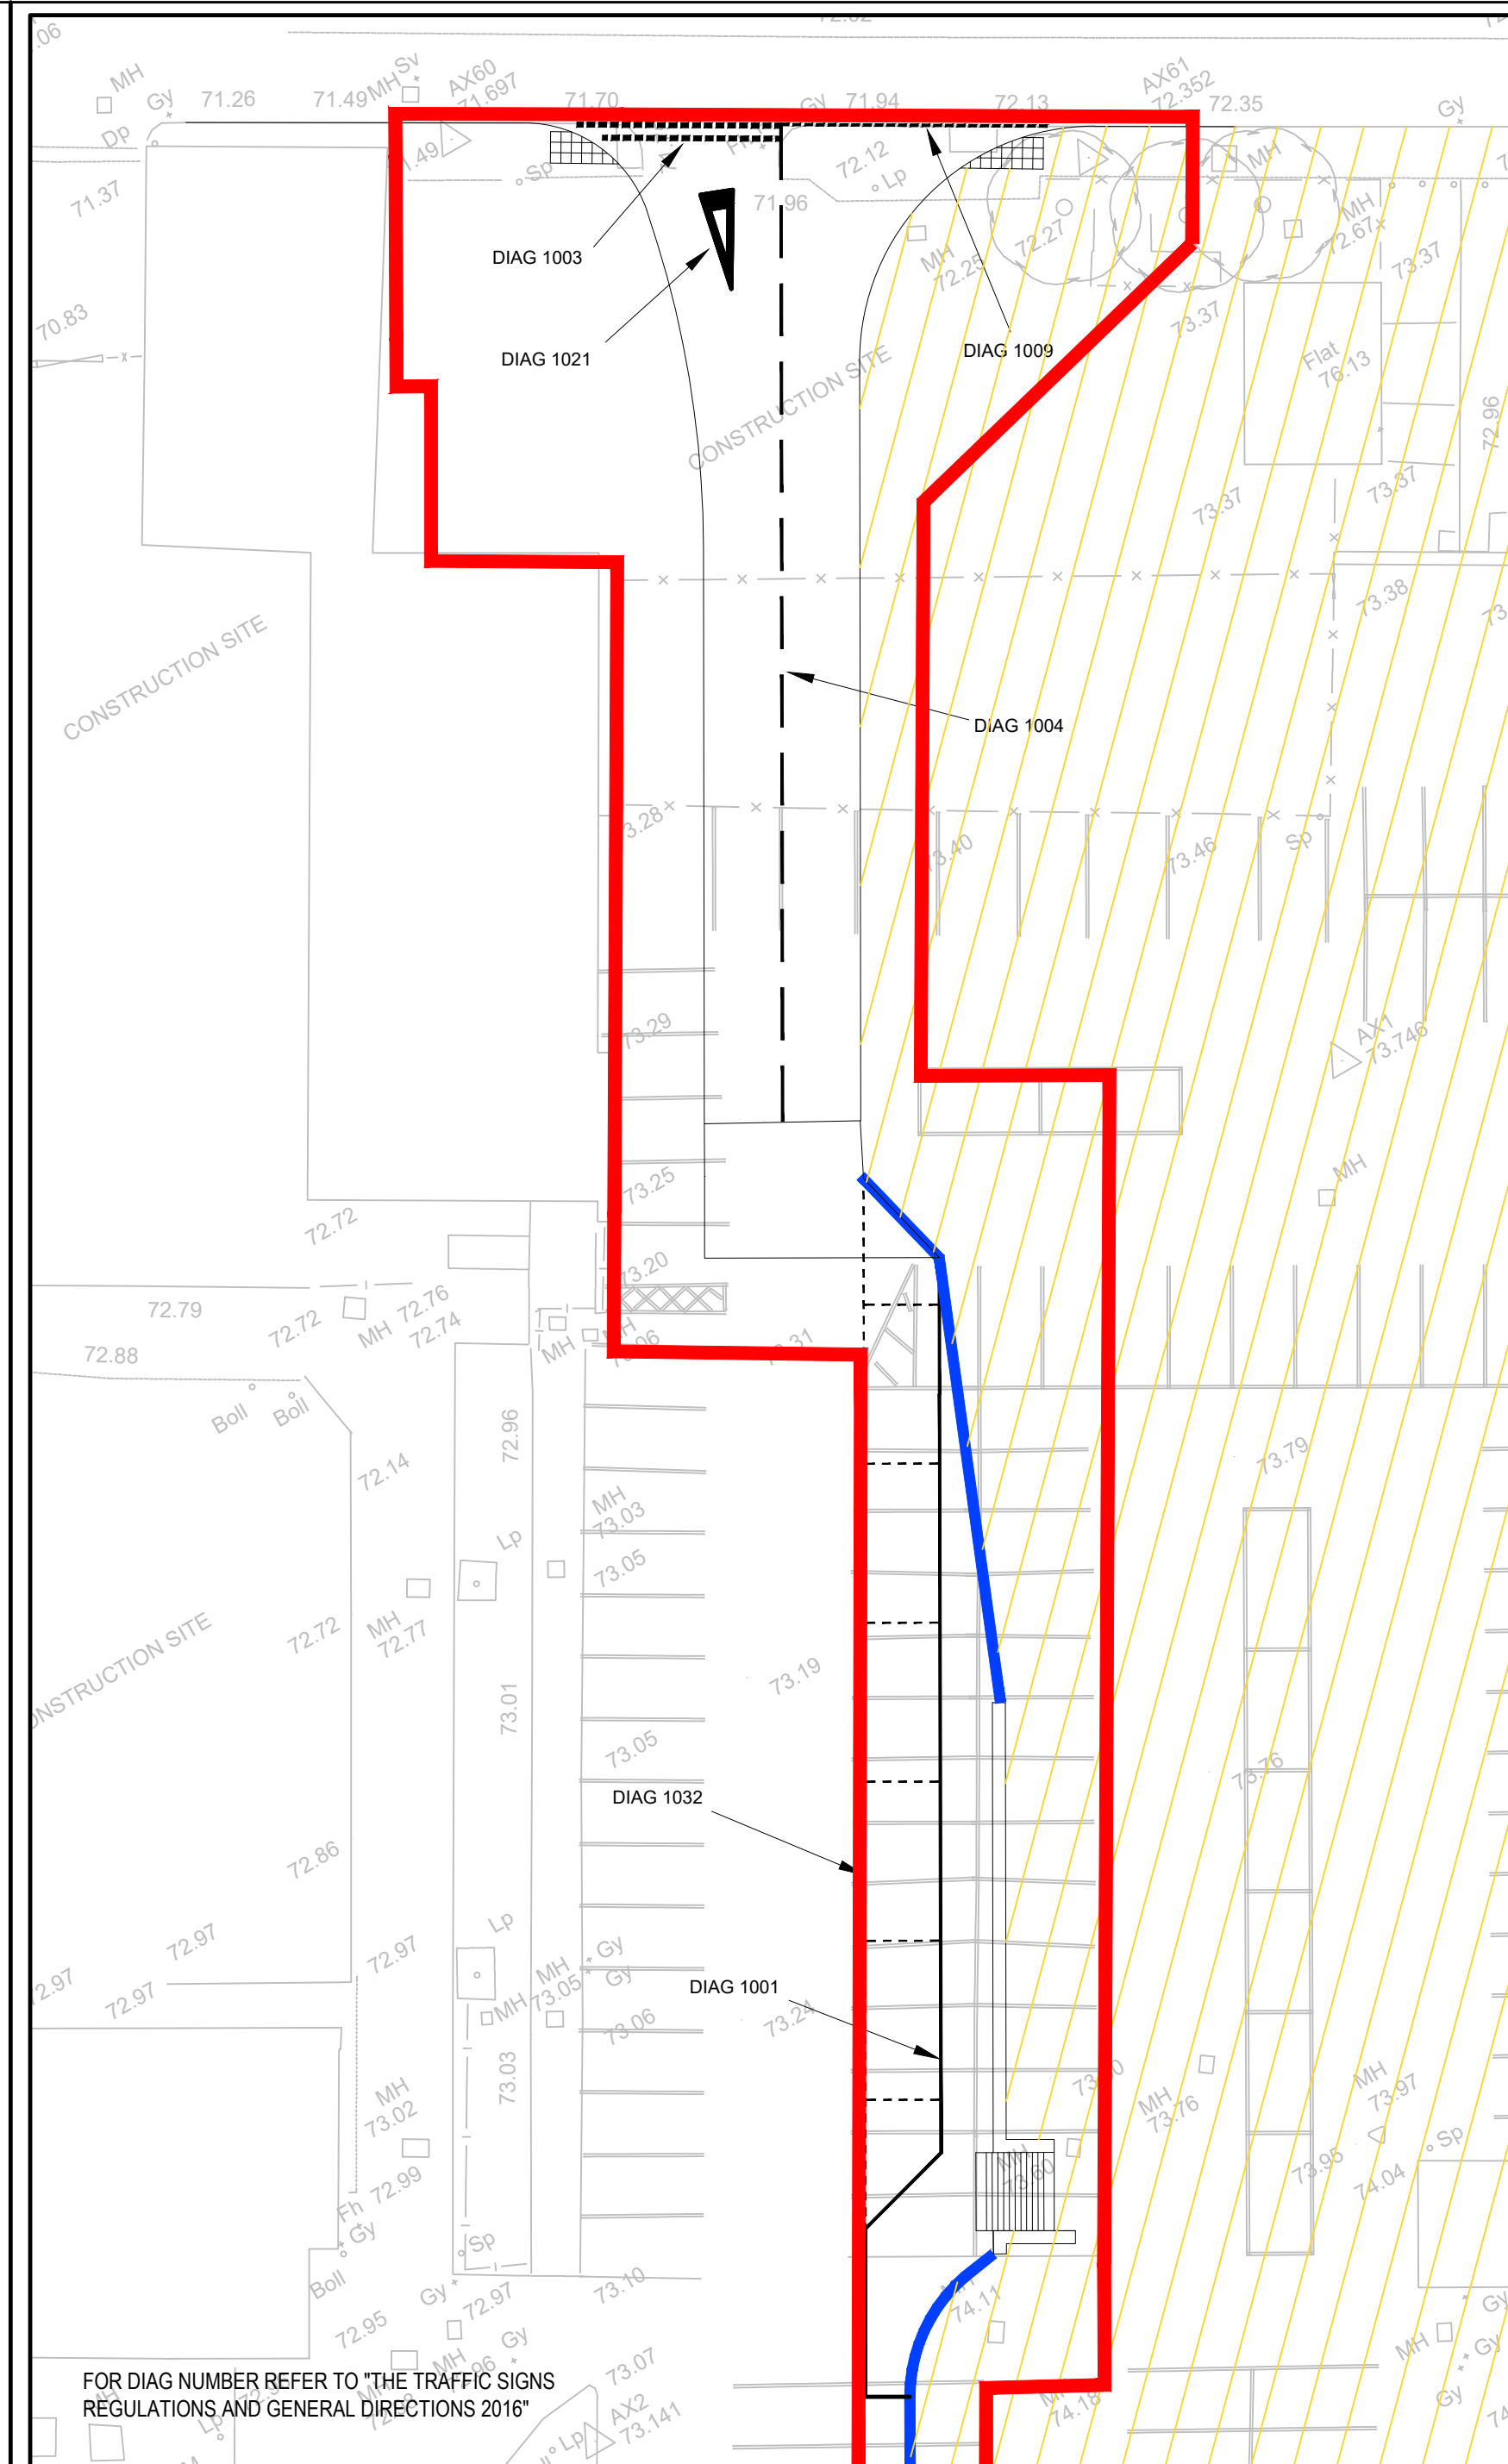

ROAD MARKINGS

Notes:

1. THIS DRAWING IS TO BE READ IN CONJUNCTION WITH ALL RELEVANT ARCHITECTS AND ENGINEERS DRAWINGS AND SPECIFICATIONS.
2. DO NOT SCALE THIS DRAWING. ANY AMBIGUITIES, OMISSIONS AND ERRORS ON DRAWINGS SHALL BE BROUGHT TO THE ENGINEERS ATTENTION IMMEDIATELY. ALL DIMENSIONS MUST BE CHECKED / VERIFIED ON SITE.
3. ALL DIMENSIONS ARE IN METRES UNLESS NOTED OTHERWISE.
4. FOR GENERAL NOTES REFER TO DRAWING.



KEY



REFER TO GMMH EXTERNAL WORKS DETAILED DESIGN
FOR CONSTRUCTION DETAILS

P02	21/06/21	RED LINE BOUNDARY ADDED	JDB	HS
P01	21/05/21	FIRST ISSUE	HS	AR
REV.	DATE	AMENDMENT	DRW.	CHK.
CLIENT				

CLIENT



Manchester University
NHS Foundation Trust



Merchant Exchange, 17-19 Whitworth Street West, Manchester, M1 5WG
0161 236 2394 manchester@curtins.com www.curtins.com

Birmingham • Bristol • Cambridge • Cardiff • Douglas • Dublin • Edinburgh • Glasgow • Kandal • Leeds • Liverpool • London • Manchester • Nottingham

PROJECT
SOUTHERN ENABLING WORKS

SCALE@A1	DATE	ORIGINATOR	CHECKED	AUTHORISED
1/250	21/05/21	HS	HS	AR


**WEST ROAD JUNCTION
CONSTRUCTION DETAILS 2 OF 2**

STATUS	PURPOSE FOR ISSUE	SR NO.
--------	-------------------	--------

S3 FOR REVIEW/COMMENT

DRAWING NO. REV.

20200-CUR-ISZ -XX-DR -C - 95002 P02

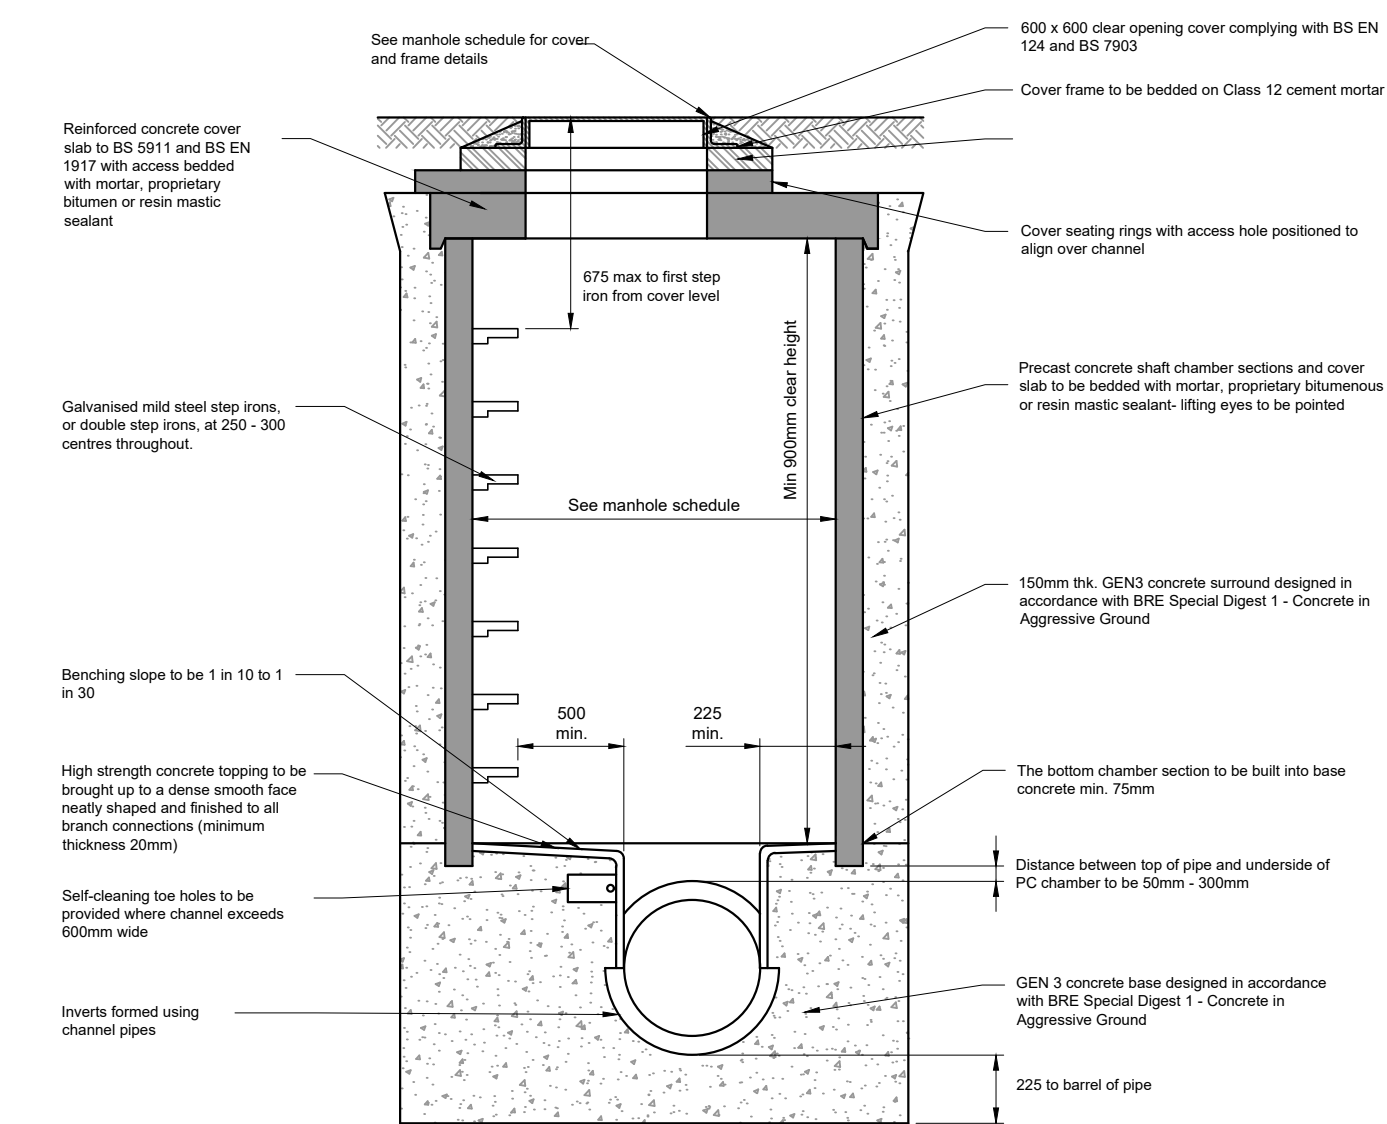

TYPICAL TYPE 2 CONCRETE MANHOLE (PCC) DETAIL

MAX. DEPTH FROM COVER LEVEL TO SOFFIT OF PIPE 3.0m