© Copyright: All rights reserved. This drawing must not be reproduced without permission.
Do not scale from this drawing. All dimensions are in millimetres unless otherwise stated.
Any discrepancies should be reported to the Architect.

Please note:

The contents of this drawing are based on (survey/ existing) information supplied by a third party. Halliday Meecham Architects can accept no responsibility for the accuracy of this information and/or works based upon it. The contractor must check the accuracy of these drawings on site and notify Halliday Meecham Architects of any discrepancies.

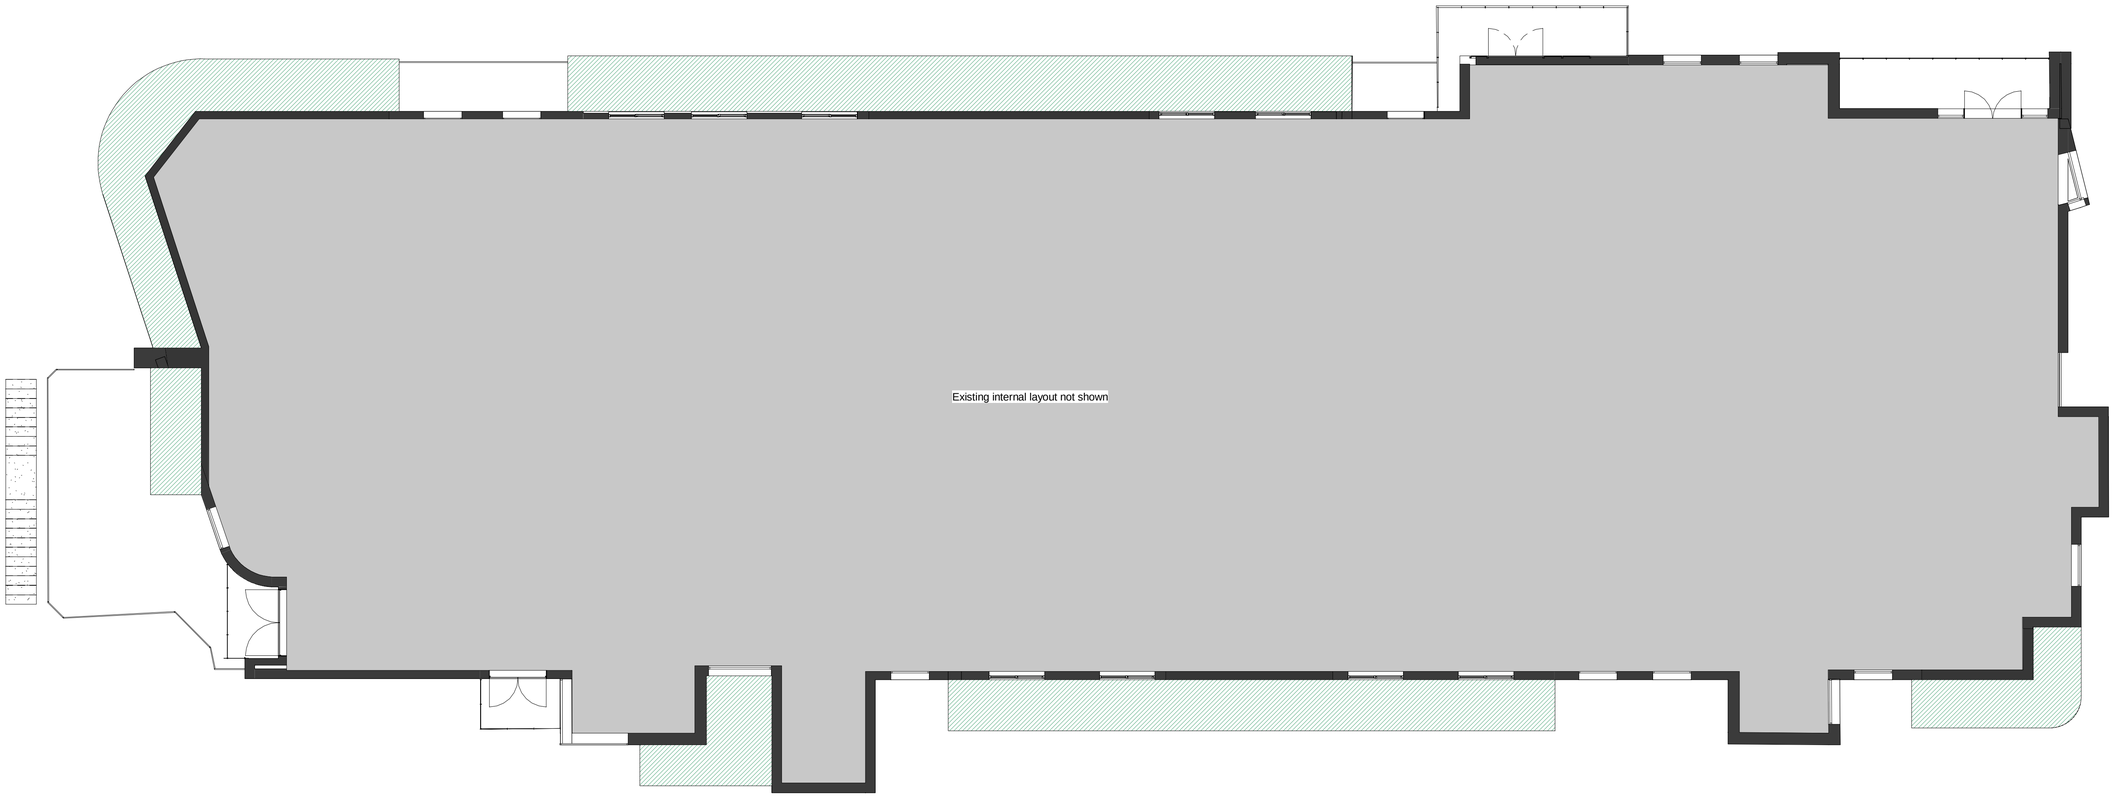

1 GROUND FLOOR PLAN - EXISTING SOFFITS

1 : 100 @ A1

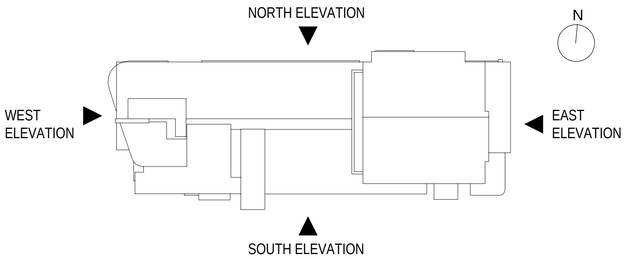

KEY PLAN

1 : 500 @ A1

Key

Existing ACM soffit

Existing ACM soffit area - Ground floor:

Total approx 136sqm

0 2m 4m 8m

1:100 @

Revision	Description	Date	Drawn	Checked
P01	First issue	07.07.2021	KL	TF

Halliday Meecham Architects Limited

111 Piccadilly Manchester M1 2HY
+44 (0)161 661 5566

4 Devonshire Street London W1W 5DT
+44 (0)203 440 5175

hma@hallidaymeecham.com
www.hallidaymeecham.com

HALLIDAY MEECHAM ARCHITECTS

Client:	Wardens
Project:	Castlegate Apartments
Phase/ Location:	Chester Road, Manchester
Drawing:	Ground Floor GA Plan - Existing soffits

Scale @ A1	Scale @ A3	Date:	Drawn:	Checked:	Job No.	Drawing No.
1:100	1:200	06/25/21	KL	TF	5412	10600

Drawing Ref.	Revision
5412-HMA-CA-00-DR-A-10600	P01