



-  Survey Boundary
-  Category C - Trees of Low Quality and Value
-  Root Protection Areas
-  Tree Shading Constraints
-  Tree Protection Barrier Locations

 Translocated Trees

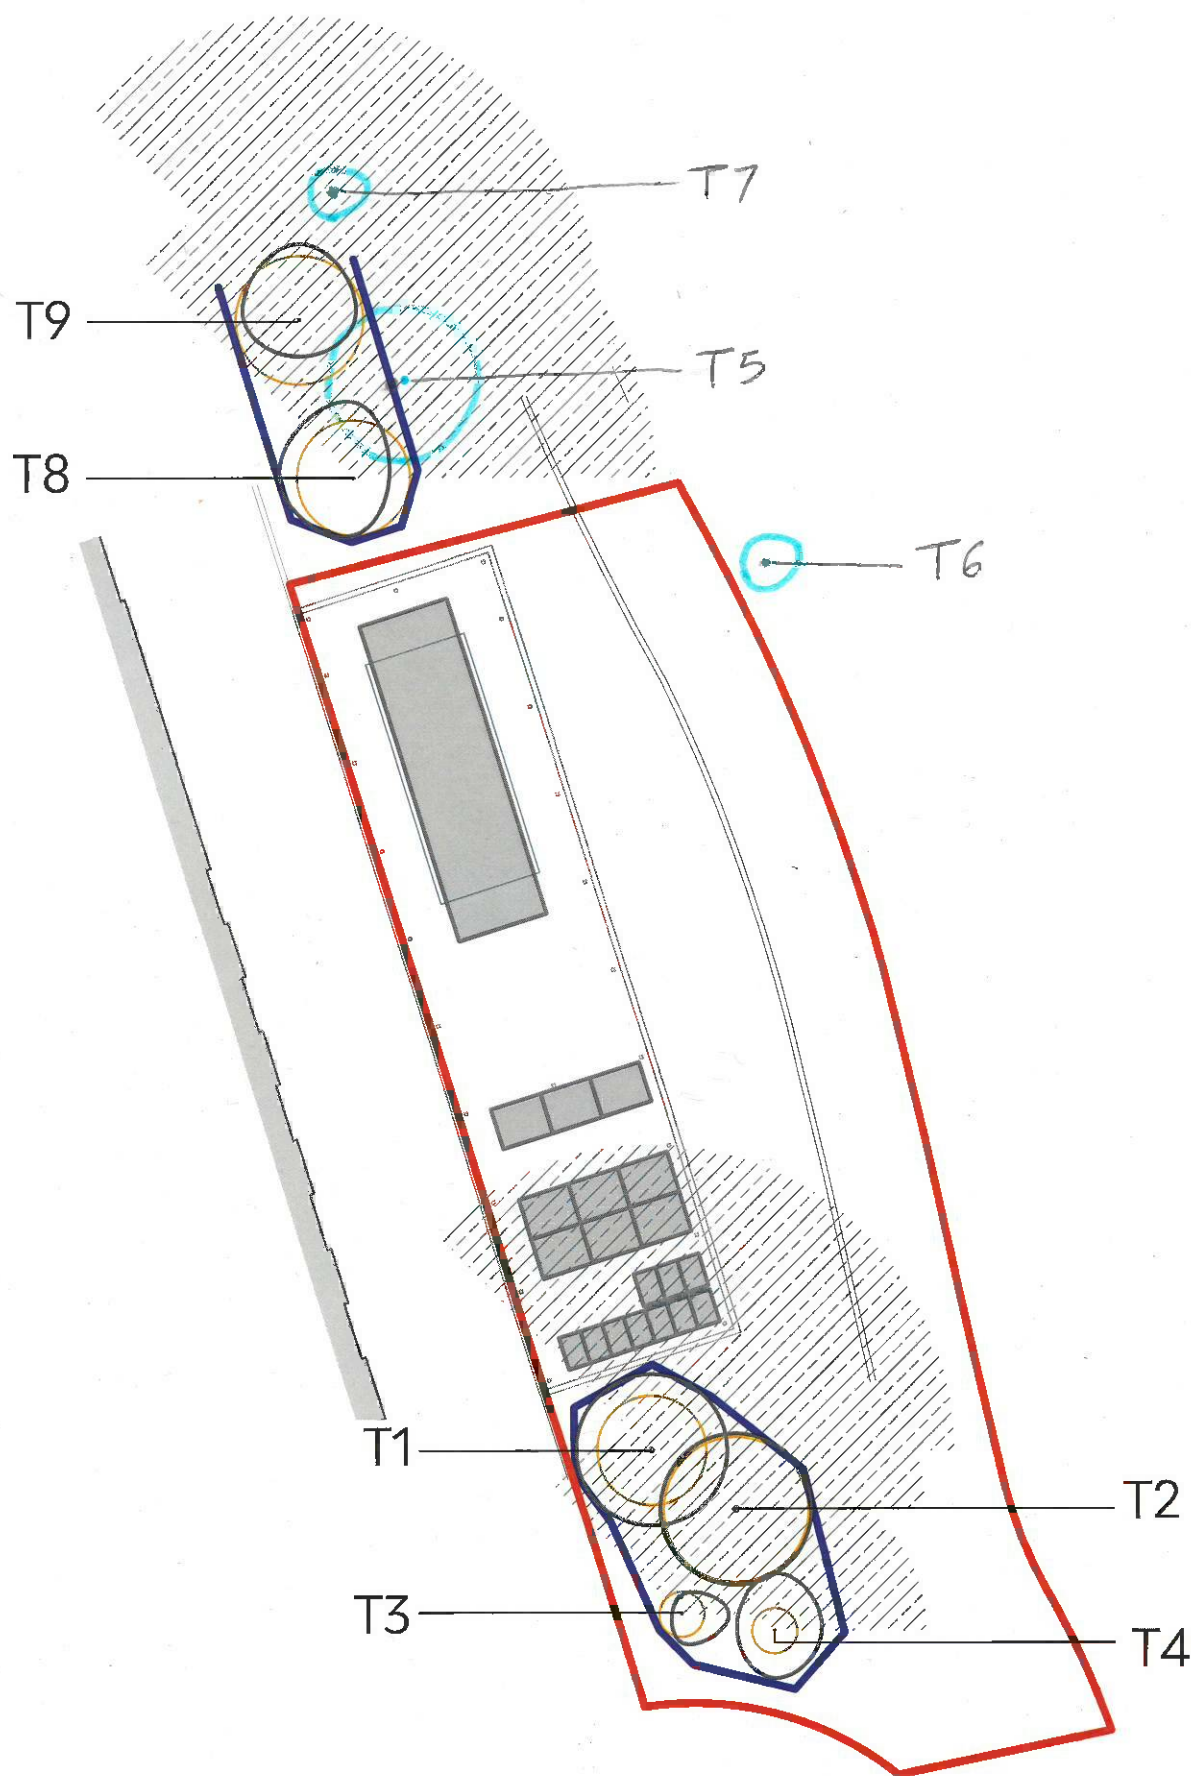

0 10m

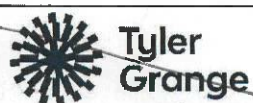

Head Office: Marsden Estate, Rendcomb,
Cirencester, Gloucestershire GL7 7EX

E: info@tylergrange.co.uk
W: www.tylergrange.co.uk

This document should not be relied on or used in circumstances other than those for which it was prepared and for which Tyler Grange was appointed.

Tyler Grange accepts no responsibility for this document to any other party other than the person by whom it was appointed.

Tyler Grange Group Limited
Copyright © Tyler Grange Group Limited 2021

Rev New layout resolved

12/12/21 Date

Project title
MMU Brooks Building, Manchester

Drawing title
~~Tree Protection Plan~~
Translocated Tree Positions

Scale
Date 1:200 @ A3
15/12/2021
26.05.2022

Drawing number
13700/P03
MMU/SK01

Drawn
Checked
CDM Review N/A

Revision
A