



Contractors are not to scale dimensions from this drawing


Rev	Description	By	Date
P01	For comment	MC	14/07/21

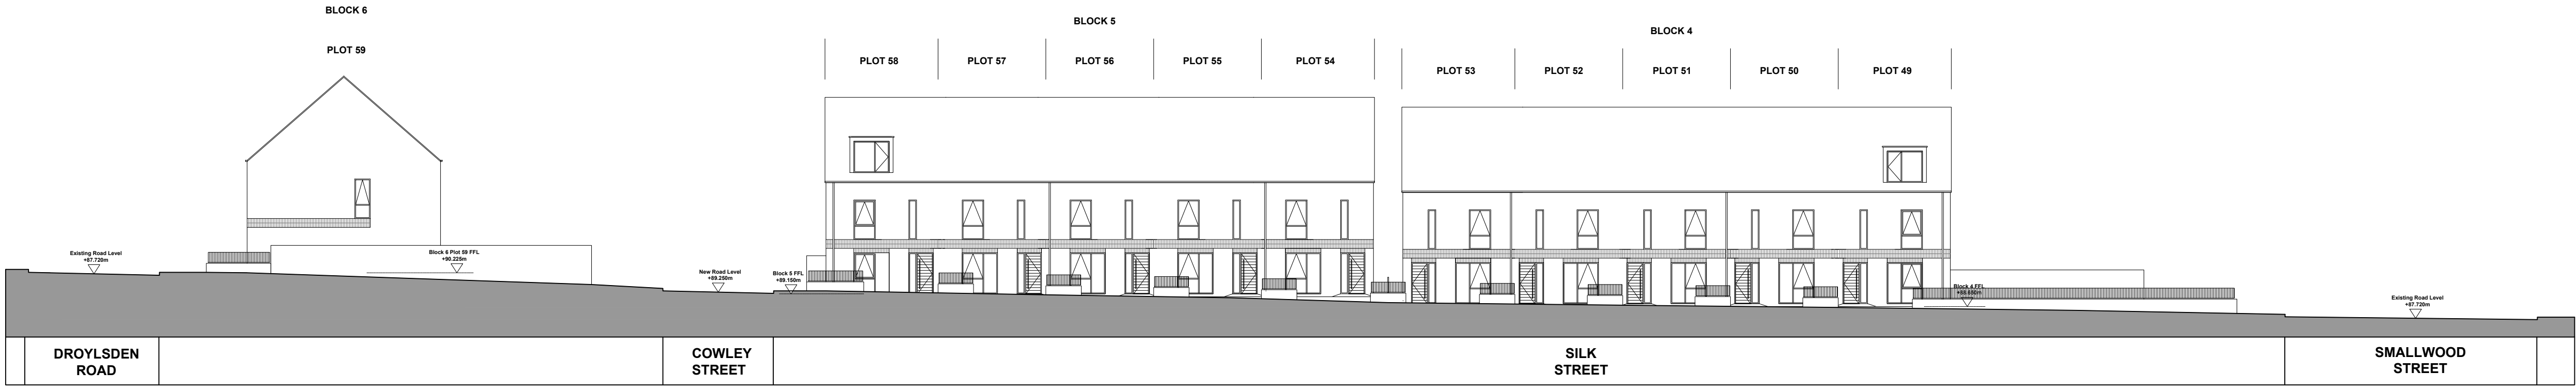

Section M-M (1:200)

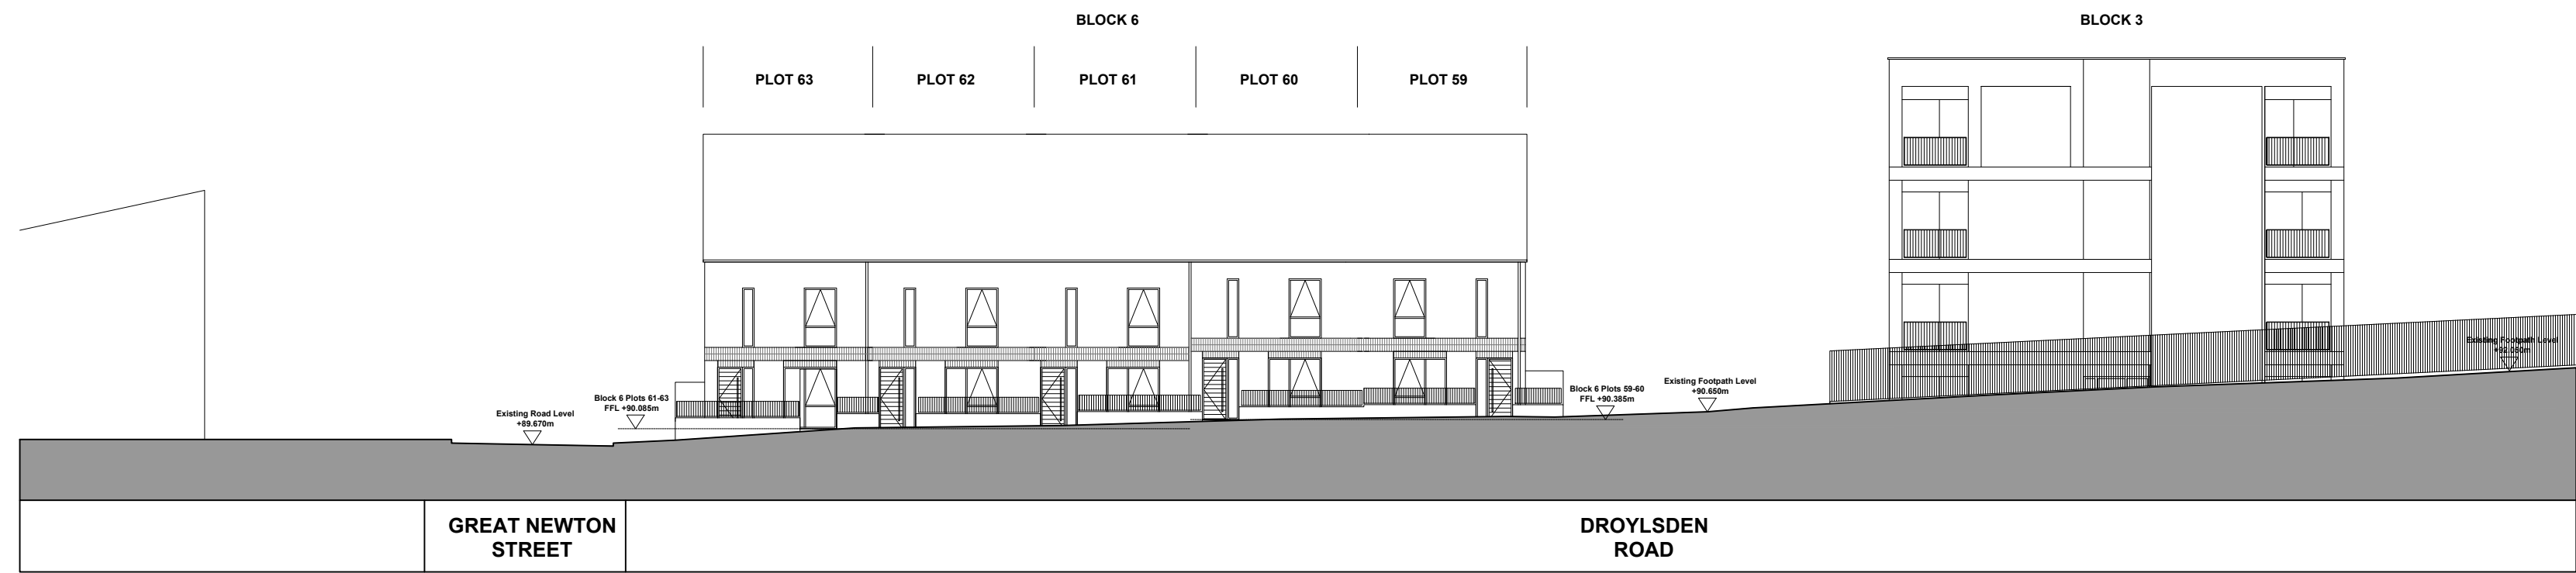

Section N-N (1:200)

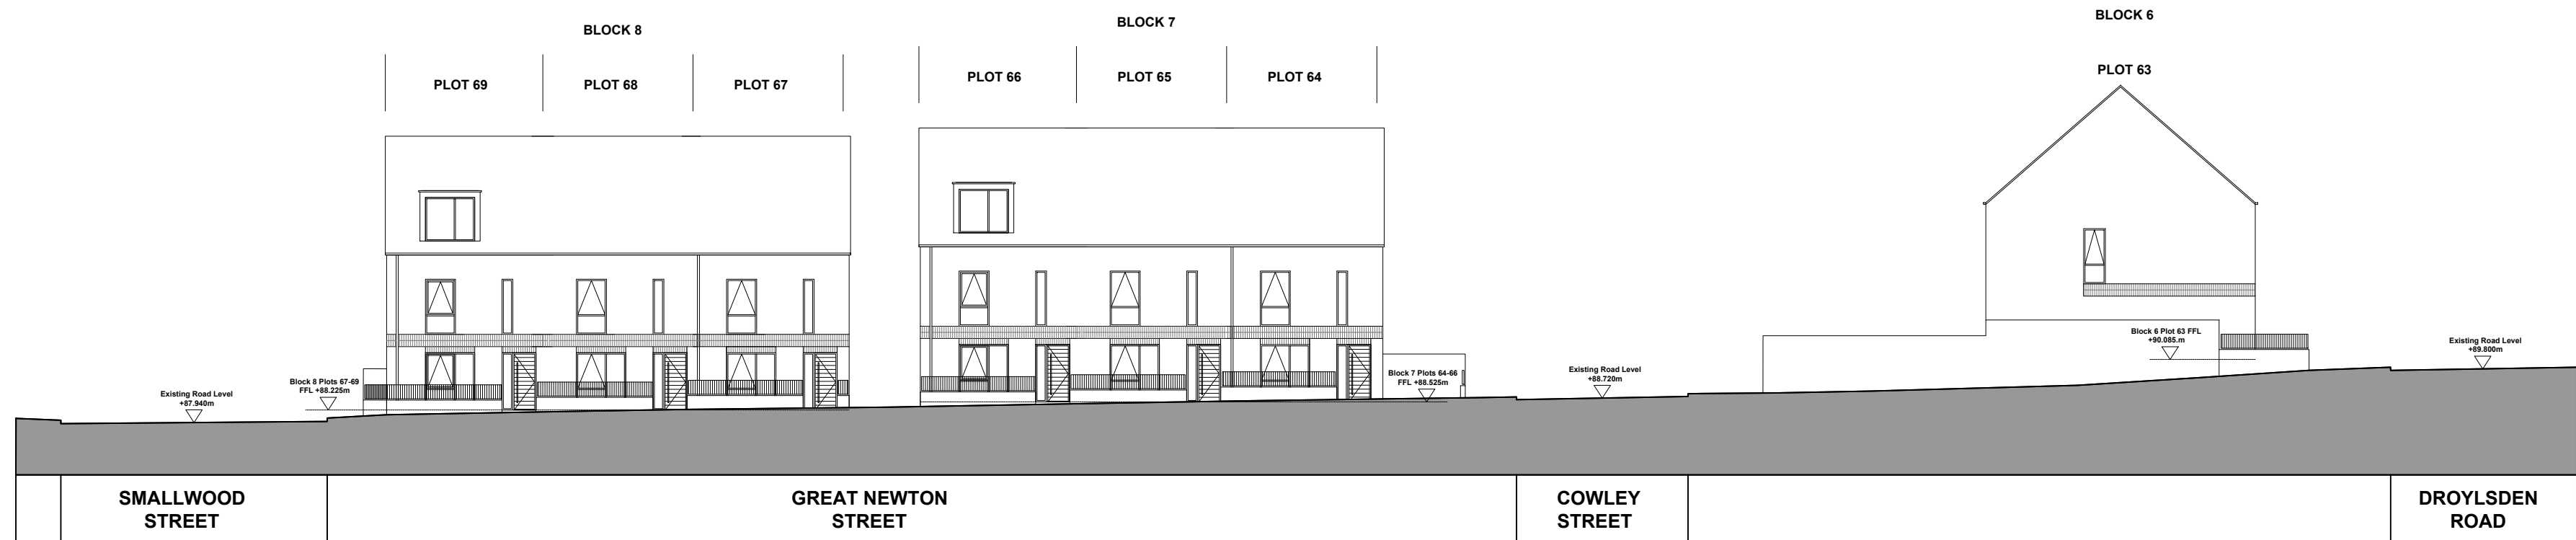


Section P-P (1:200)

Key Plan (1:1000)



Site Boundary

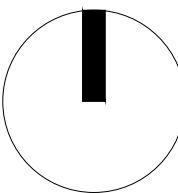

MC AU Modern City Architecture & Urbanism
Eastgate, 2 Castle Street
Castlefield
Manchester
M3 4LZ
0161 974 7203
info@mcau.co.uk
www.mcau.co.uk

Client
Rowlinson
Project
Silk Street, Manchester
Description
Proposed Site Sections

Status
Planning
Scale
1:200 @ A1
Job number
1184
Drawn
MC
Drawing number
04-005
Date
July 21
Revision
P01

Copyright MODERN CITY | Architecture + Urbanism