

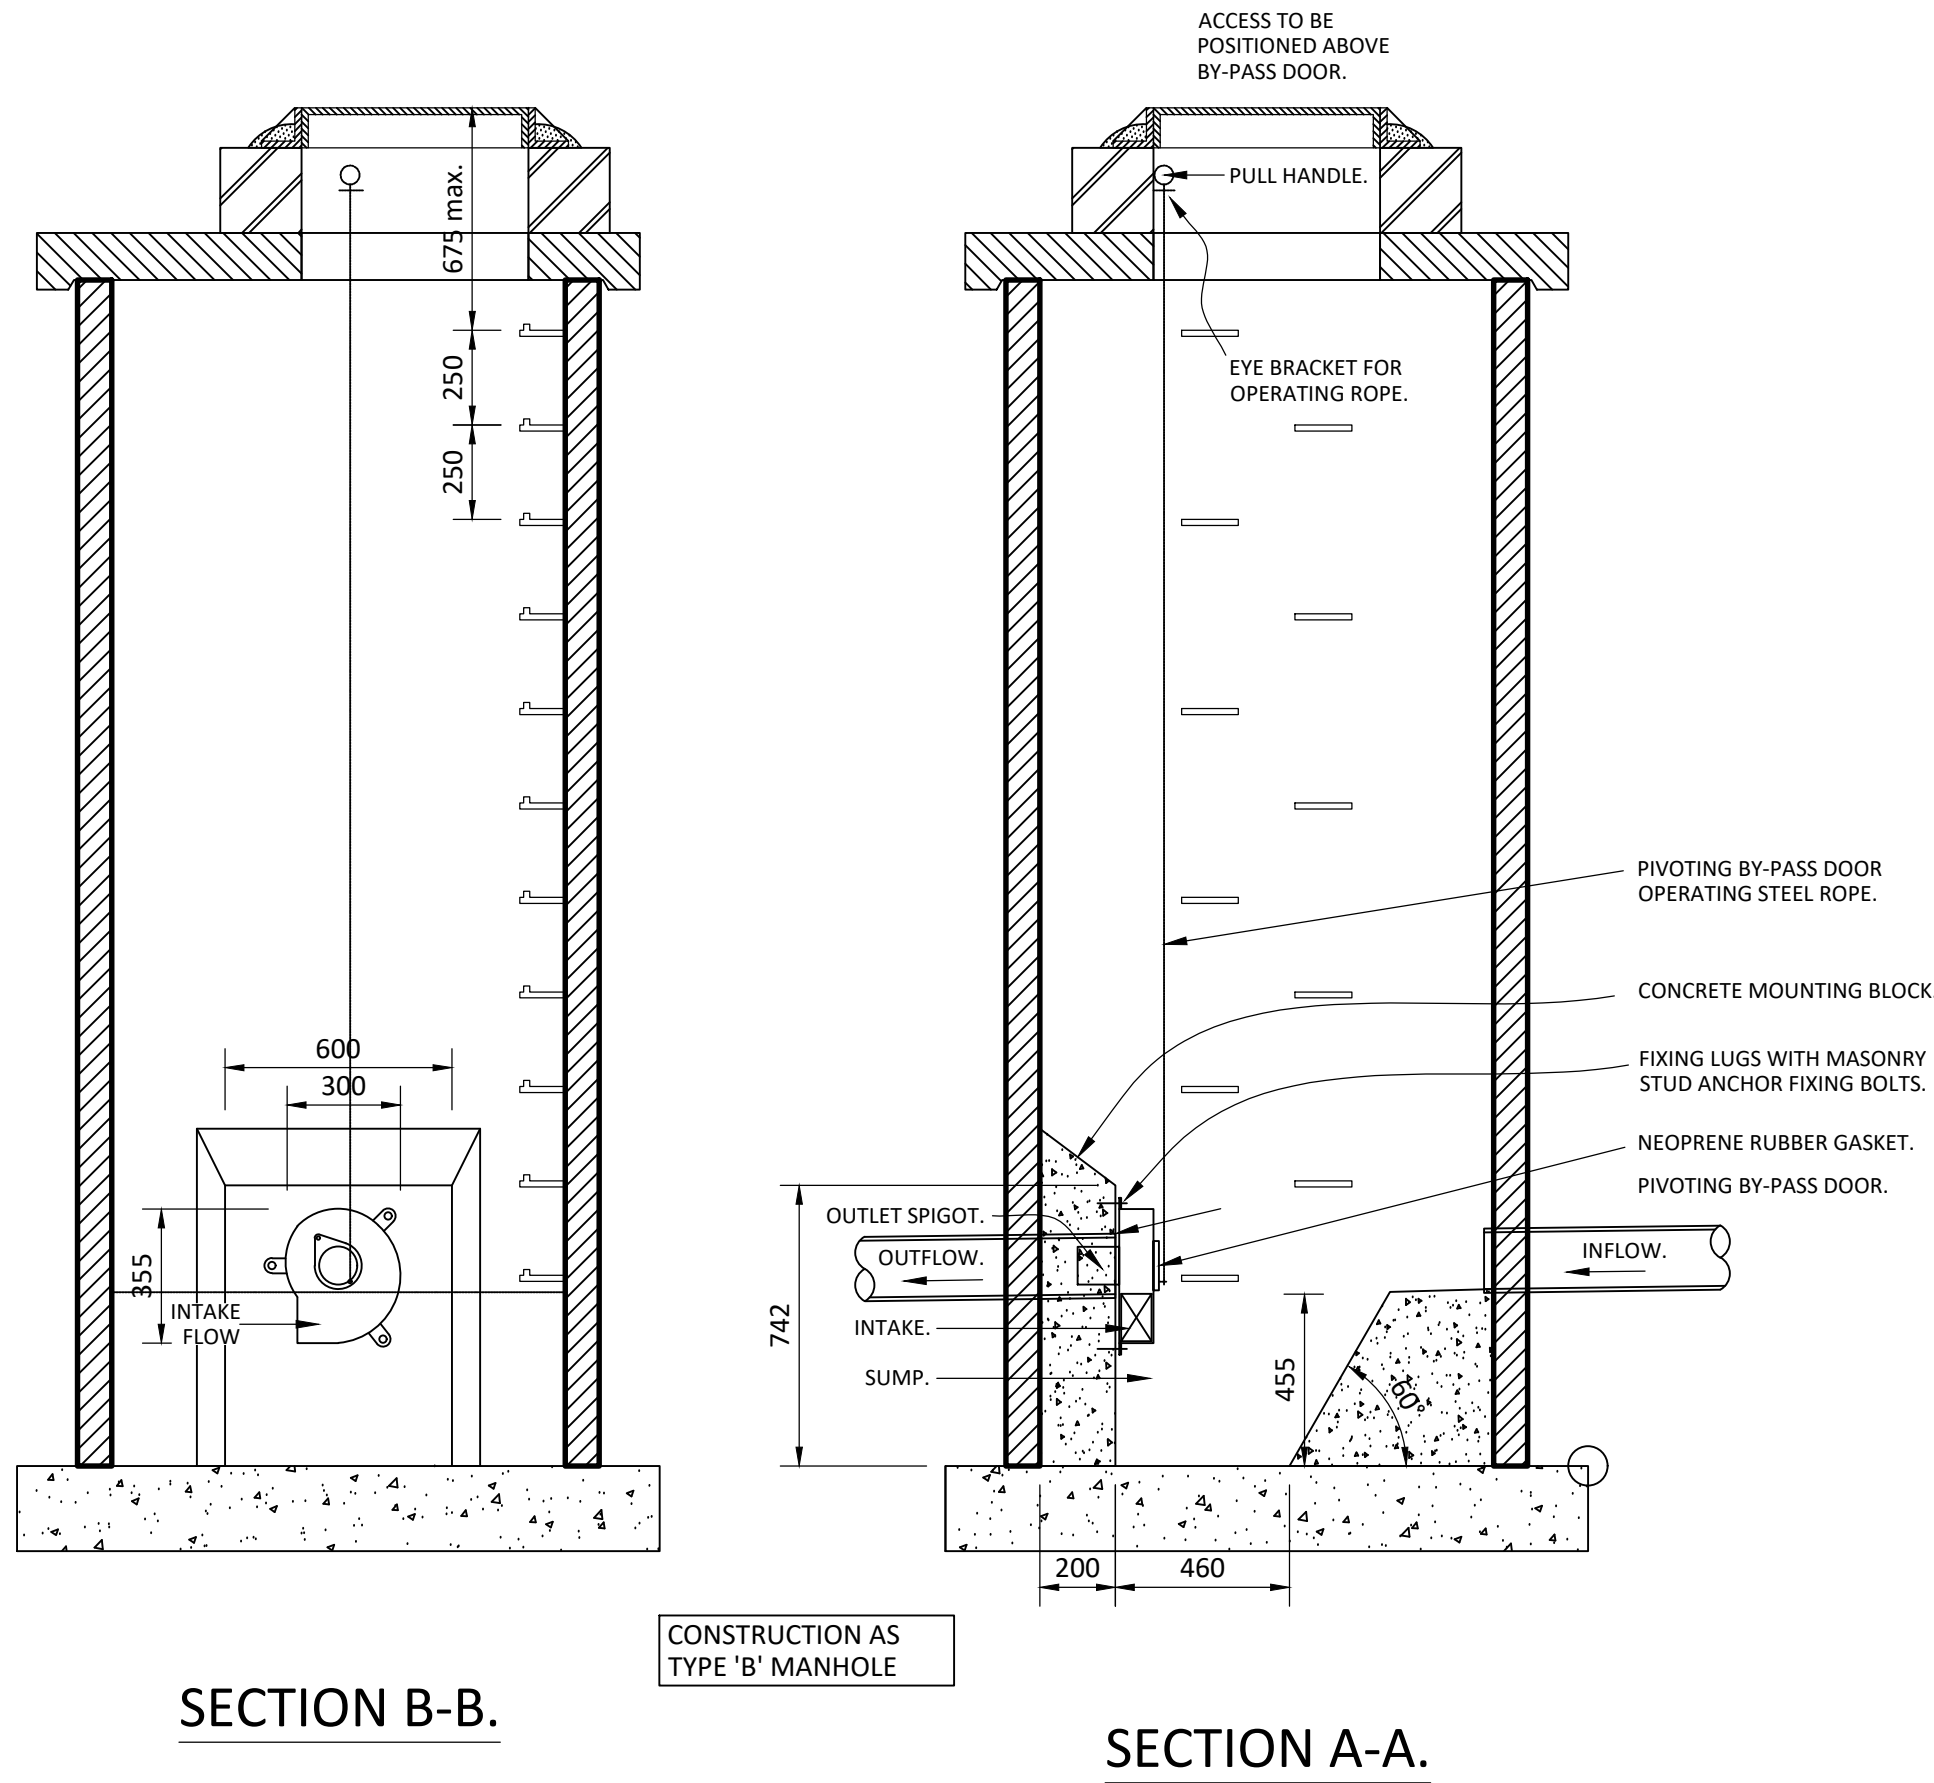
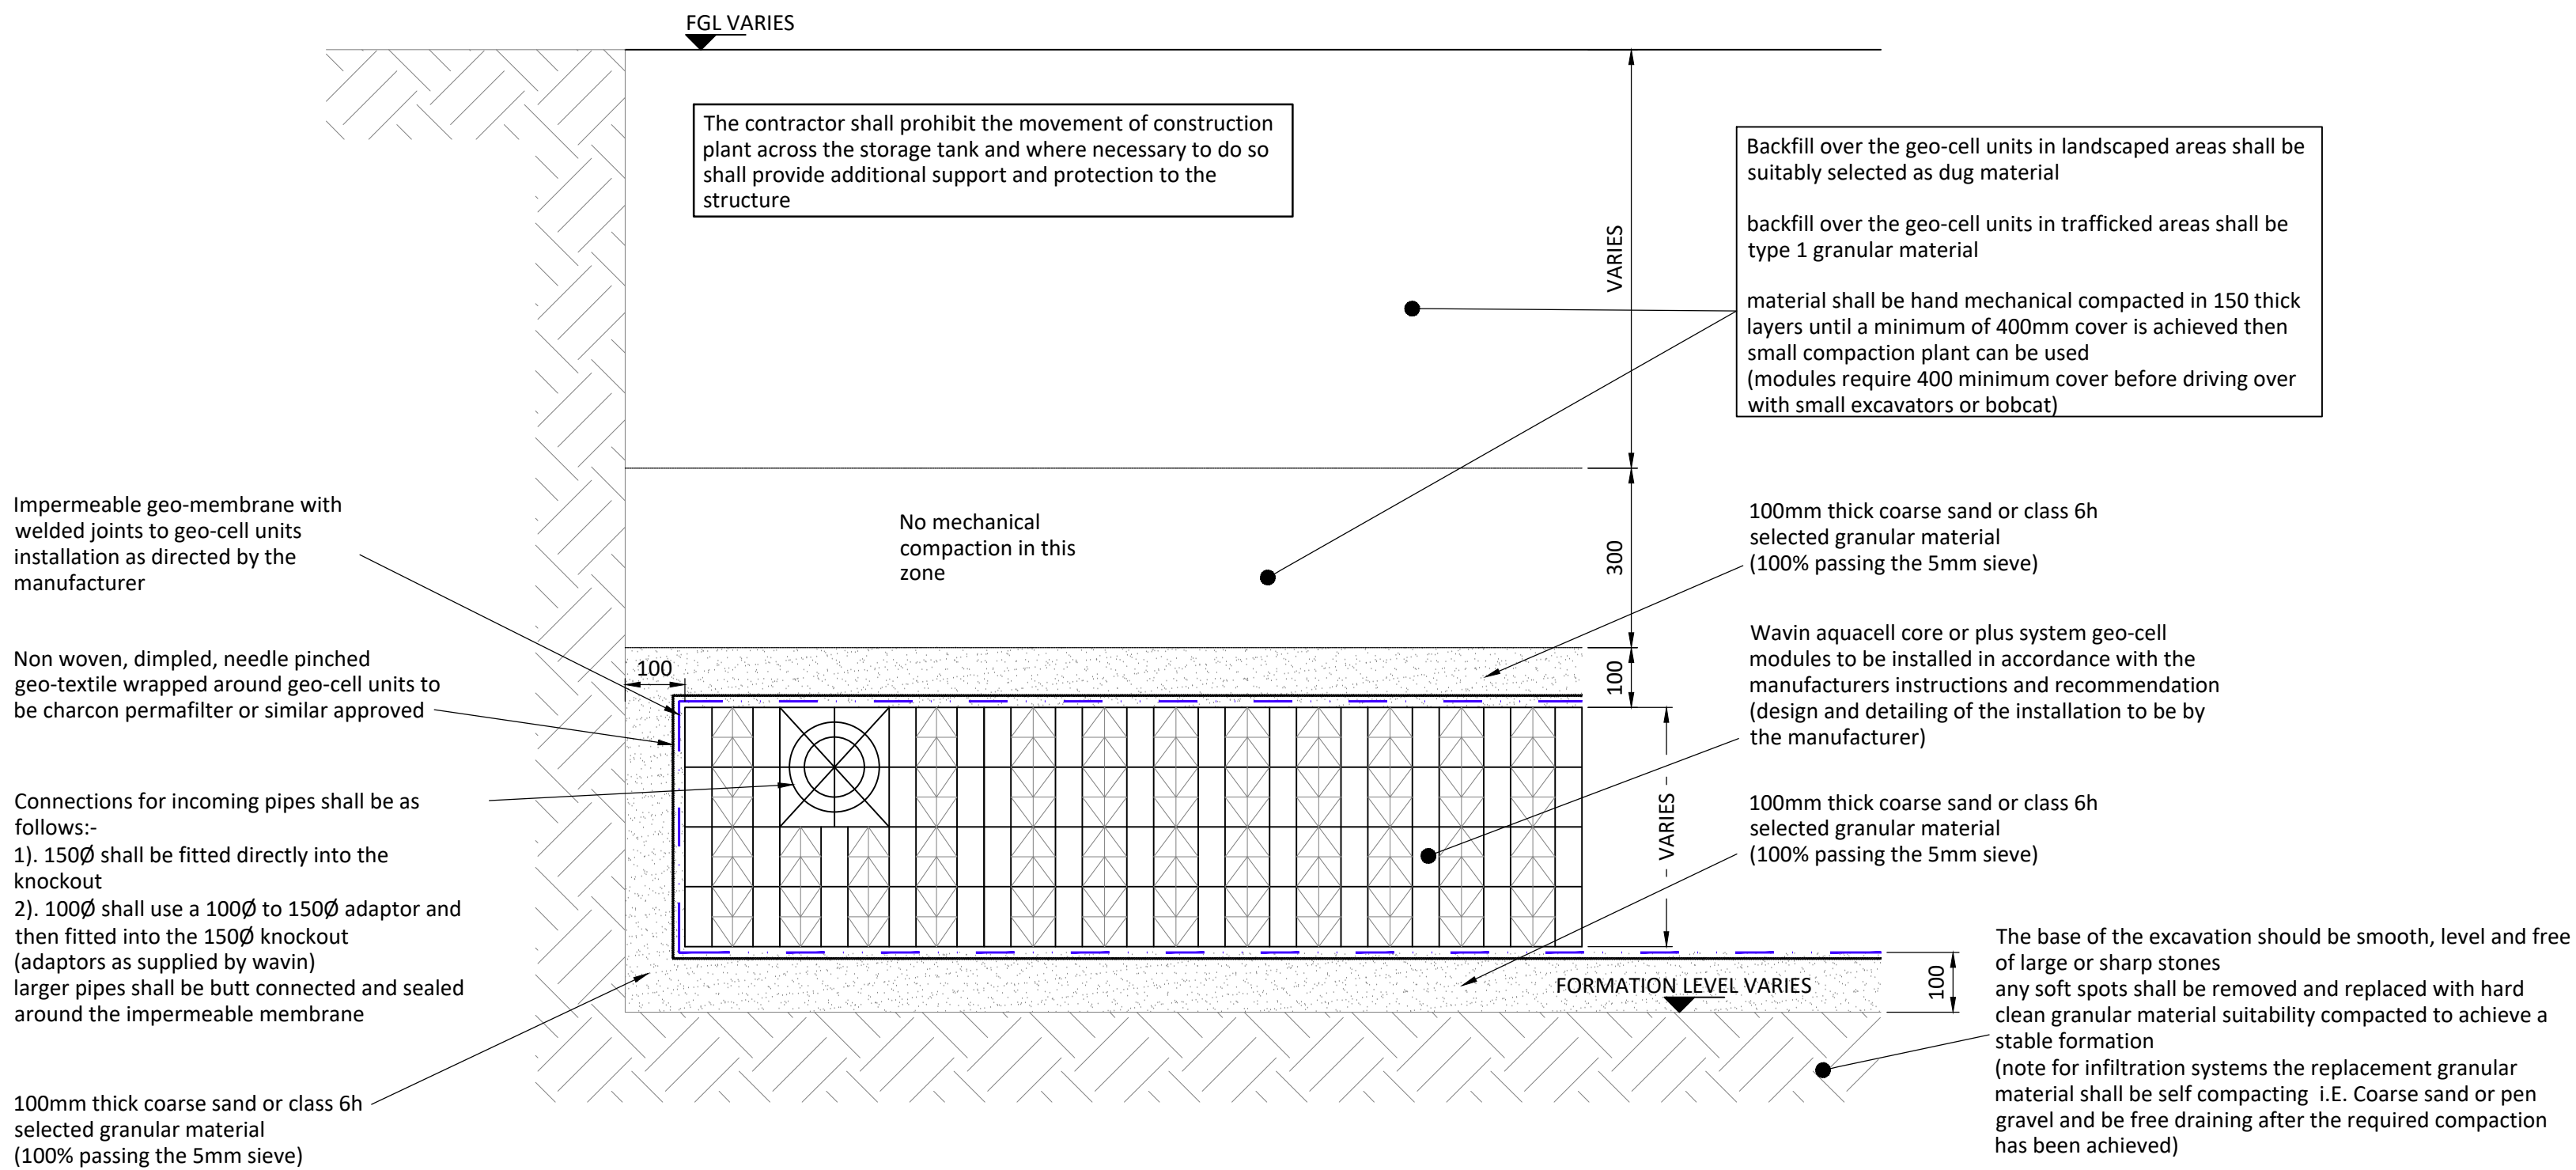


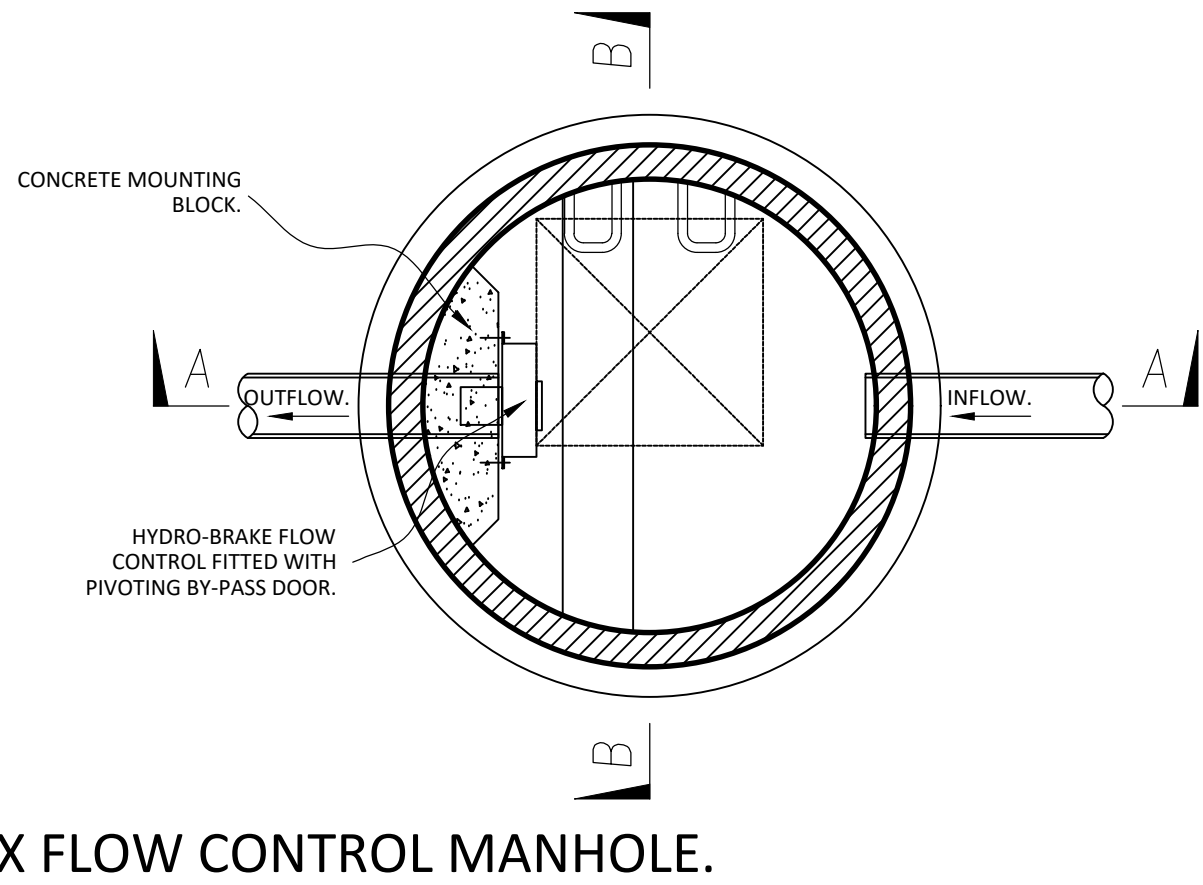

THE DETAILS SHOWN ARE INDICATIVE
AND FOR REPRESENTATIONAL
PURPOSES ONLY TO INDICATE SURFACE
WATER PROPOSALS.

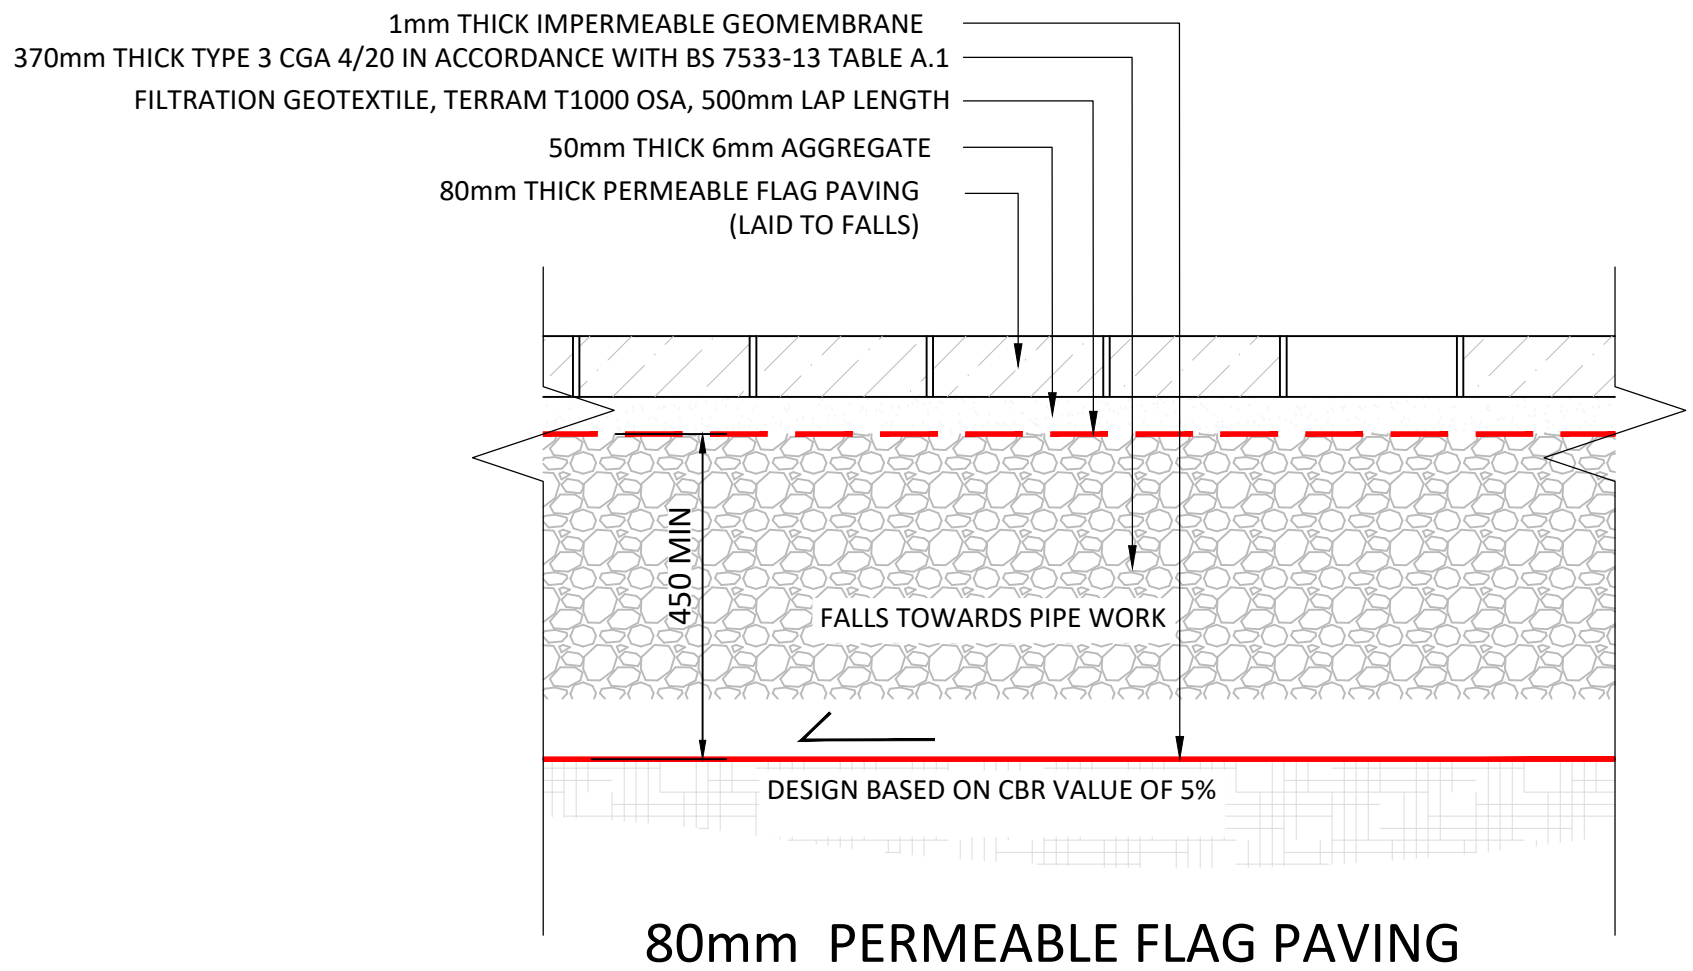

Standard Geo-Cellular Attenuation Tank Installation
Detail
Scale 1:10

- Standard Notes
1. This drawing is to be read in conjunction with all relevant Architect's and Engineer's drawings and the specification.
 2. This drawing should not be scaled.
 3. All dimensions are to be verified by the contractor on site.
 4. All discrepancies should be reported to the C.A. prior to the commencement of the works.

© CIVIC ENGINEERS LIMITED

NOTES

29.06.21	P01	INITIAL ISSUE	TC	RJW
Date	Rev	Description	Drawn	Chkd

Civic Engineers

MANCHESTER
LONDON
LEEDS
GLASGOW

Carver's Warehouse, 77 Dale Street, Manchester, M1 2HD. Tel: 0161 226 6701
Riverside Wharf, 33 Mill Street, London SE1 2AA. Tel: 020 7263 2977
Fowler Works, Unit G2 G3, Glade Road, Leeds, LS11 5JG. Tel: 0113 2025 130
Greenbank Chambers, 45 West Nile St, Glasgow, G2 2PT. Tel: 0141 370 1809

www.civicingengineers.com

Project					
BRUNSWICK MILL					
Title					
TYPICAL SUDS DETAILS					
Status					
INFORMATION					
Project Number	Scale @ A1	Date Created	Drawn	Checked	Suitability
846-04	N.T.S	29.06.21	TC	RJW	S2
Drawing Number					Revision
846-04-CIV-XX-XX-SK-C-0001					P01