




Contextual Elevation 01 - Mayton Street

Boundary treatment indicative.
See drawing ref:0010 / 0011 for
wall, fence and gate types.



Contextual Elevation 02 - Beede Street

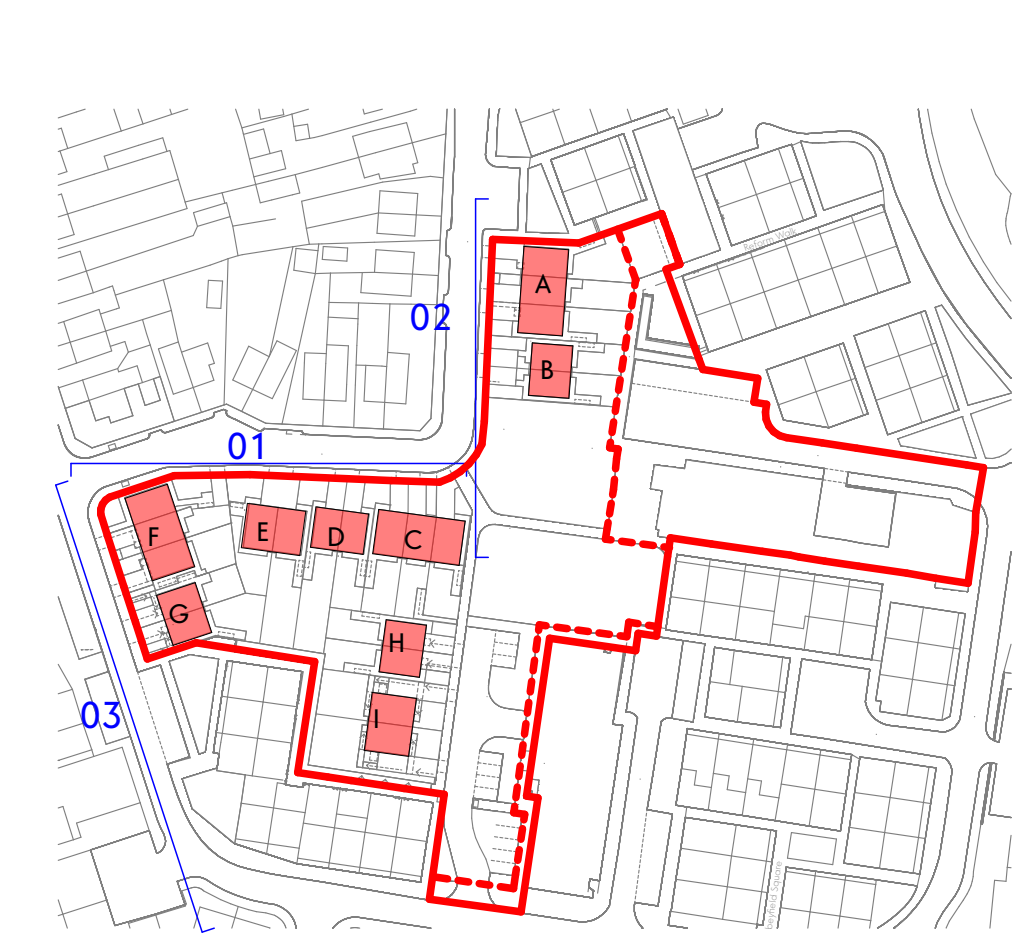

Key Plan




Contextual Elevation 03 - Herne Street

This drawing is the property of GWP Architects. Copyright is reserved by them and the drawing is issued on the condition that it is not copied, reproduced, altered, or distributed in any form without the express written consent of GWP Architects. All drawings and specifications should be read in conjunction with the project health and safety plan and any other documents that may be issued during the project. All work to be carried out in accordance with current Building Regulations. Contractors must verify all dimensions at the job before commencing any work or making shop drawings. Written dimensions should be taken. Do not scale off drawing. Do not take digital dimensions from this drawing. Any discrepancies to be reported to the Architect.

0 1m 5m
Scale - 1:100 @A1

Material Key:

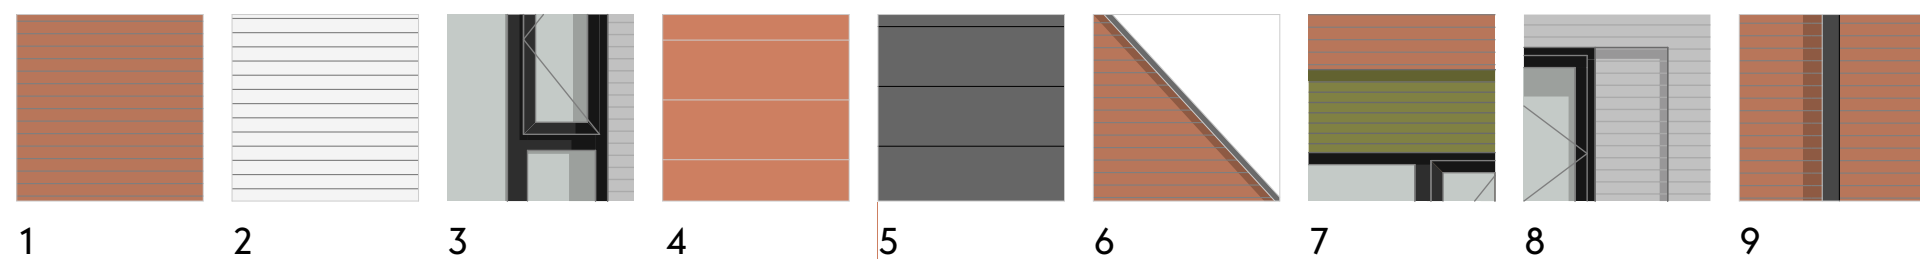

1. Light red multi-brick, sand coloured material mortar. Ibstock Katrina Multi
2. Light grey brick, sand coloured material mortar. Ibstock Ivanhoe Cream
3. High performance uPVC window units, double glazed. RAL 7016 (white internally)
4. Red slim edge concrete roof tiles. Wienerberger TLE Rustic.
5. Grey slim edge concrete roof tiles. Wienerberger TLE Dark Grey.
6. UPVC linear roof flashing, dark grey colour.
7. Feature Sawtooth glazed brick infill. Ibstock Umbra.
8. Setback brick panel reveal detail.
9. UPVC downpipes and gutters, with matching fascia, dark grey colour

Rev	Date	Comment	Dr	Ch
C04	26.08.21	Update to boundary treatment	CT	DT
C03	09.07.21	Revised to comments from contractor	CT	DT
C02	21.05.21	General Update	CT	DT
C01	30.04.21	Preliminary Construction	CT	DT

GWP Ref	(299)1914
Job Title	Mayton Street
Client	one manchester

Contextual Street Elevations - 01 of 02	
Name	1914-GWP-00-XX-DR-A-(00)-0005
Scale	1:200@A1
Revision	C04
Drawn/Checked	CT / JW
First Issue	30.04.21
Drawing Status	A - Construction

