




ELEVATION A

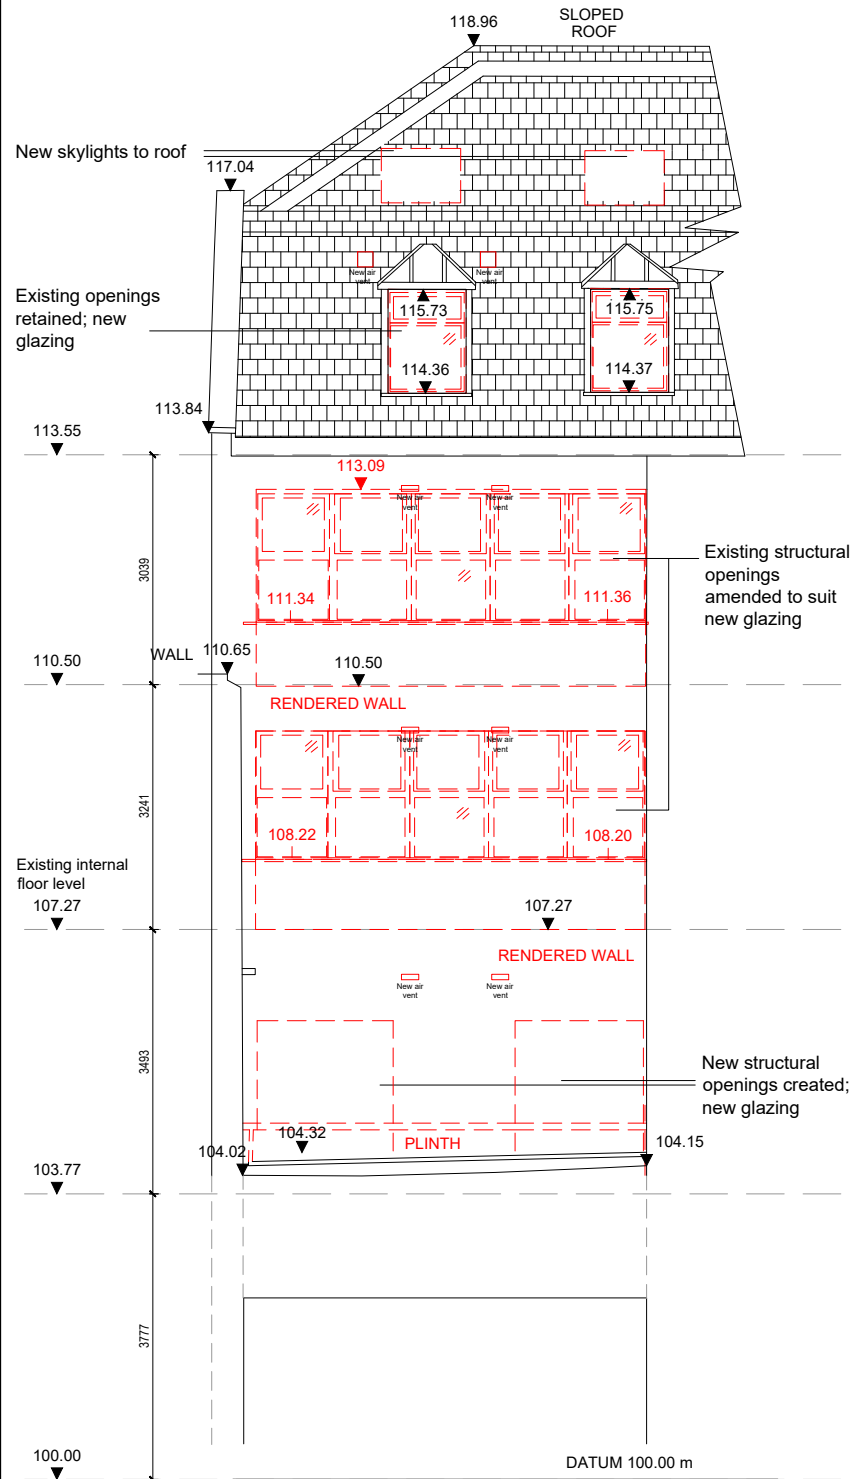


ELEVATION B

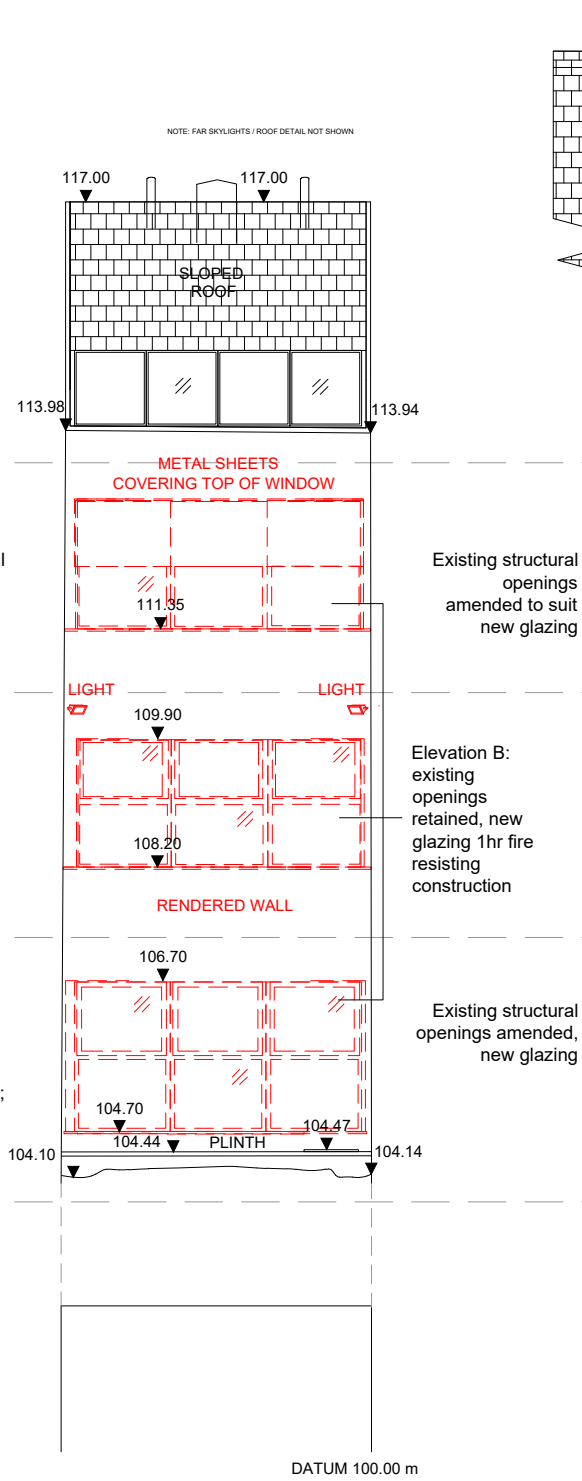

ELEVATION C

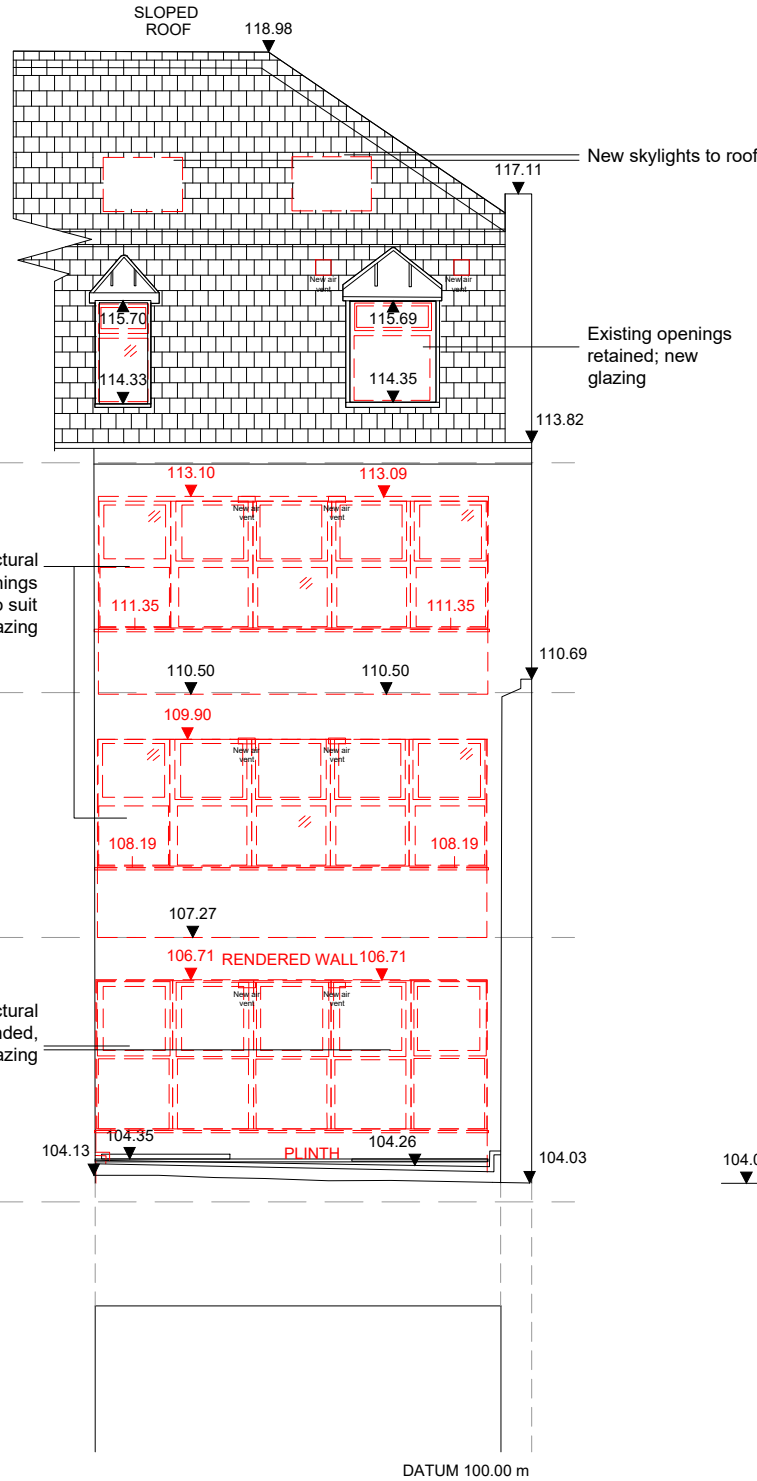

ELEVATION D

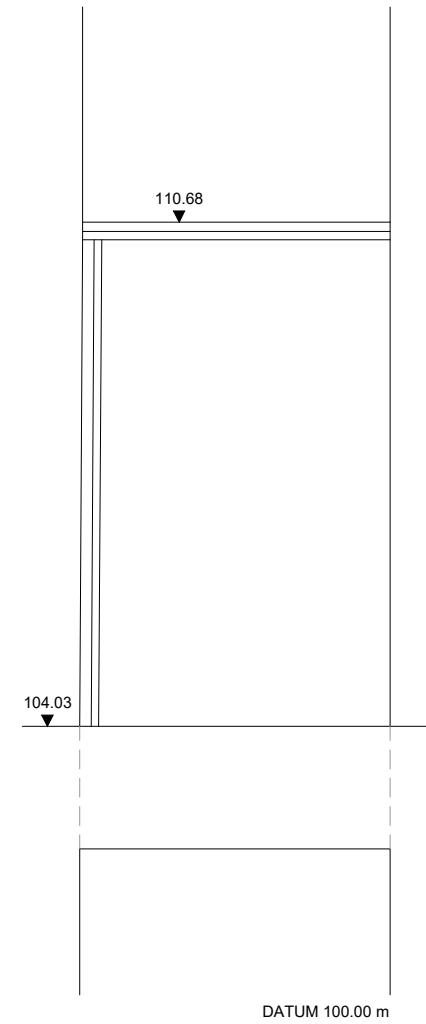


NOTES


- All dimensions and levels are to be checked on site.
- Any discrepancies are to be reported to the architect before any work commences.
- This drawing shall not be scaled to ascertain any dimensions. Work to figured dimensions only.
- This drawing shall not be reproduced without express written permission from AEW.
- Title overlay drawings and ownership boundaries are produced using all reasonable endeavors. AEW cannot be responsible for the accuracy or scale discrepancy of base plans supplied to them.
- All works are to be undertaken in accordance with Building Regulations and the latest British Standards.
- All proprietary materials and products are to be used strictly in accordance with the manufacturers recommendations.

CDM 2015

Client notified of duties: 04/11/2020
Principal Designer: AEW Architects
Unless noted below, all known hazards have been highlighted on the drawing:

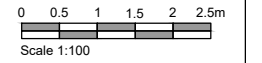

KEY PLAN - 58-60 KING STREET

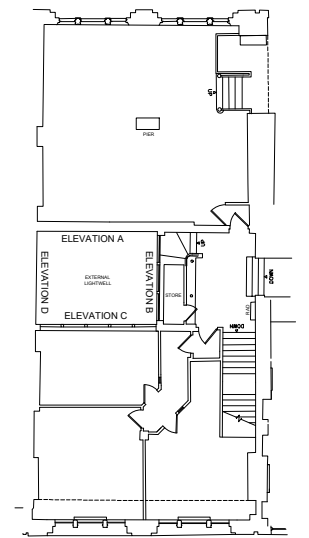

Extent of existing structure to be removed

P4	23/07/2021	MH	BL
Proposed rooflights and lightwell fenestration amended. Proposed materials amended			
P3	12/03/2021	MH	BL
Issued for Planning			
P2	16/12/2020	MH	BL
Minor update to rooflights			
P1	11/12/2020	MH	BL
Initial Issue			
REV	Date	Drawn by: -	Checked by: -
Status	Purpose of Issue		
S2	For Planning		
drawing stage	RIBA Stage 3		
client	DTZ Investors		

project
Manchester, King Street

drawing title
Lightwell Elevations - Demolition Plan

date 11/12/2020 drawn MH
scale@A3 1:100 checked BL

Rev

P4

11702-AEW-XX-ZZ-DR-A-0563

aew architects
0161 214 4370
www.aewarchitects.com

AEW